


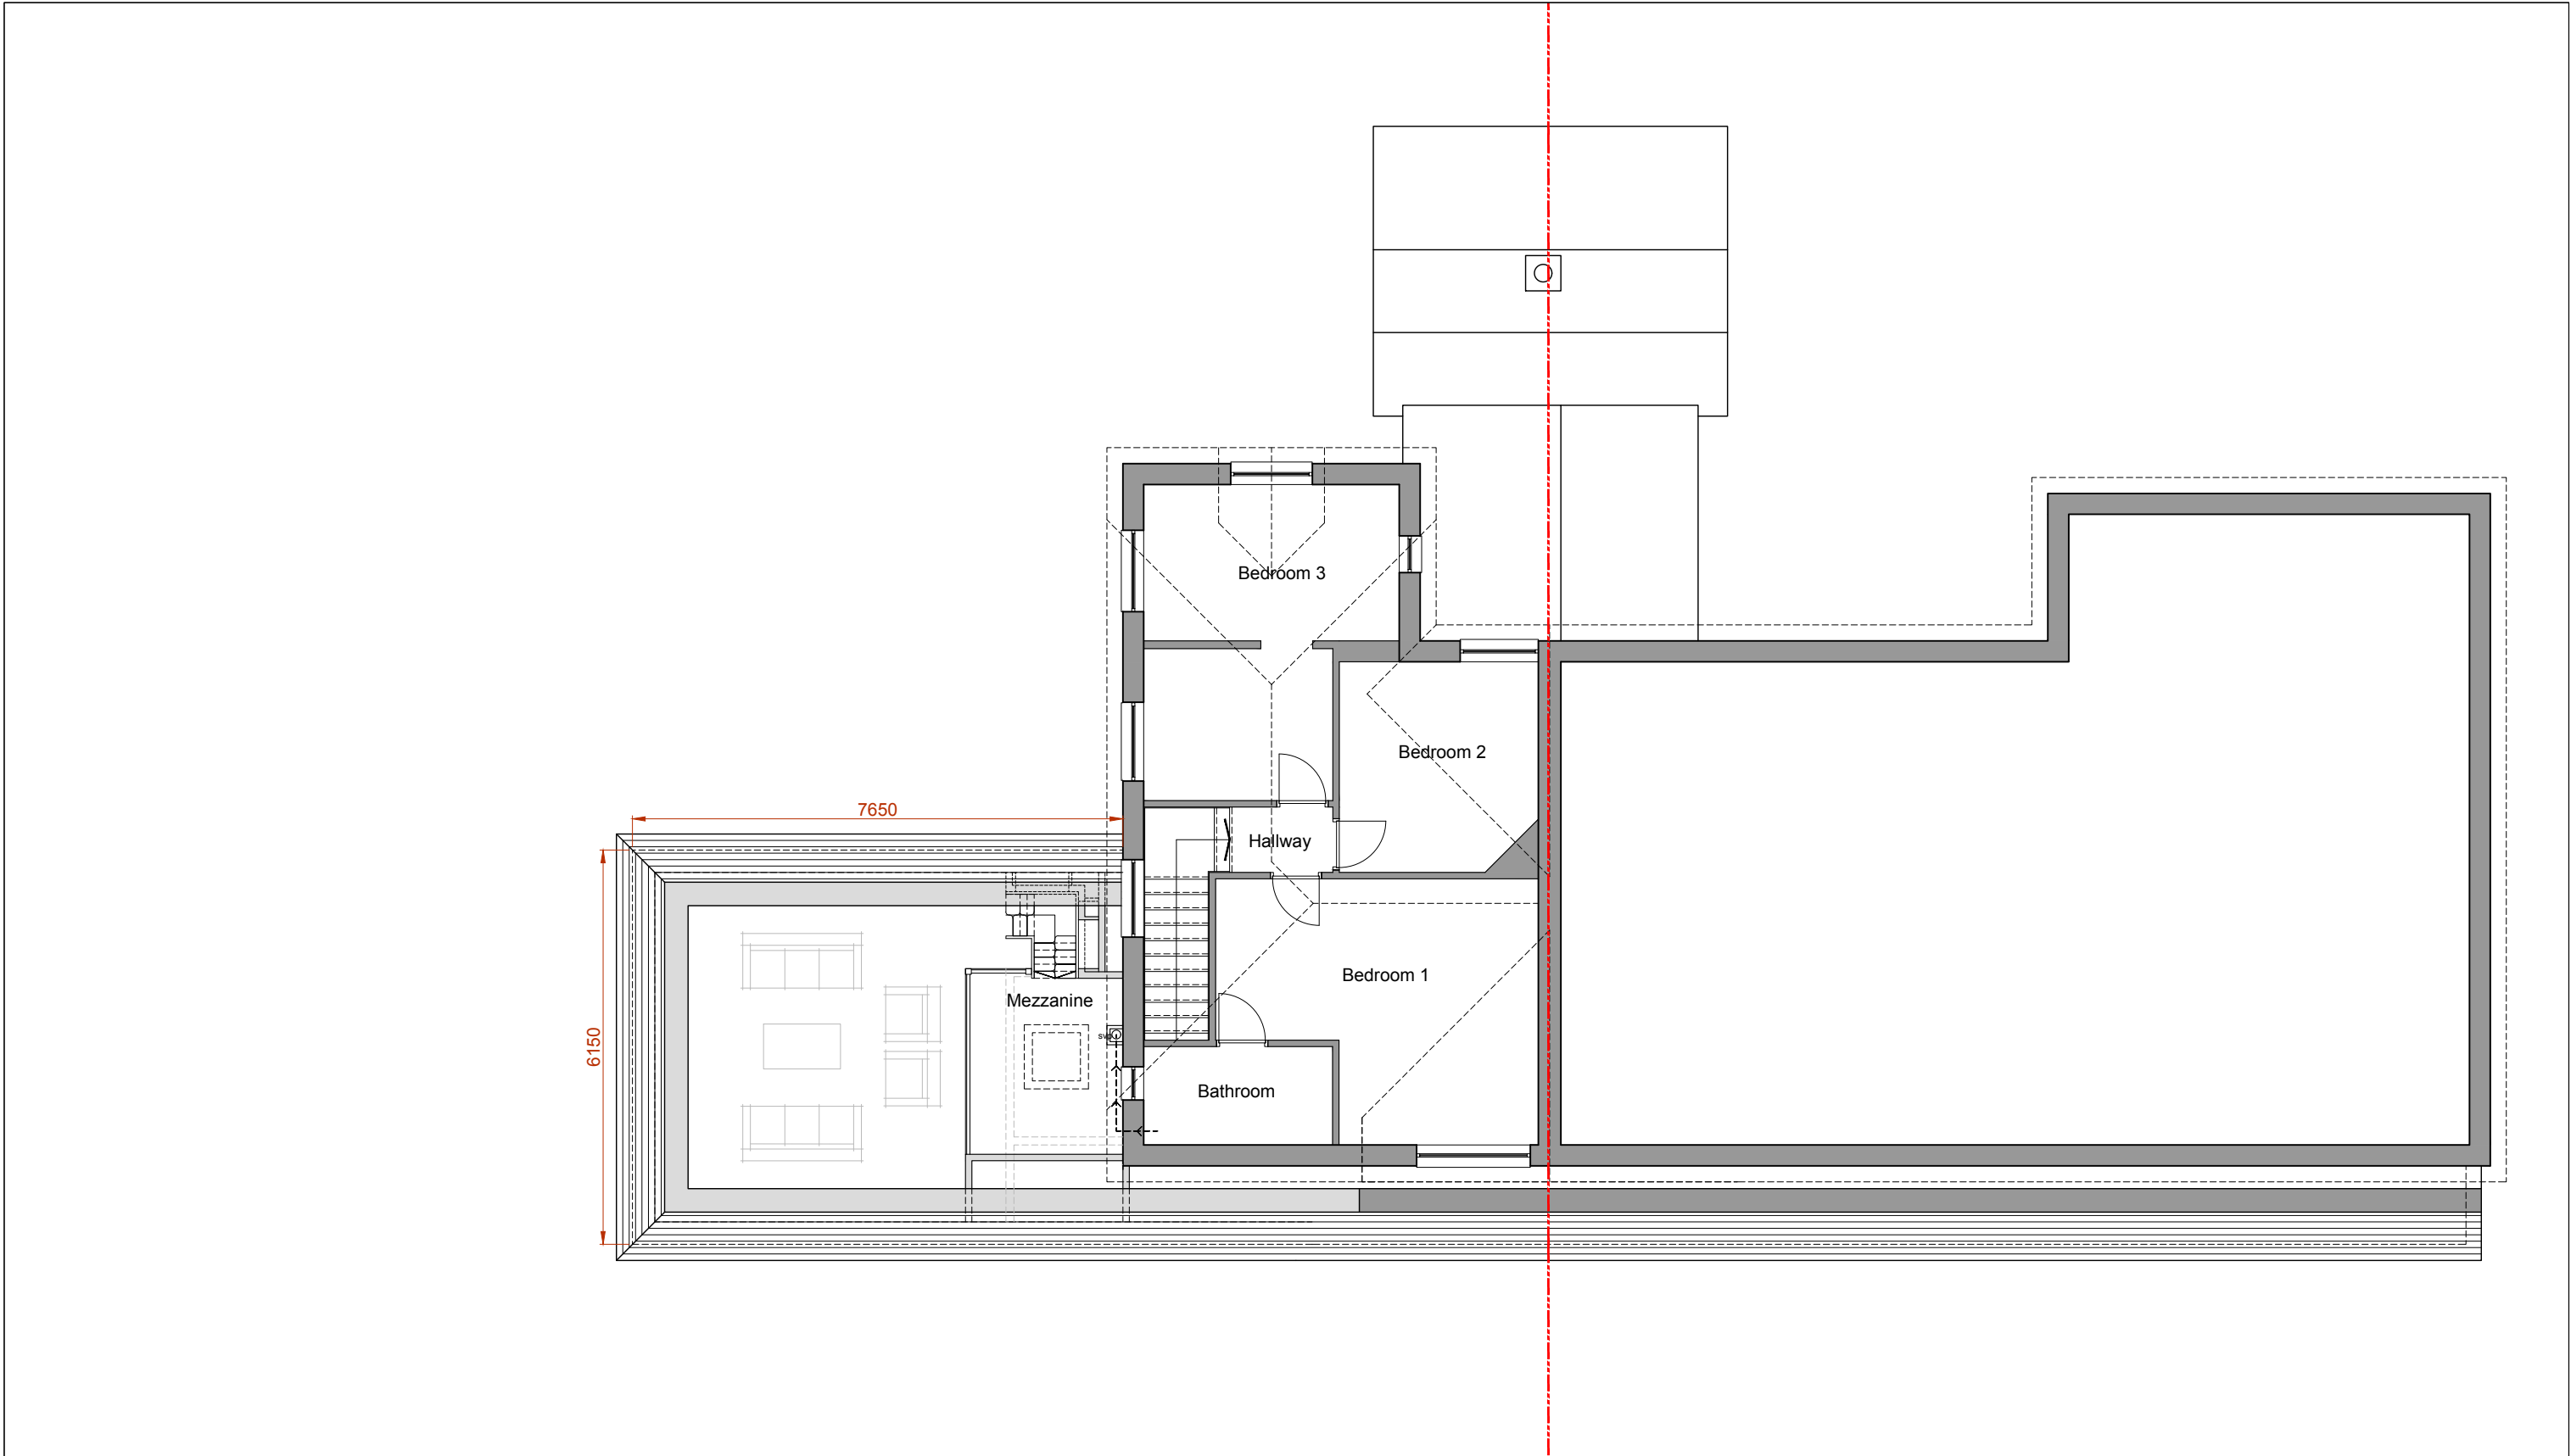

Existing Walls

New Walls

Rev	Date	Description
A	20.01.20	Change to internal layout
B	05.02.20	Drawing co-ordination
C	20.04.20	Internal layout changes
D	26.10.20	Drawing changes to allow mezzanine floor



Notes:

Print drawing at 100% when printing to A3 paper - do not print to fit.

Do not scale from this drawing.

All discrepancies must be reported to the Architect immediately.

All subcontractors must check dimensions on site before the production of shop drawings for the approval of the Architect.

All dimensions in millimetres.

Drawing Details

Proposed Mezzanine Floor Plan

Planning Issue

Drawing No. 1401-P118	Date October 2020
Scale ISSUED 1:100 @ A3	Revision -

Project Details

Orchard End

Denmans Lane, Aldingbourne, PO20 3SD

50.8 ARCHITECTURE + INTERIORS

info@fiftypointeight.co.uk 01243323009