


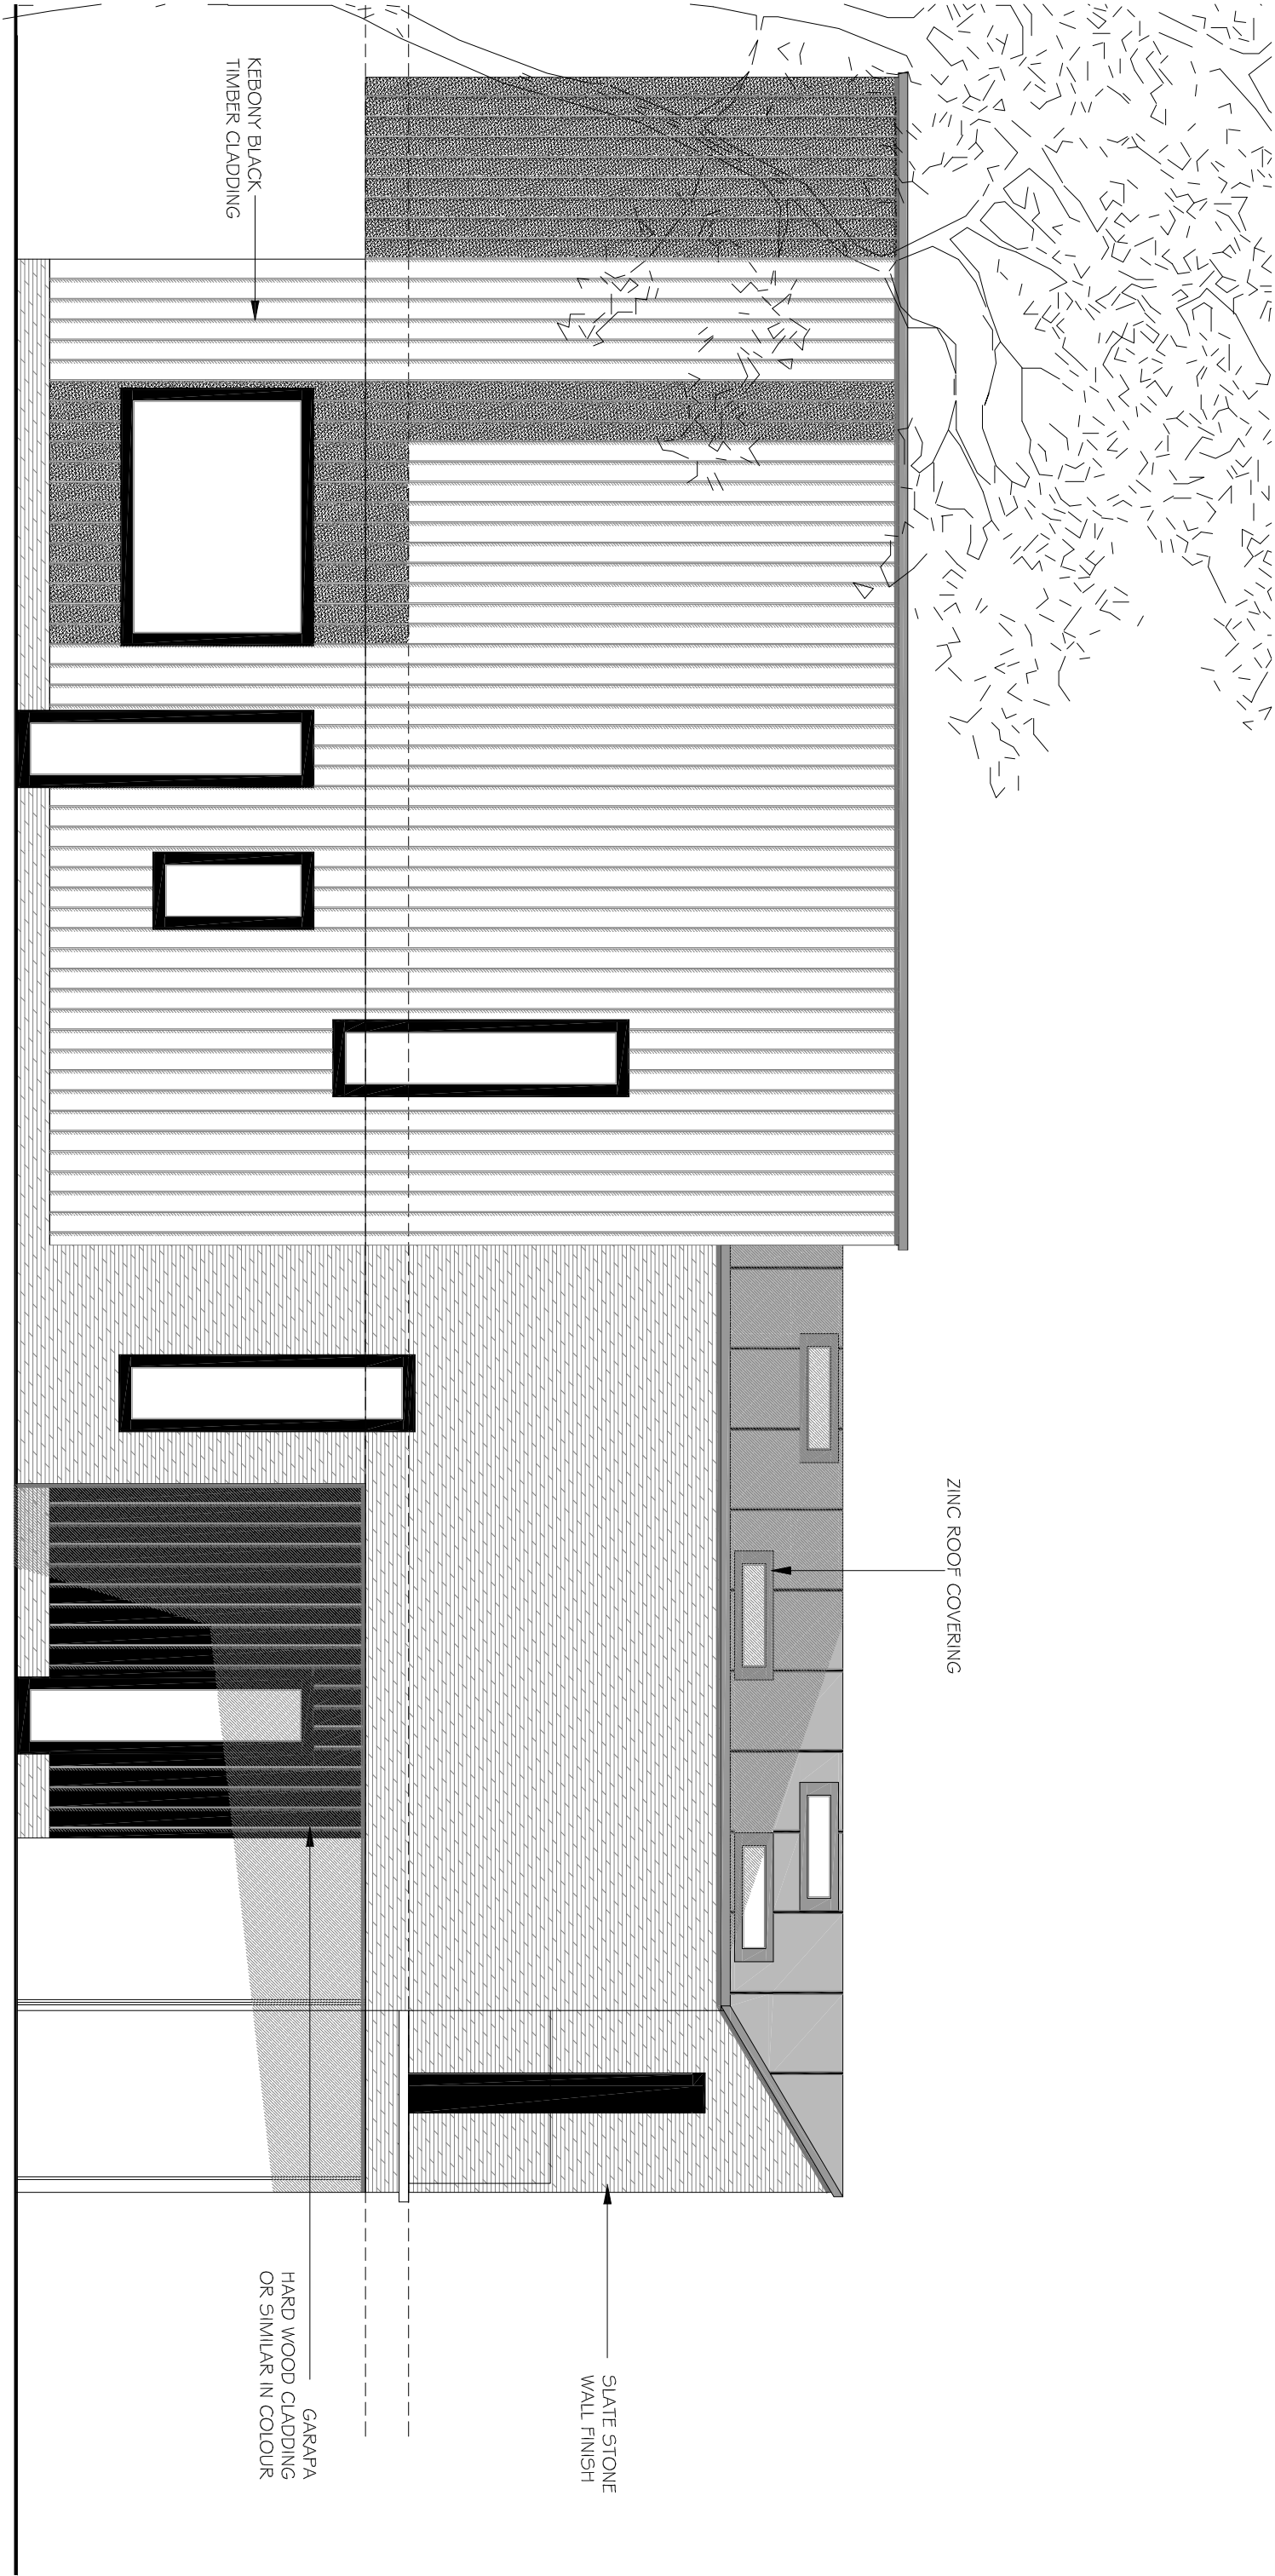

SOUTH ELEVATION

9.5m

5.5m

REVISION NOTES:

REV: DATE: NOTES:

DRAWING TITLE:

PROPOSED SOUTH ELEVATION

CLIENT:

MR BOBBY CRADDOCK

PROJECT ADDRESS:

MILD MAY
HOOK LANE
ALDINGBOURNE
WEST SUSSEX
PO20 3TE

DATE:

MARCH 2017

SCALE:

1:50@ A3

DRAWING NUMBER:

03



product2
Architecture & Planning

PRODUCT 2 ARCHITECTURE & PLANNING
7c WEST STREET
EWELL
SURREY
KT17 1UZ

t: 0208 393 2675
m: mail@product2.co.uk
w: www.product2.co.uk