


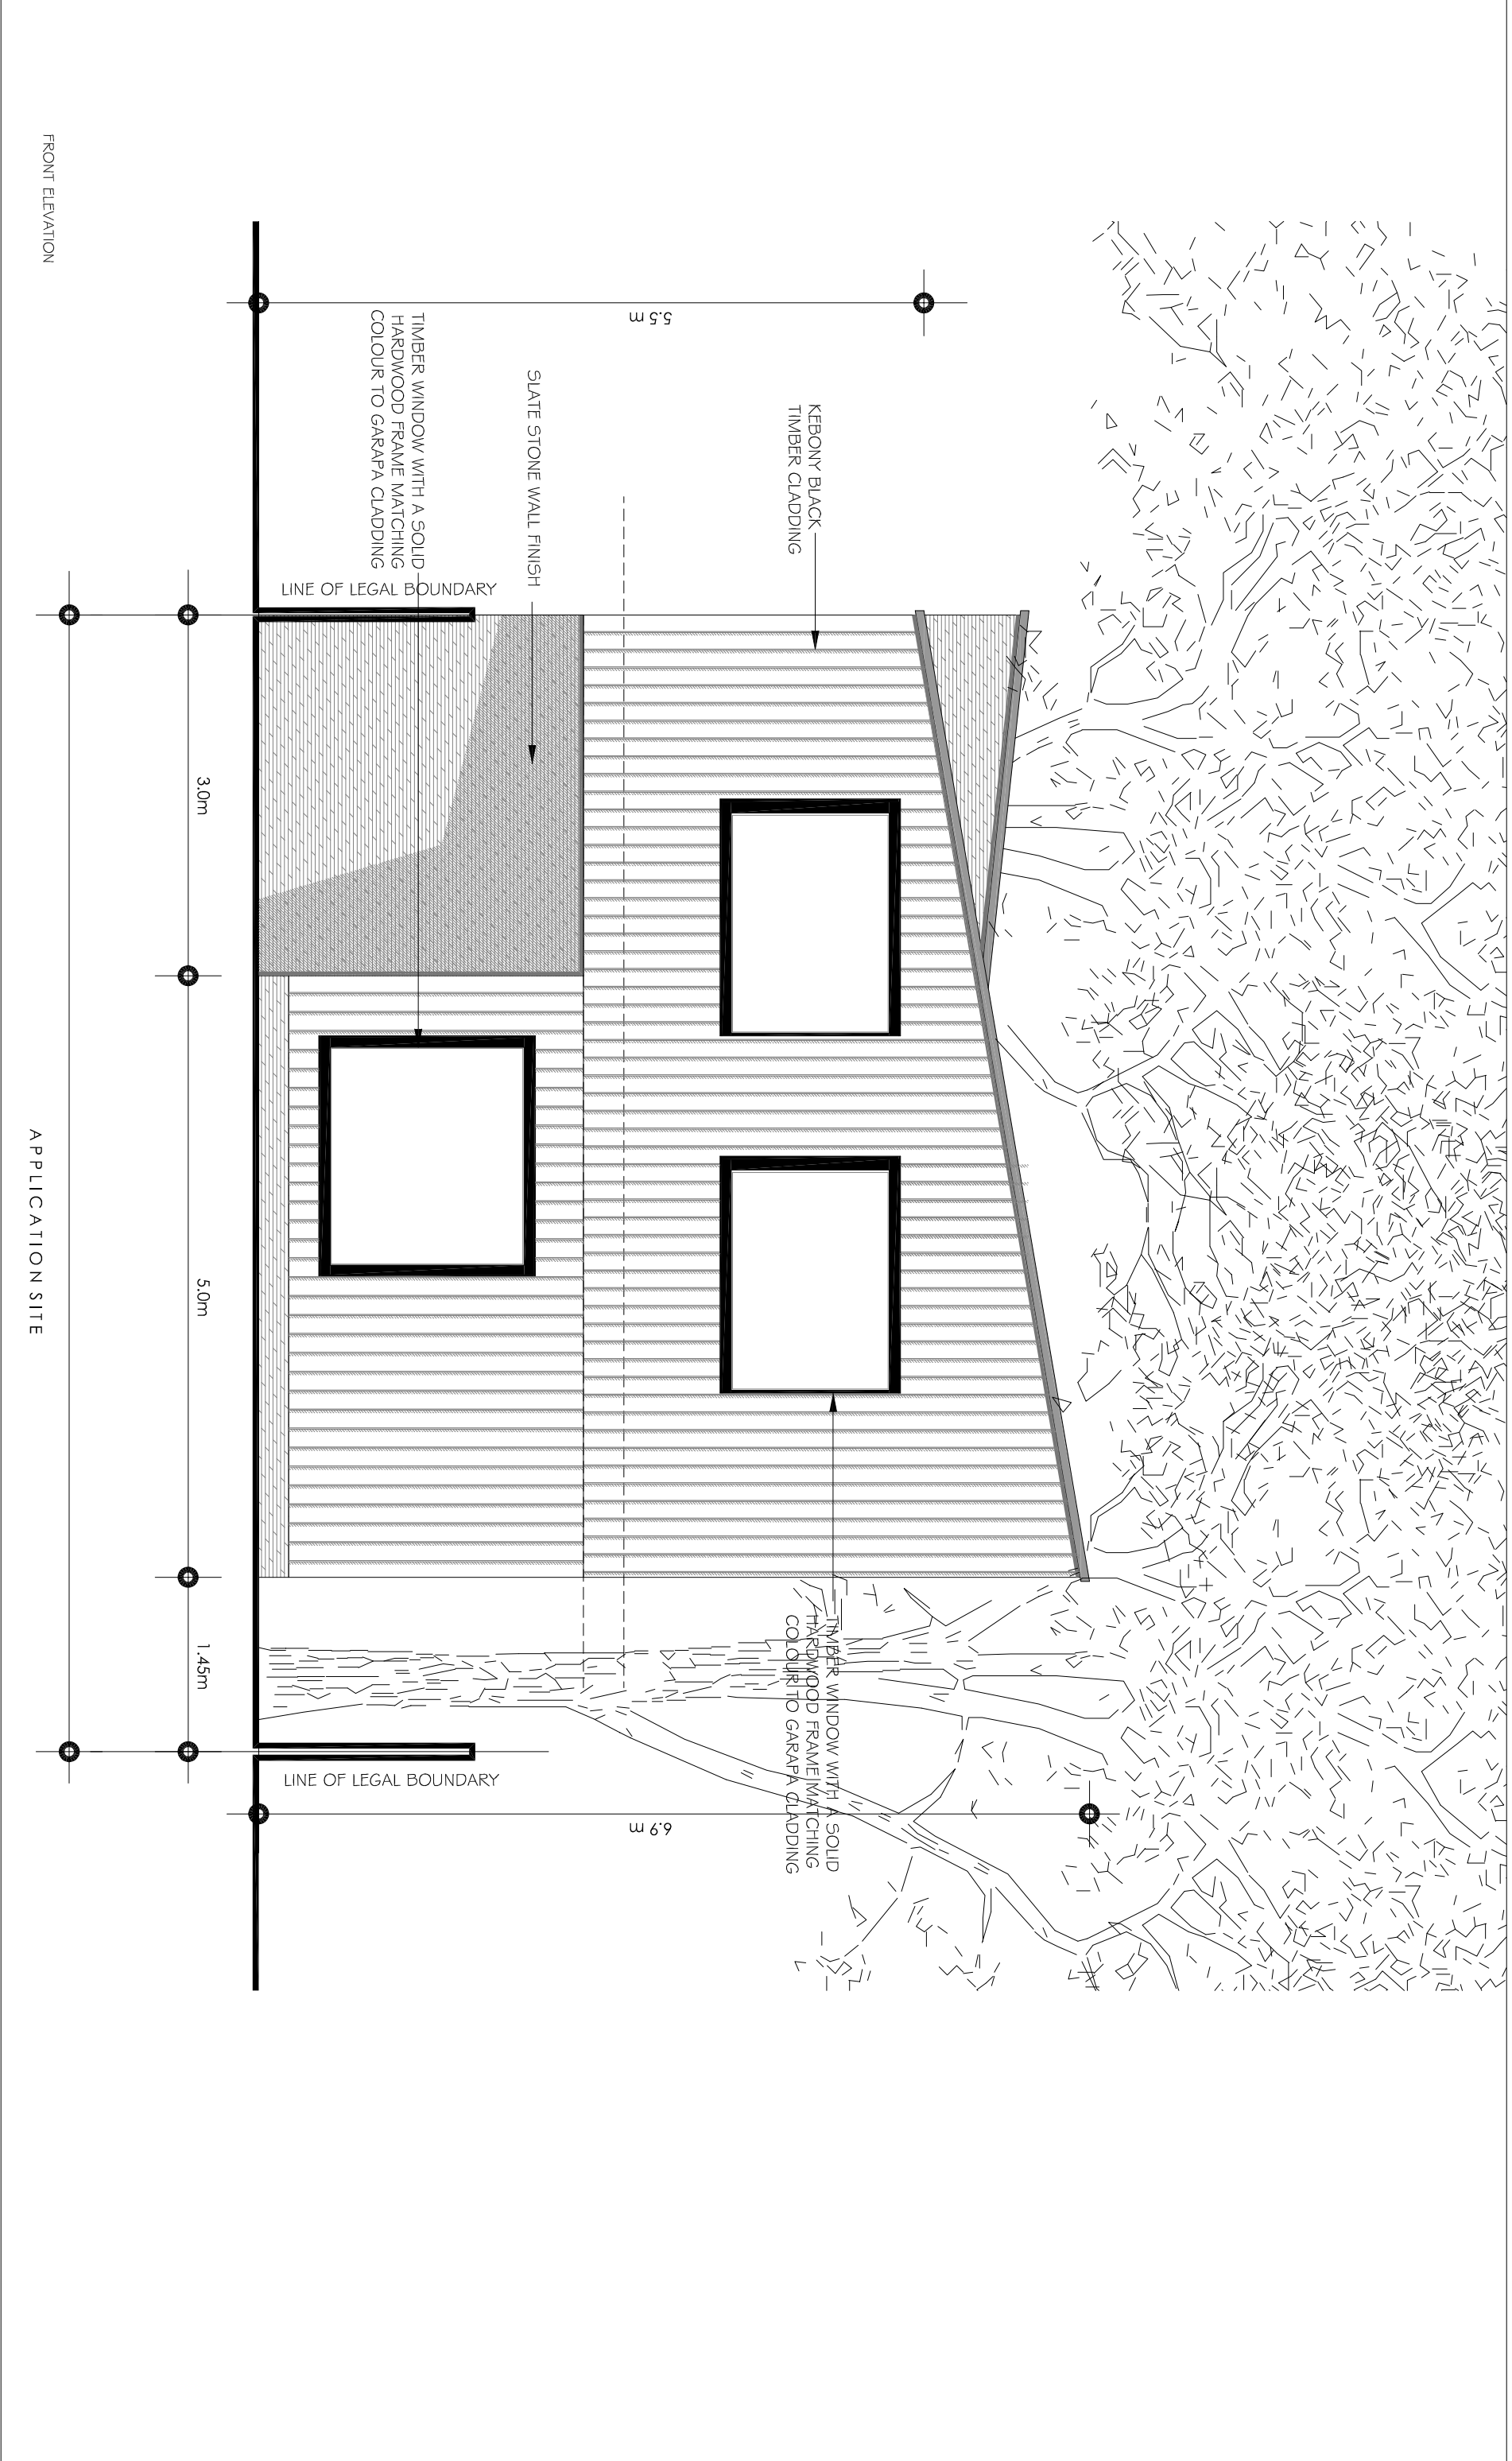

REVISION NOTES:		DRAWING TITLE:		CLIENT:		PROJECT ADDRESS:		DATE:		PRODUCT 2 ARCHITECTURE # PLANNING 7c WEST STREET EWELL SURREY KT1 7 1UZ t: 0208 393 2675 m: mail@product2.co.uk w: www.product2.co.uk
REV:	DATE:	NOTES:	PROPOSED FRONT ELEVATION	MR BOBBY CRADDOCK	MILD MAY HOOK LANE ALDINGBOURNE WEST SUSSEX PO20 3TE	MARCH 2017	SCALE:			
				PROJECT NO:			1:50@ A3			
							DRAWING NUMBER:			
							04			