


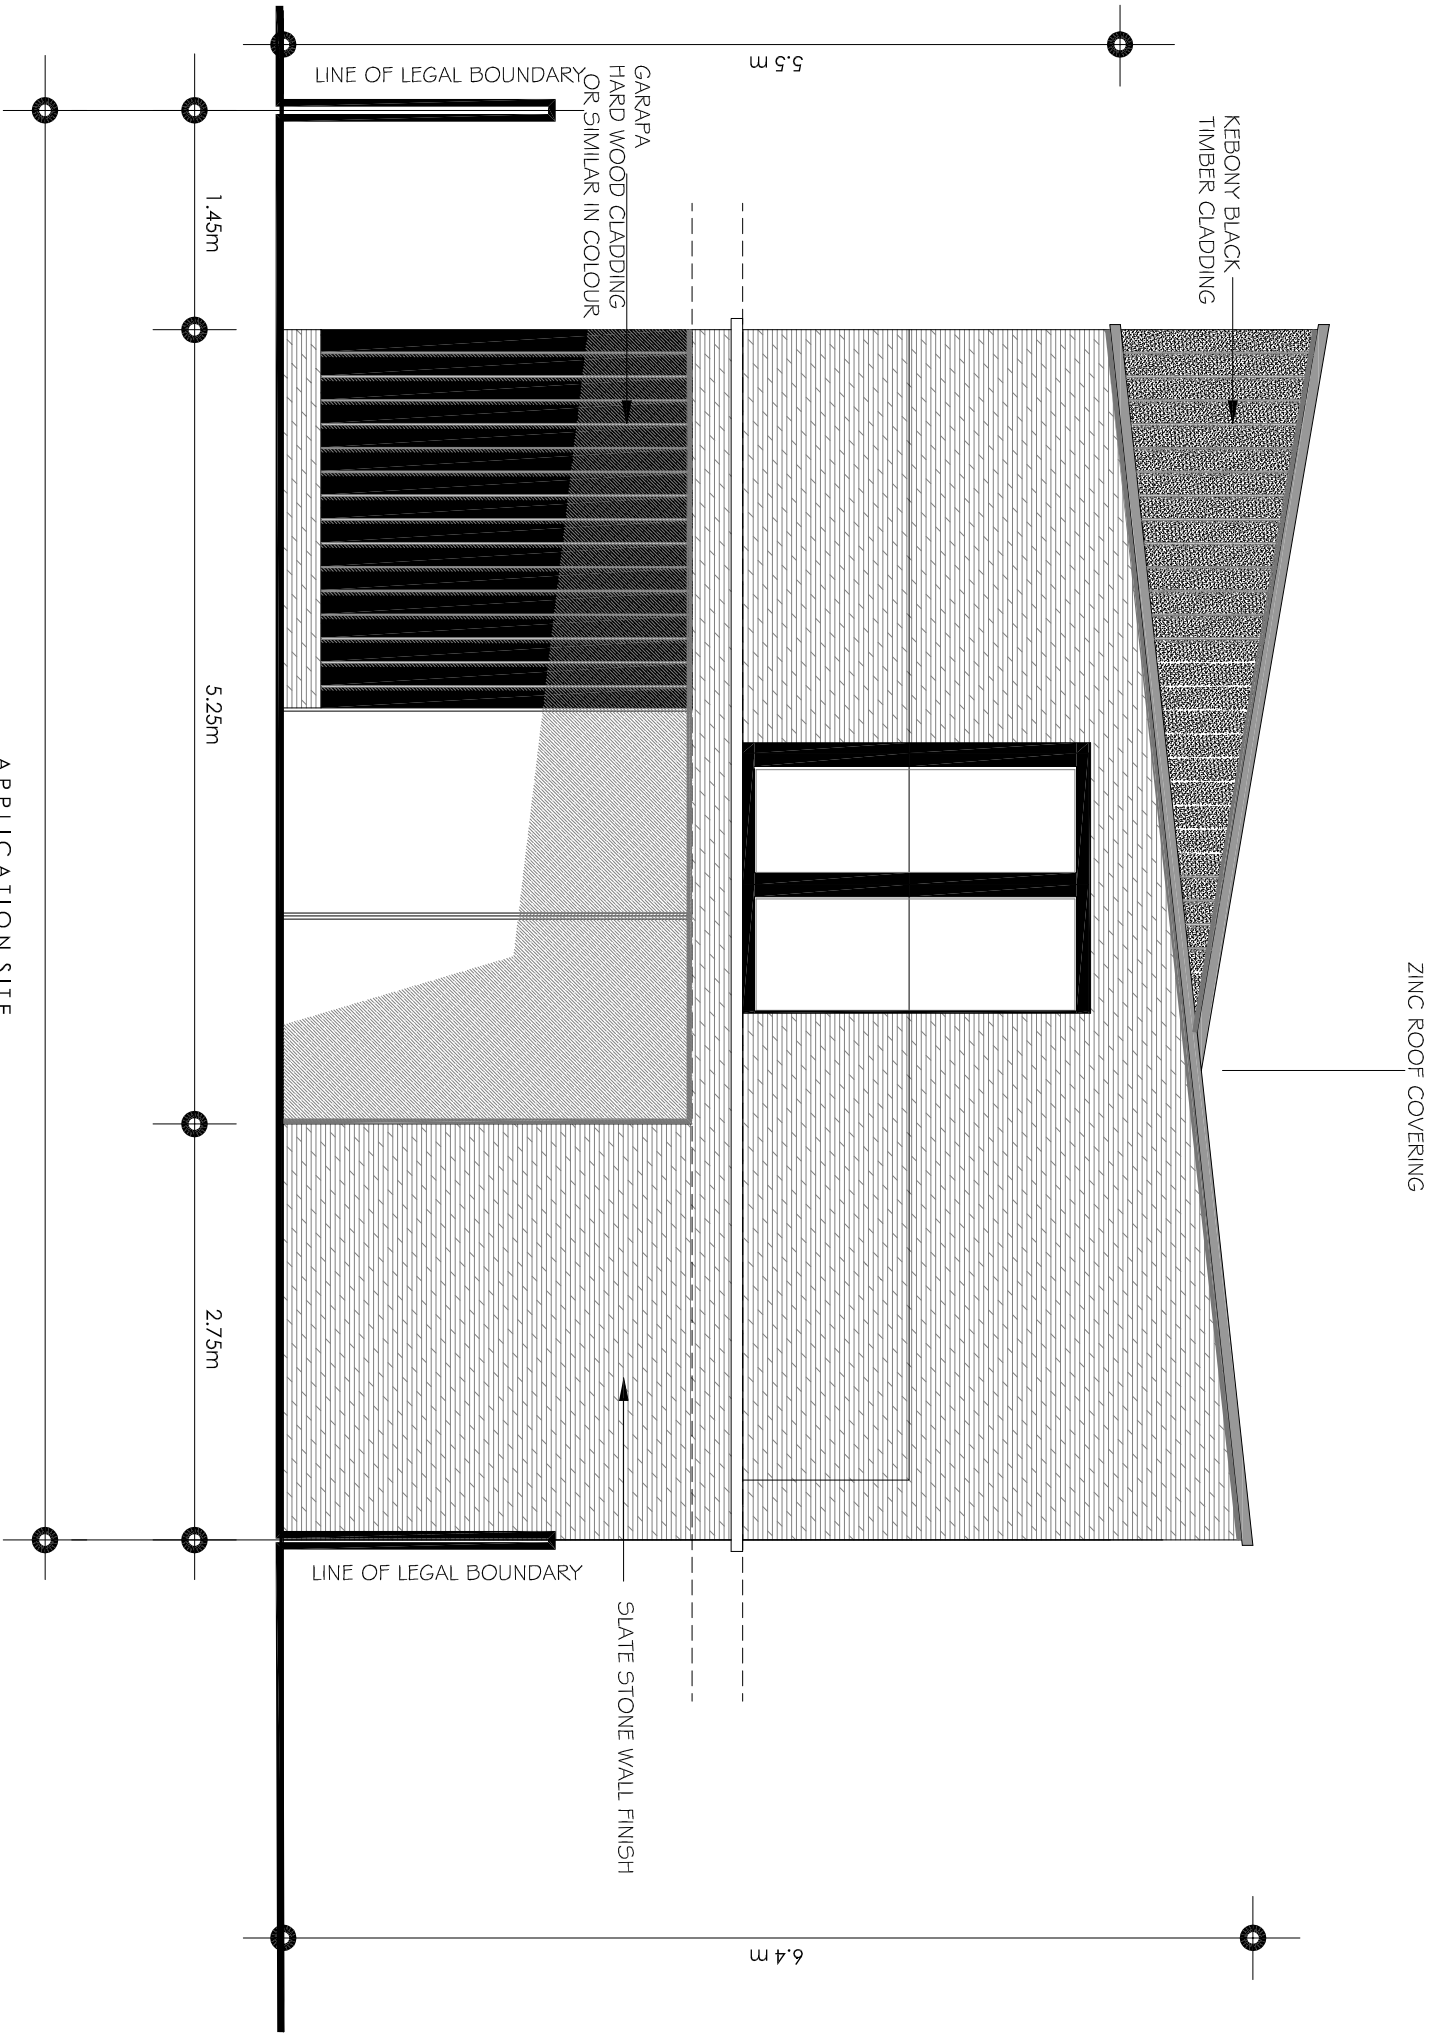

REVISION NOTES:

REV:	DATE:	NOTES:

DRAWING TITLE:

PROPOSED REAR ELEVATION

CLIENT:

MR BOBBY CRADDOCK

PROJECT ADDRESS:

MILD MAY
HOOK LANE
ALDINGBOURNE
WEST SUSSEX
PO20 3TE

DATE:

MARCH 2017

SCALE:

1:50@ A3

DRAWING NUMBER:

06



product2
Architecture & Planning

PRODUCT 2 ARCHITECTURE & PLANNING
7c WEST STREET
EWELL
SURREY
KT17 1UZ
t: 0208 393 2675
m: mail@product2.co.uk
w: www.product2.co.uk