

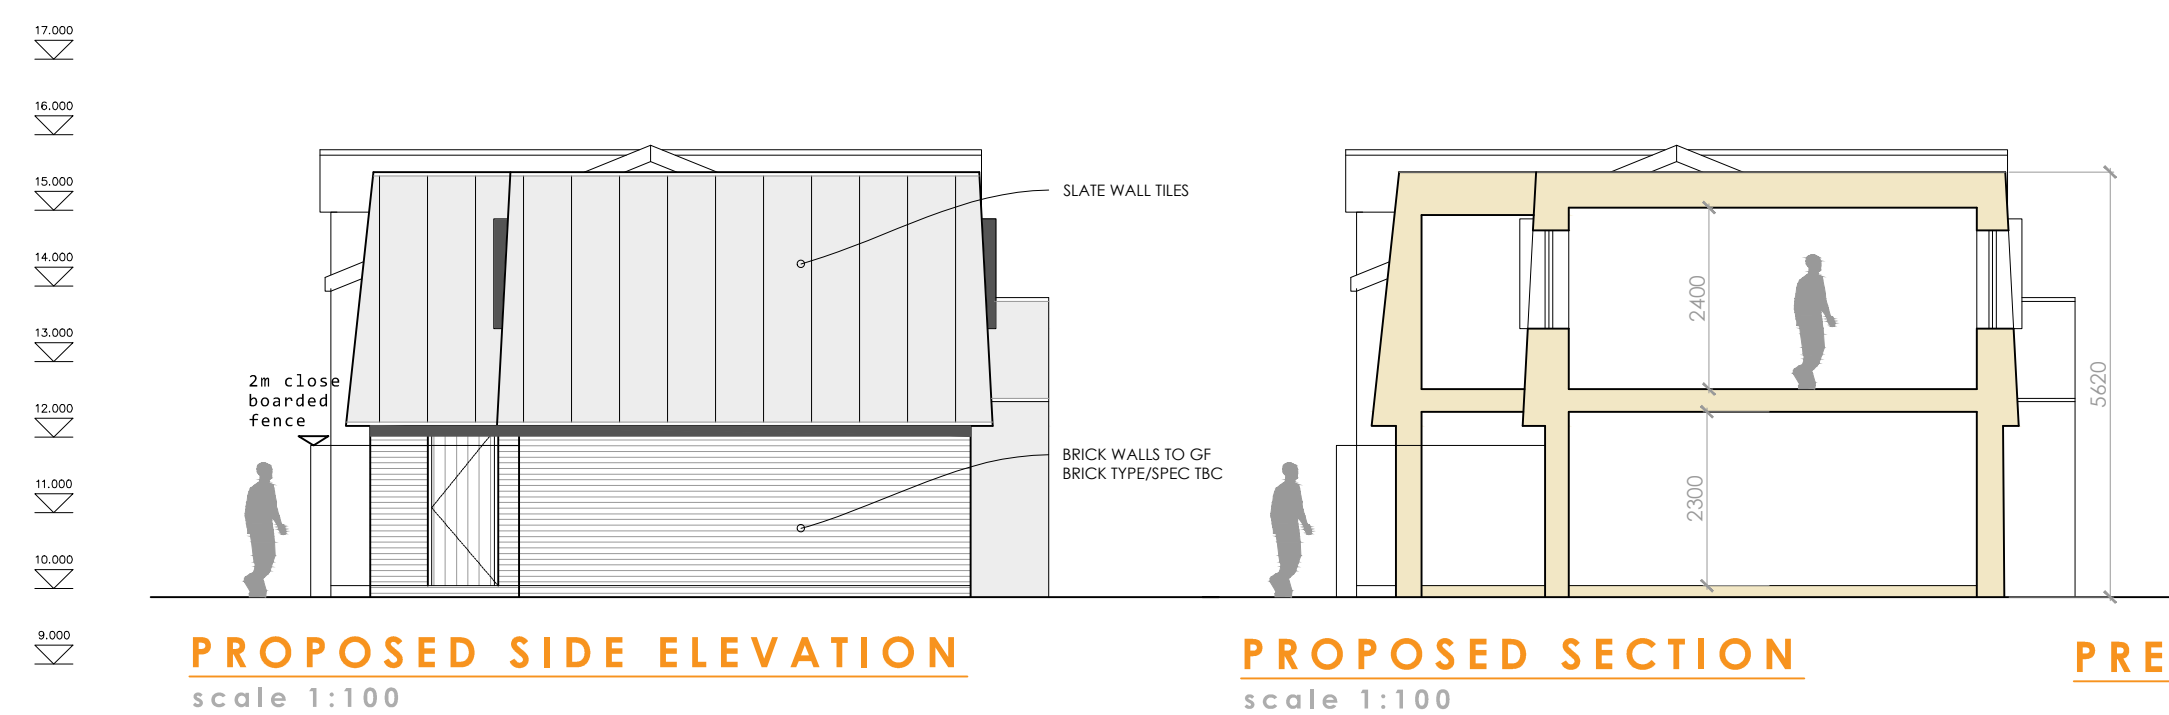
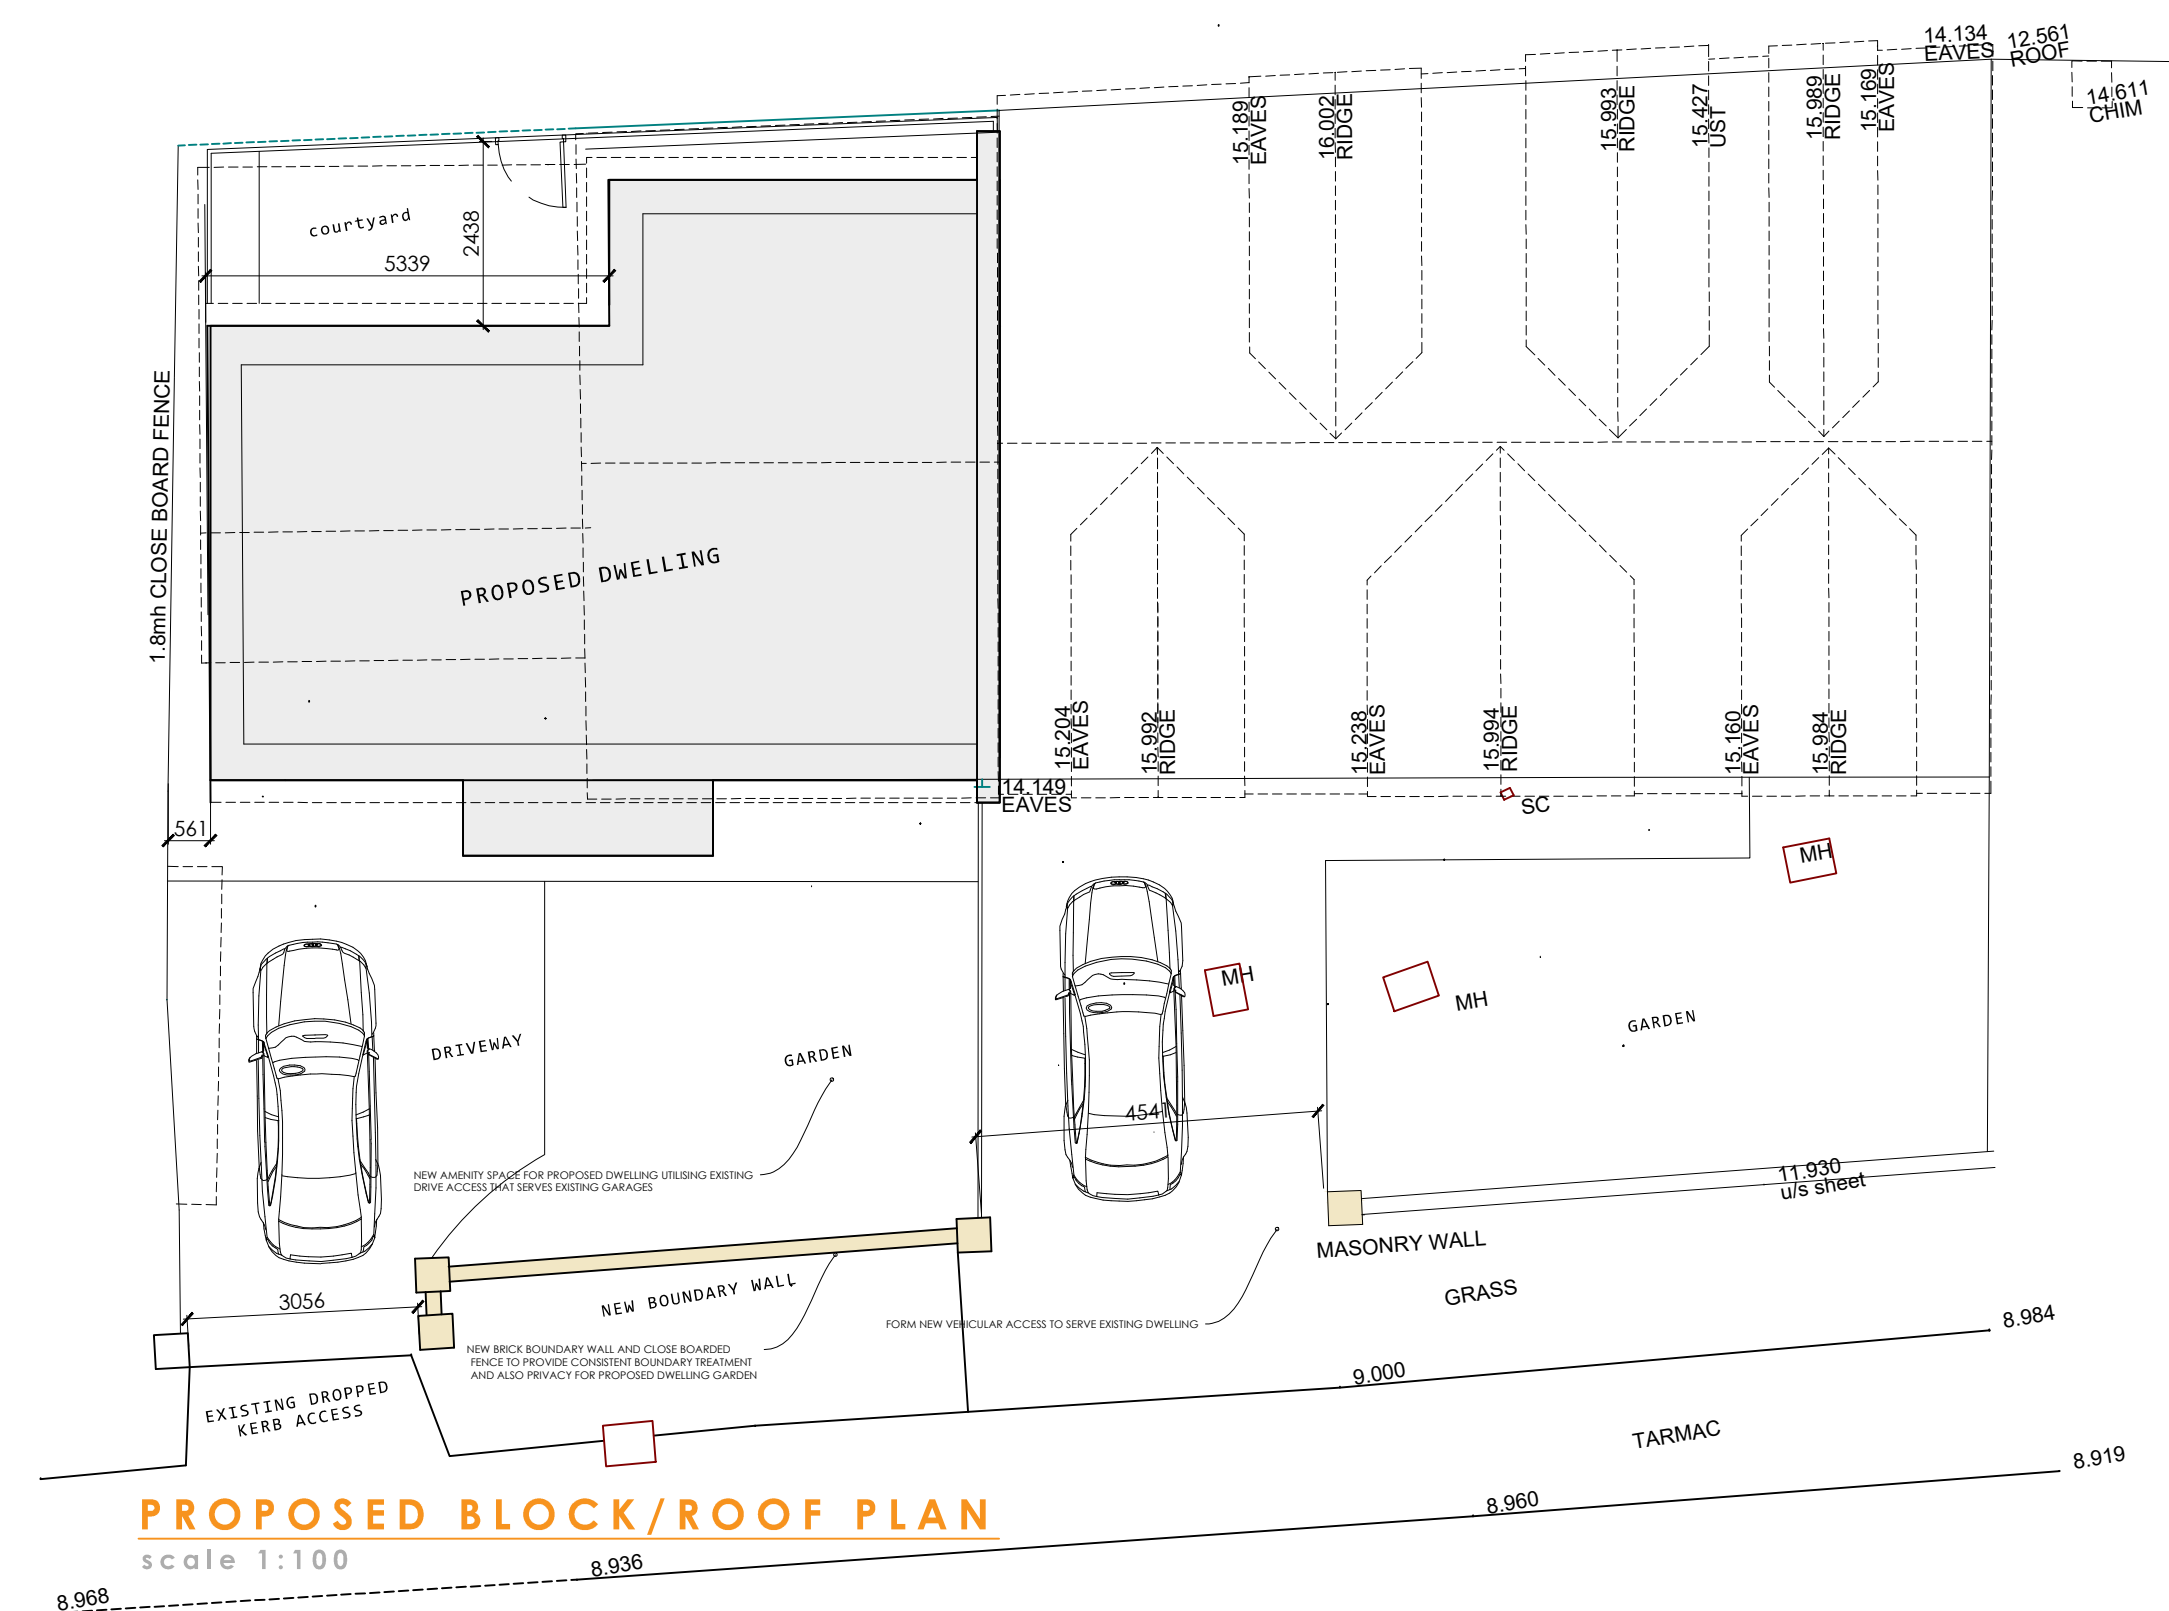
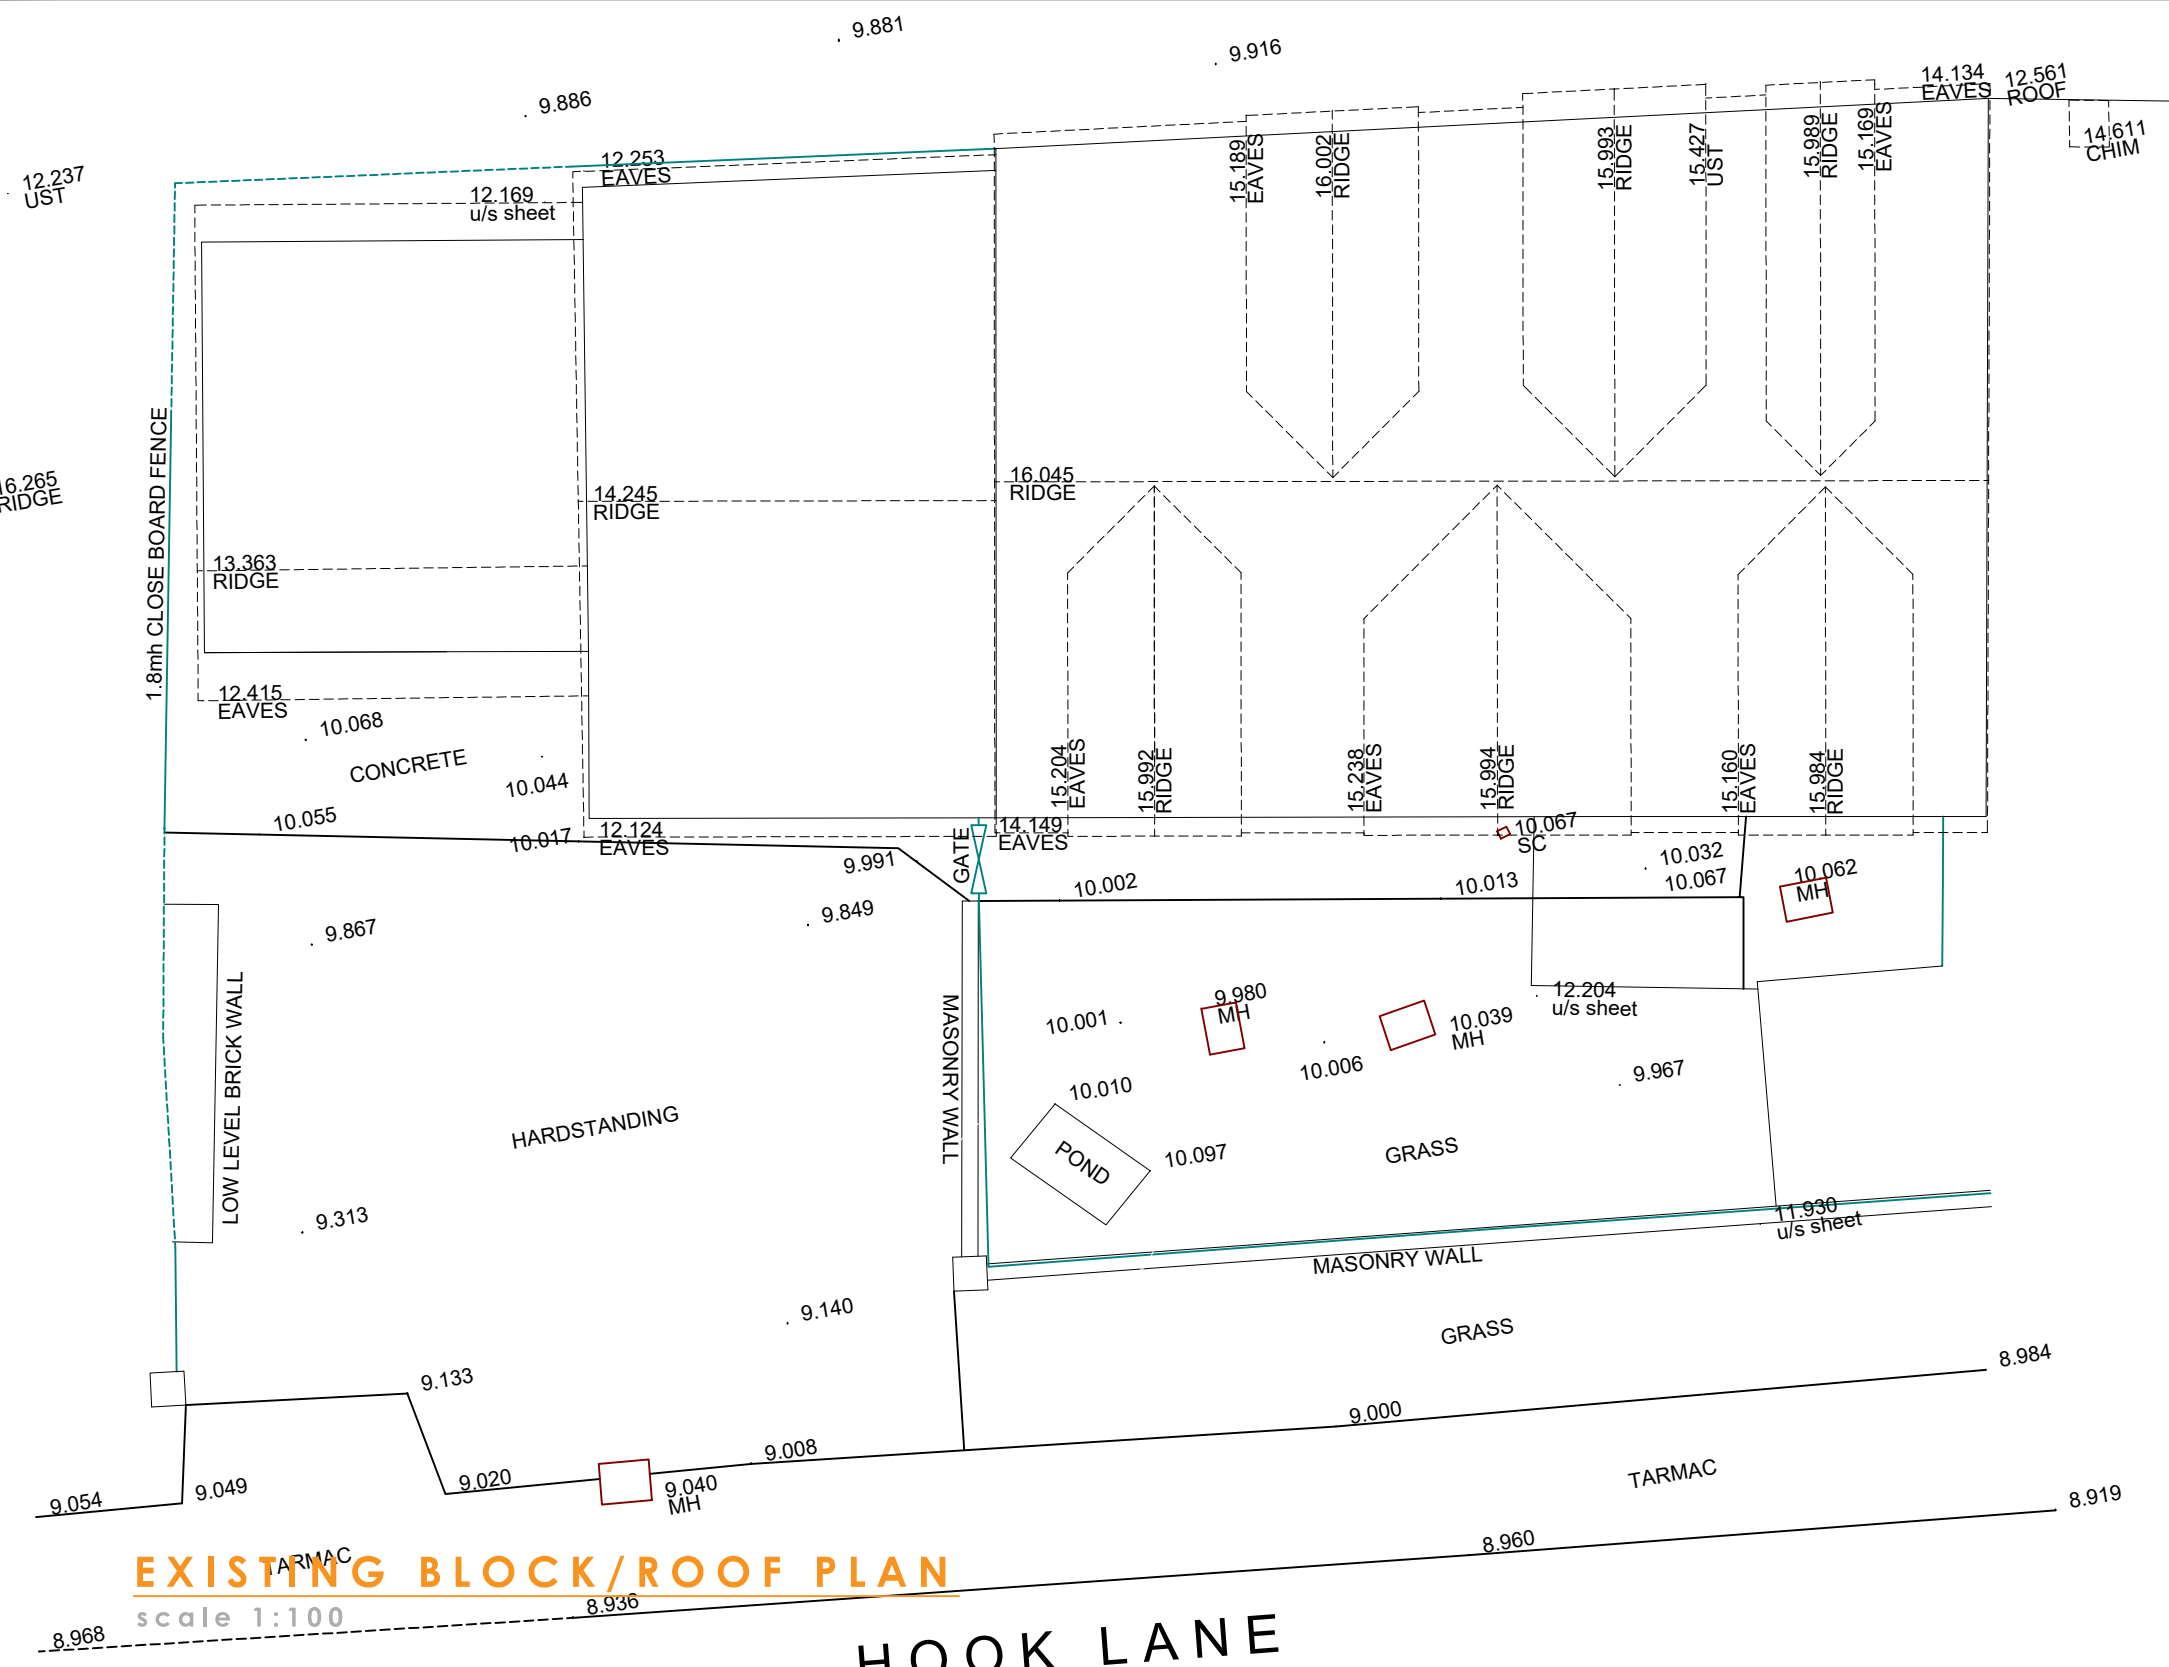
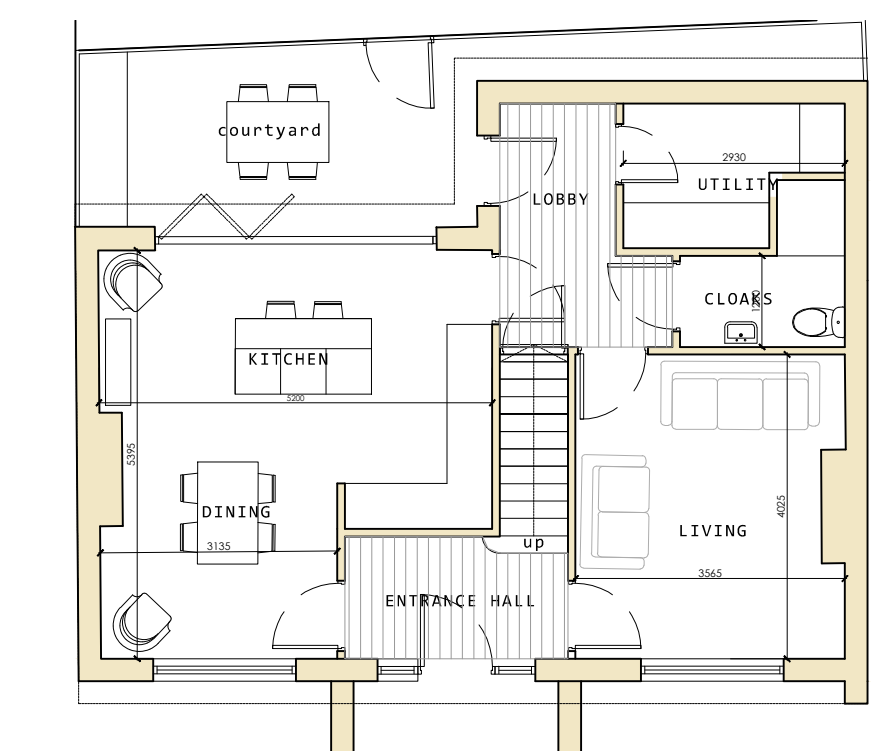
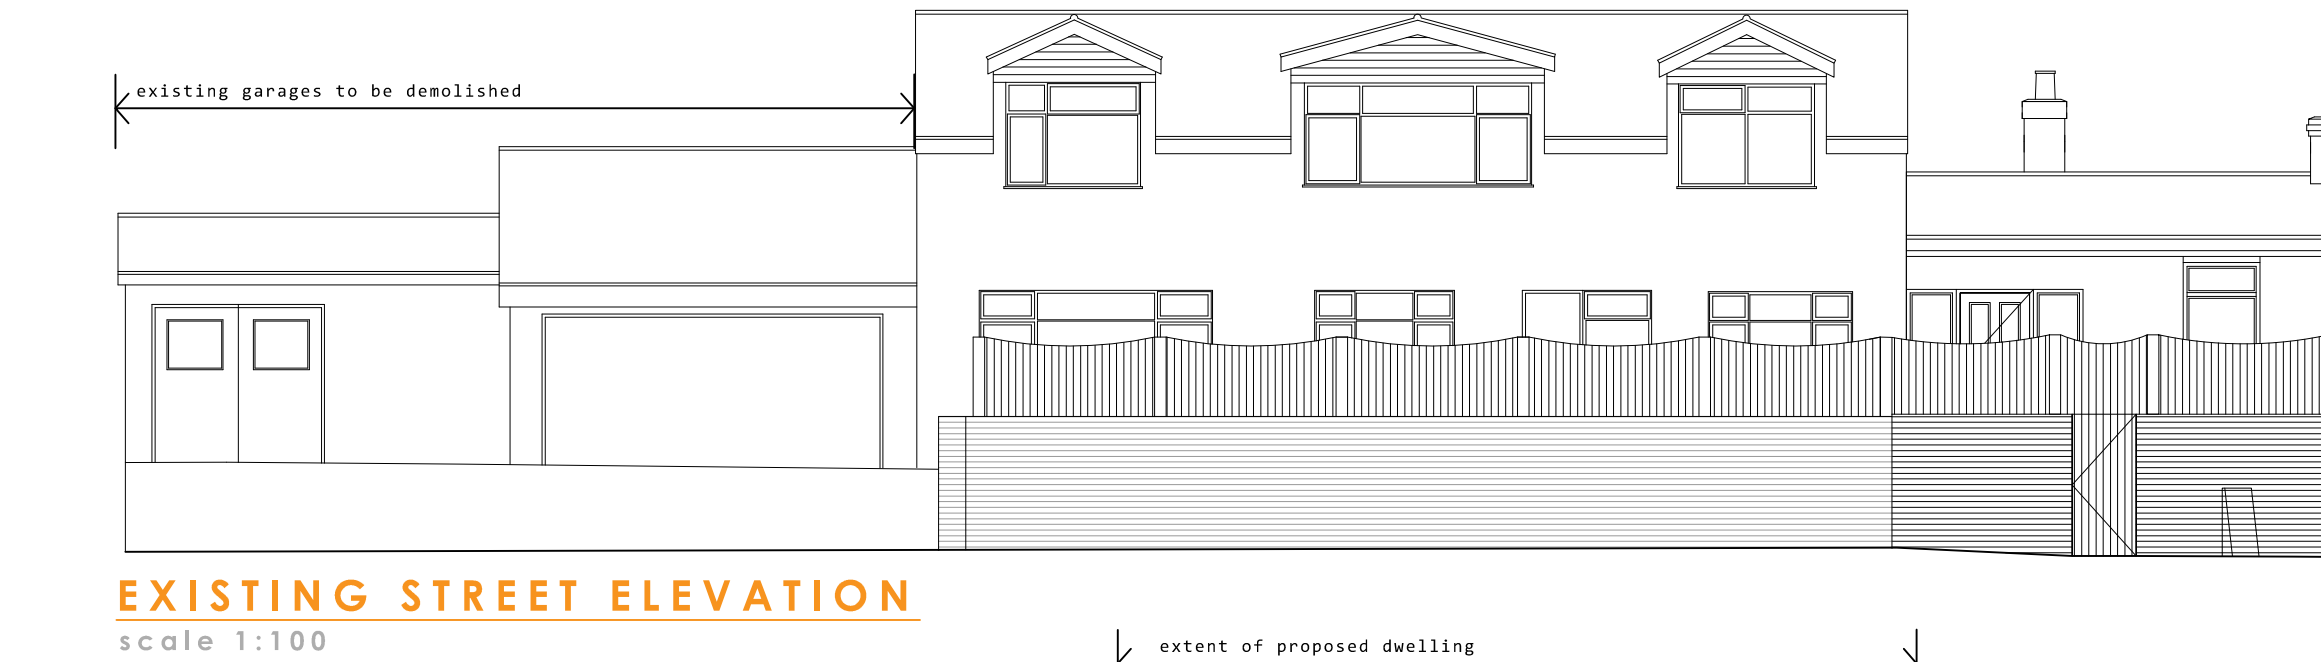


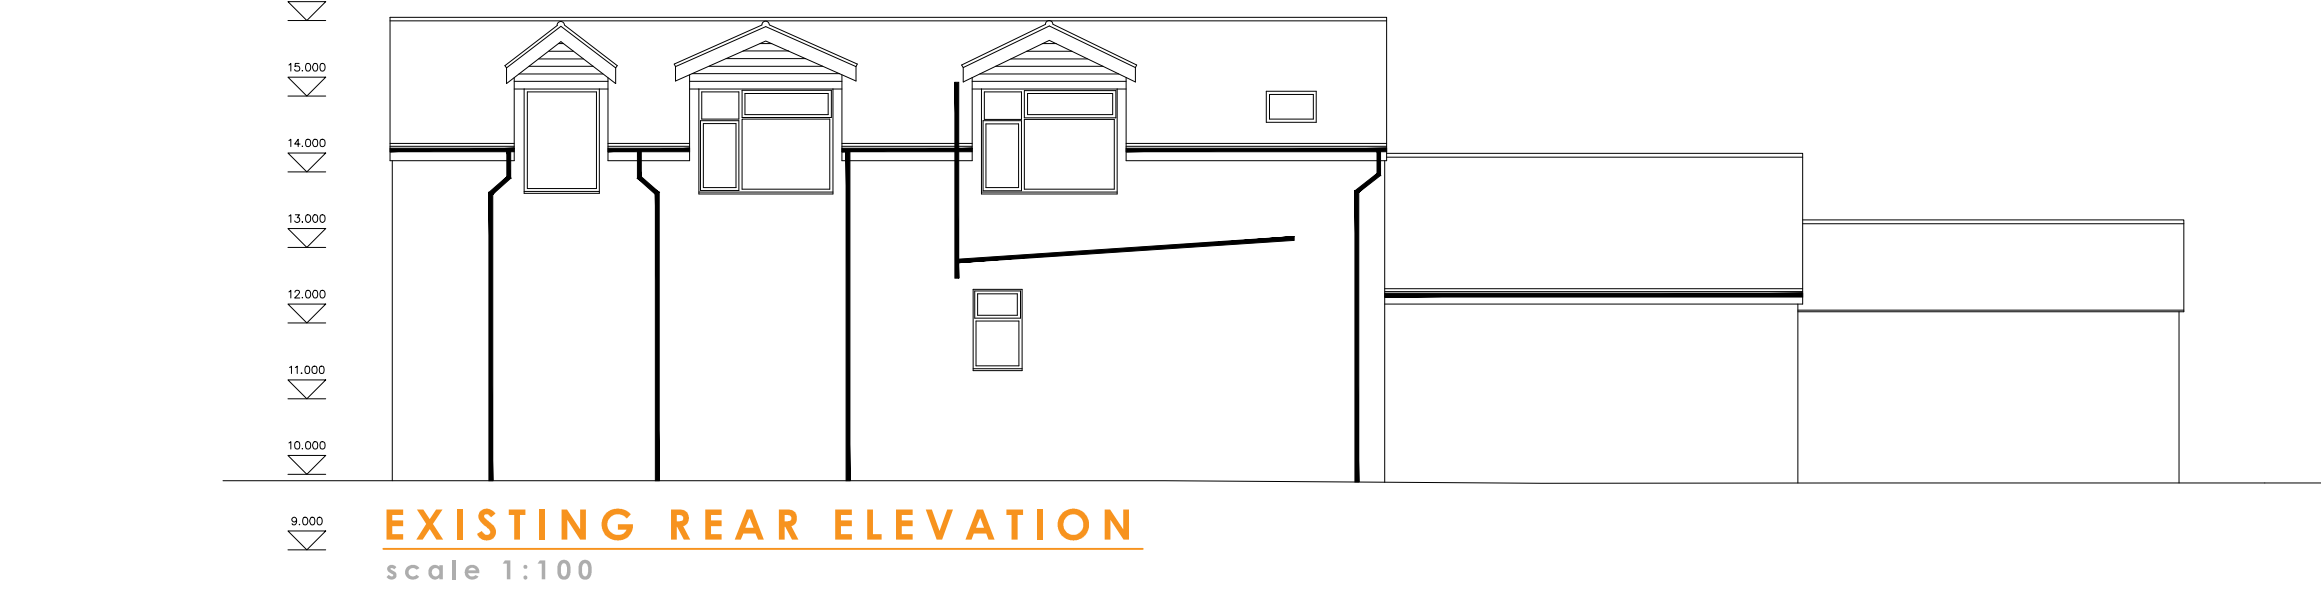


PROPOSED SECTION
scale 1:100




PRECEDENT IMAGES

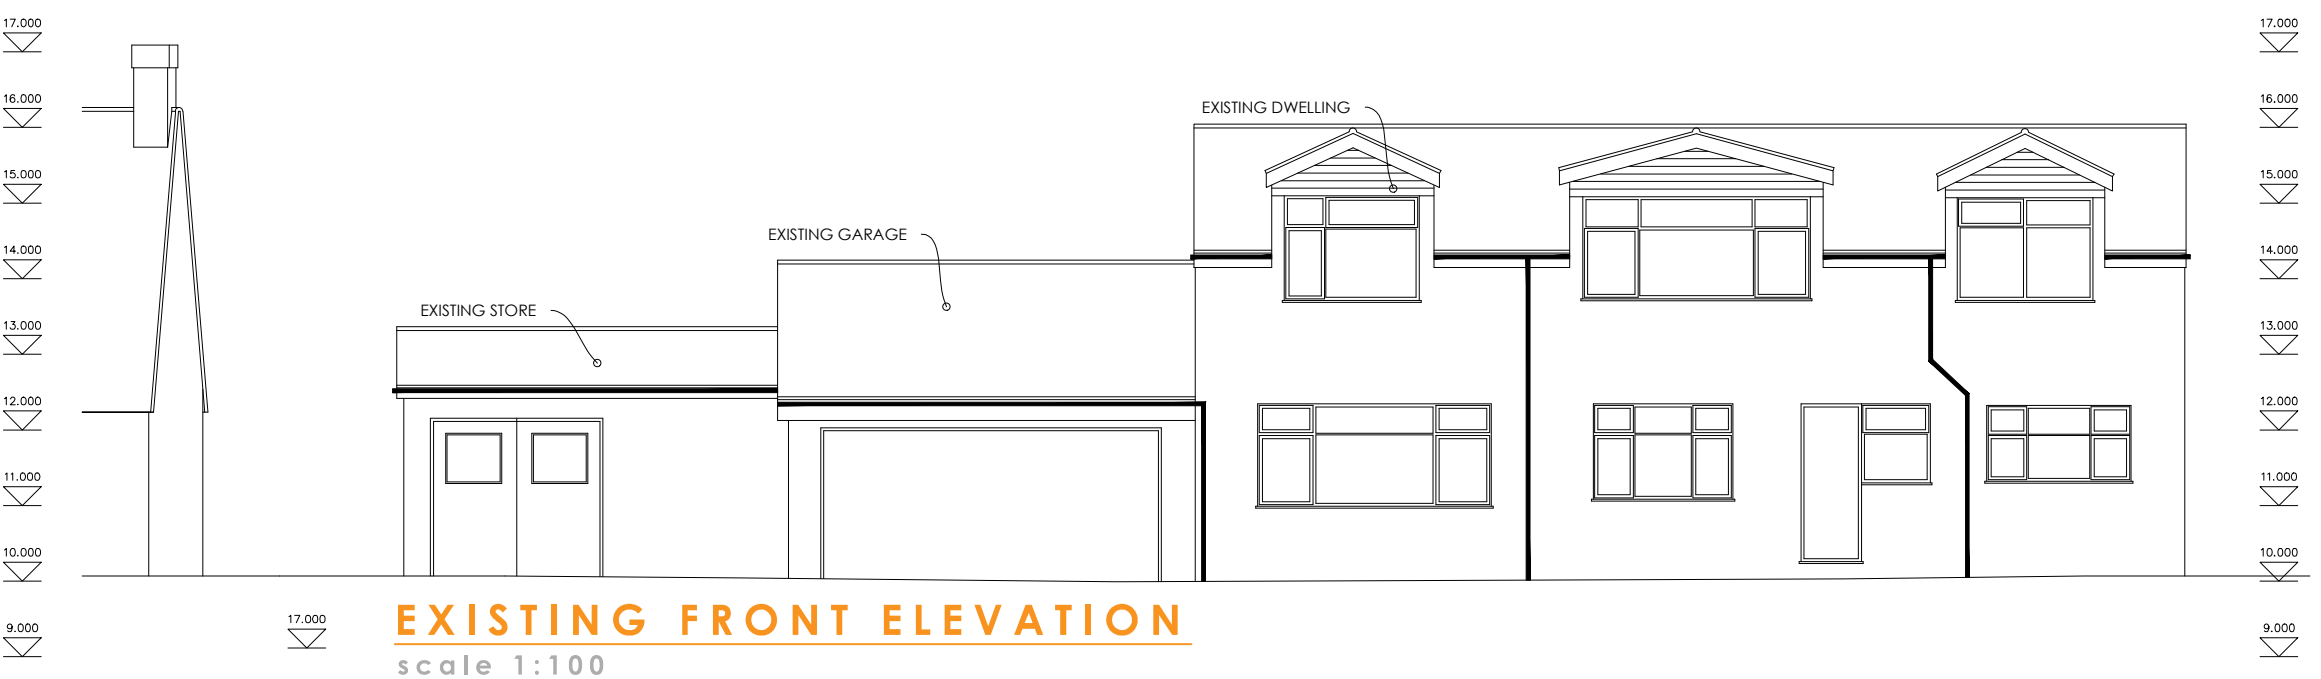

PROPOSED GROUND FLOOR
PLAN scale 1:100

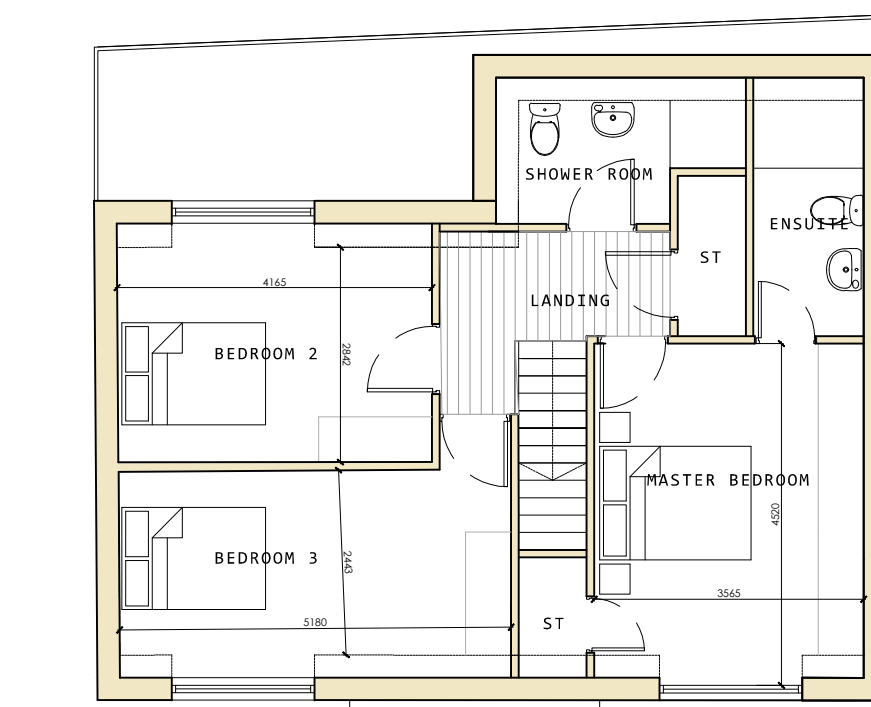

PROPOSED FIRST FLOOR PLAN
scale 1:100

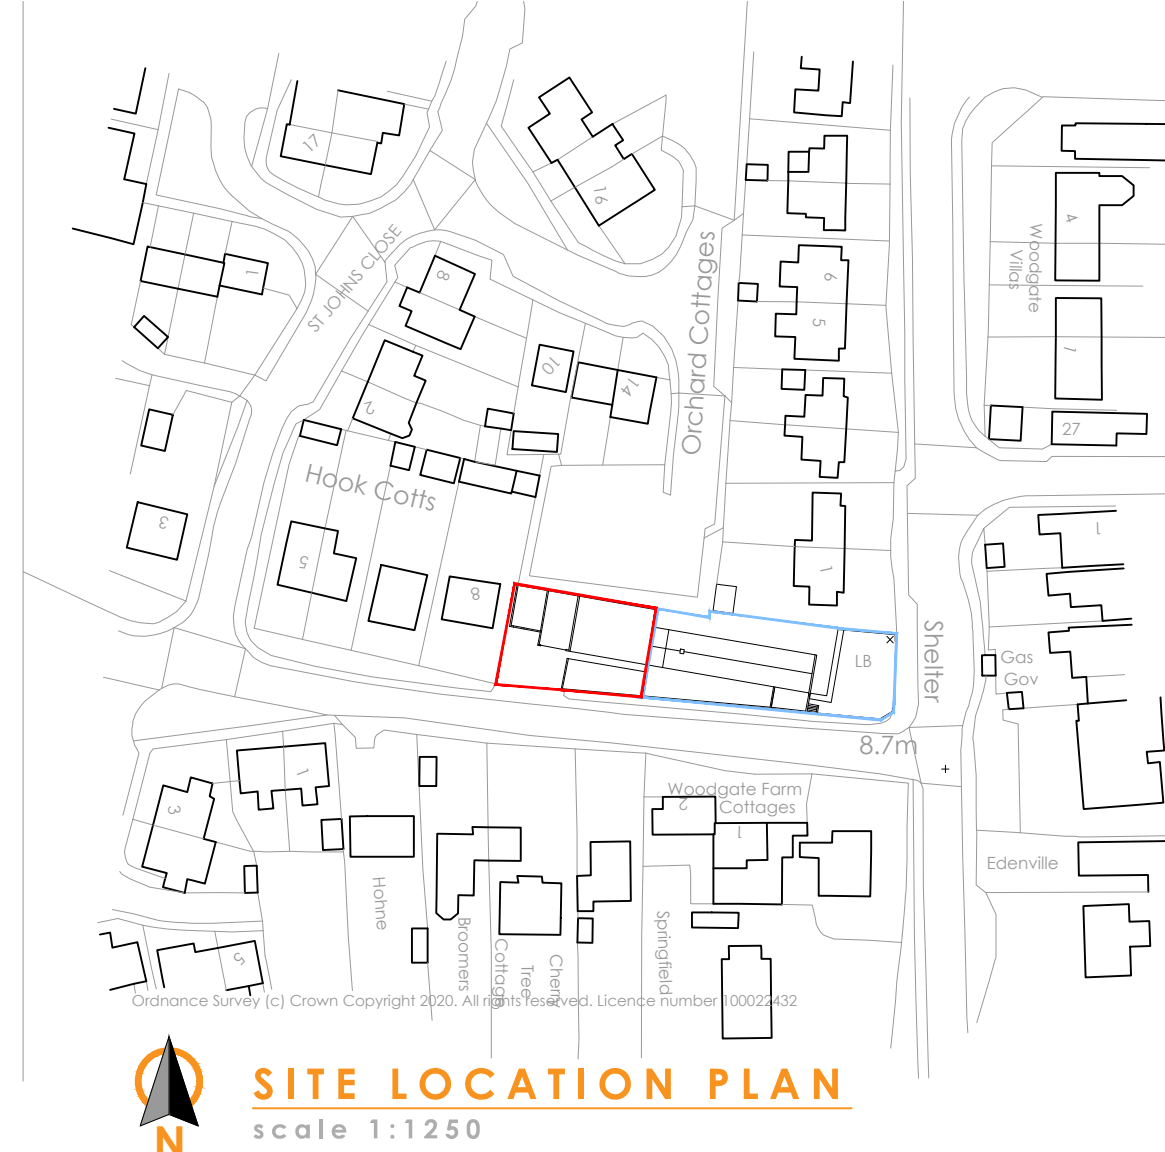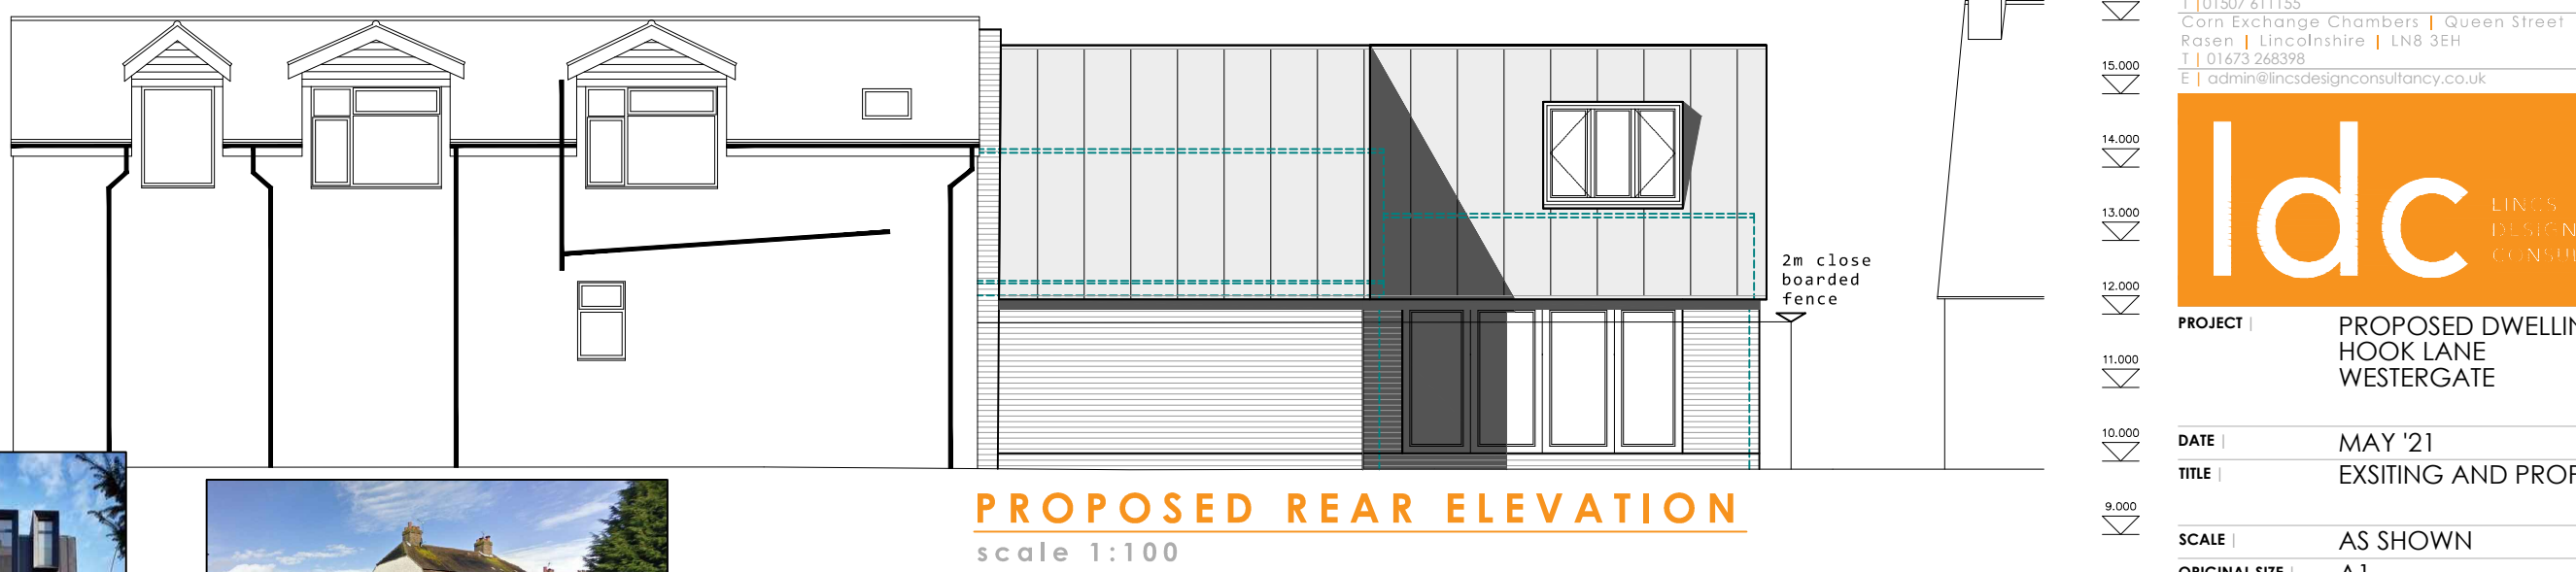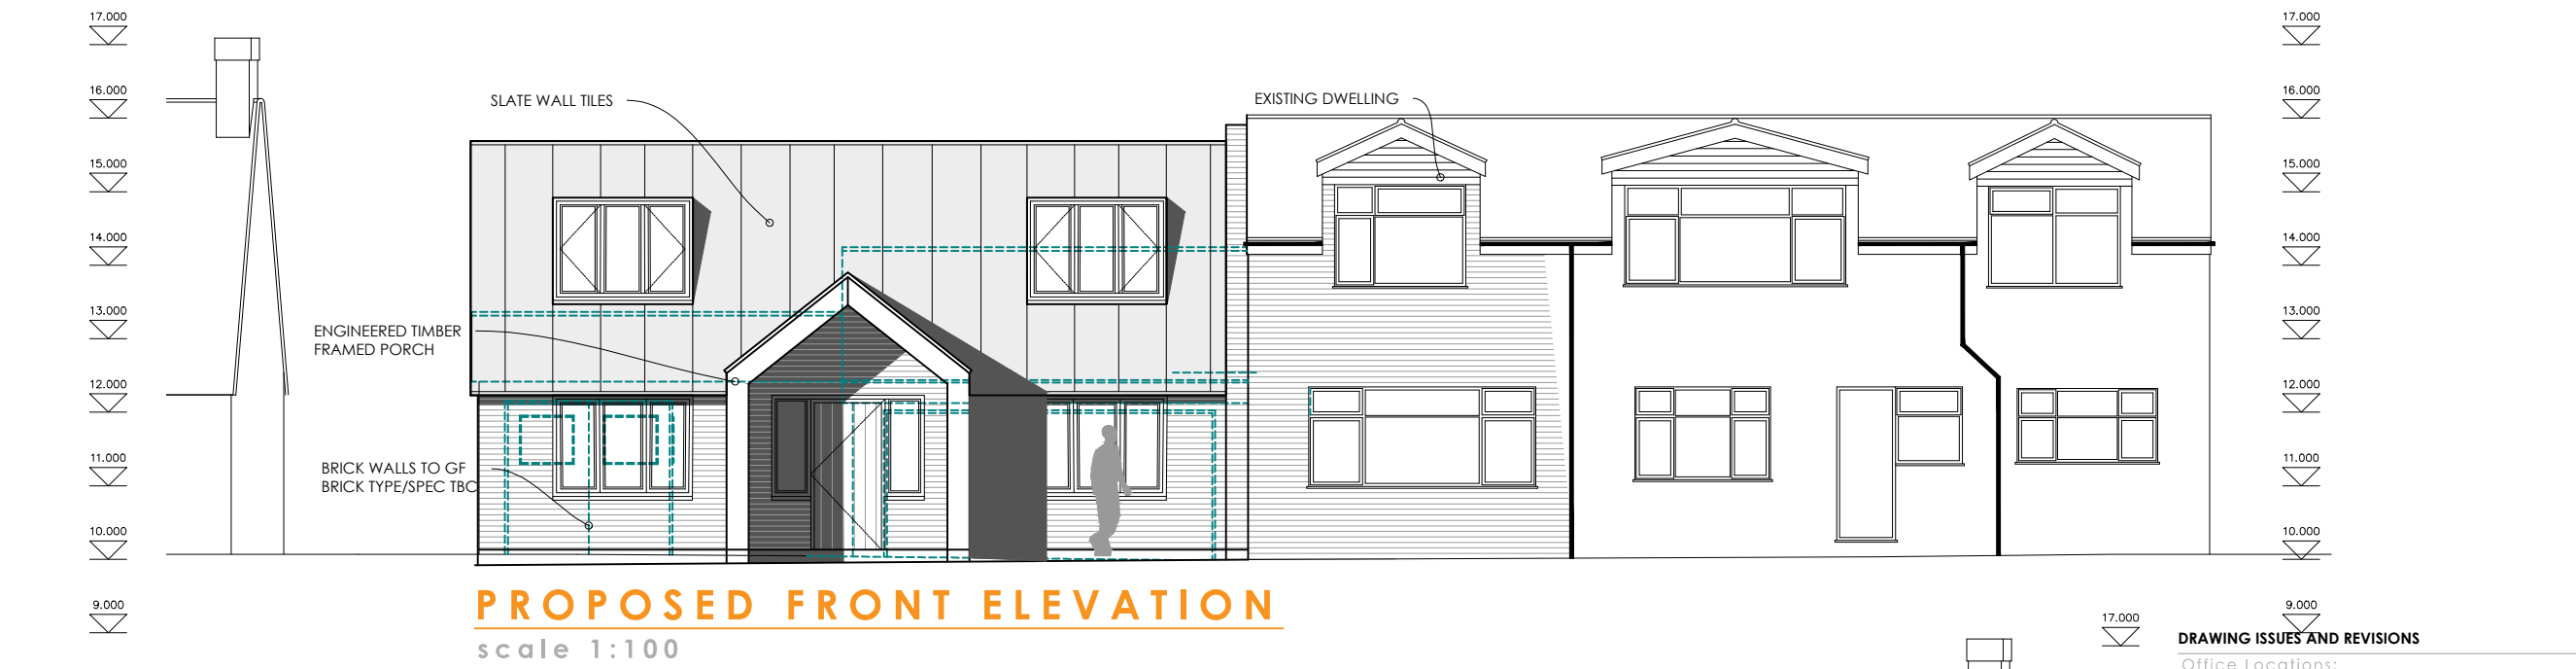

DRAWING ISSUES AND REVISIONS

Office Locations:
12 Vickers Lane | South | Lincolnshire | LN11 9PZ
101957 611155
Corn Exchange Chambers | Queen Street | Market
Roston | Lincolnshire | LN8 3JH
1 01673 268598
1 01673 268598

Idc LINCOLN DESIGN CONSULTANCY

PROJECT: PROPOSED DWELLING
HOOK LANE
WESTERGATE

DATE: MAY '21
TITLE: EXISTING AND PROPOSED

SCALE: AS SHOWN
ORIGINAL SIZE: A1
DRAWING NUMBER: Idc-3354-01-PL

This drawing is the copyright of Idc Design Consultancy and must not be reproduced without written consent. The contractor is responsible for taking and checking all dimensions on site prior to commencement and reporting back to the architect. If any dimensions are found to be incorrect, the contractor must report them to the architect immediately. All materials specified on this drawing are to be used in strict accordance with manufacturers' written instructions and current codes of practice.

All Details and Specification on this drawing and in relation to this specific project should be adhered to. If any deviations occur the contractor / client should inform Idc Design Consultancy immediately as we cannot be held responsible for errors resulting from unendorsed detail and specification changes.