



ARUN DISTRICT COUNCIL				
No.				
Received				




Existing Side Elevation

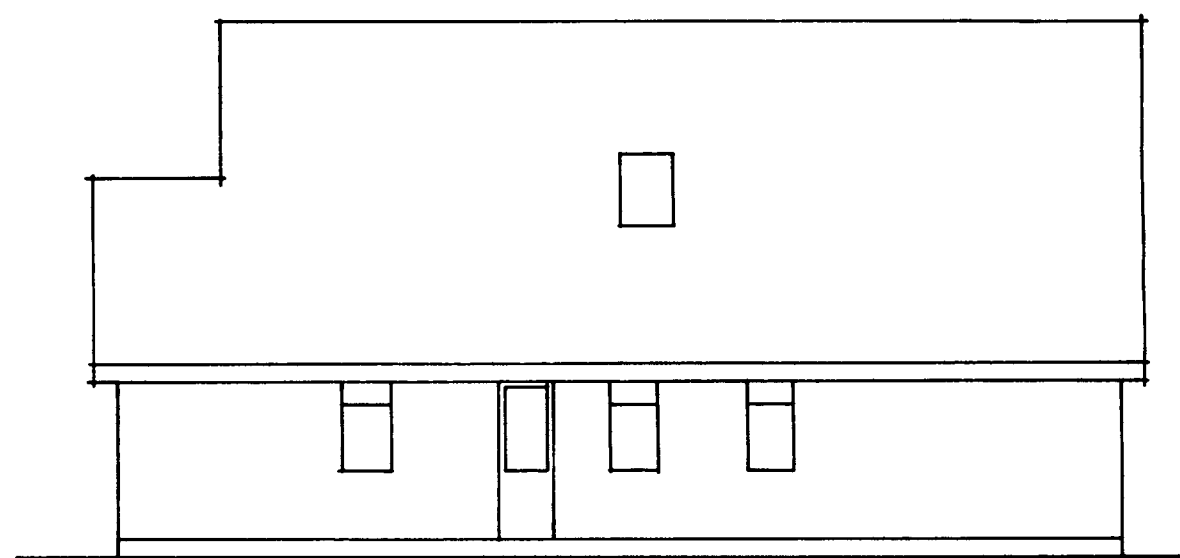


Existing Front Elevation

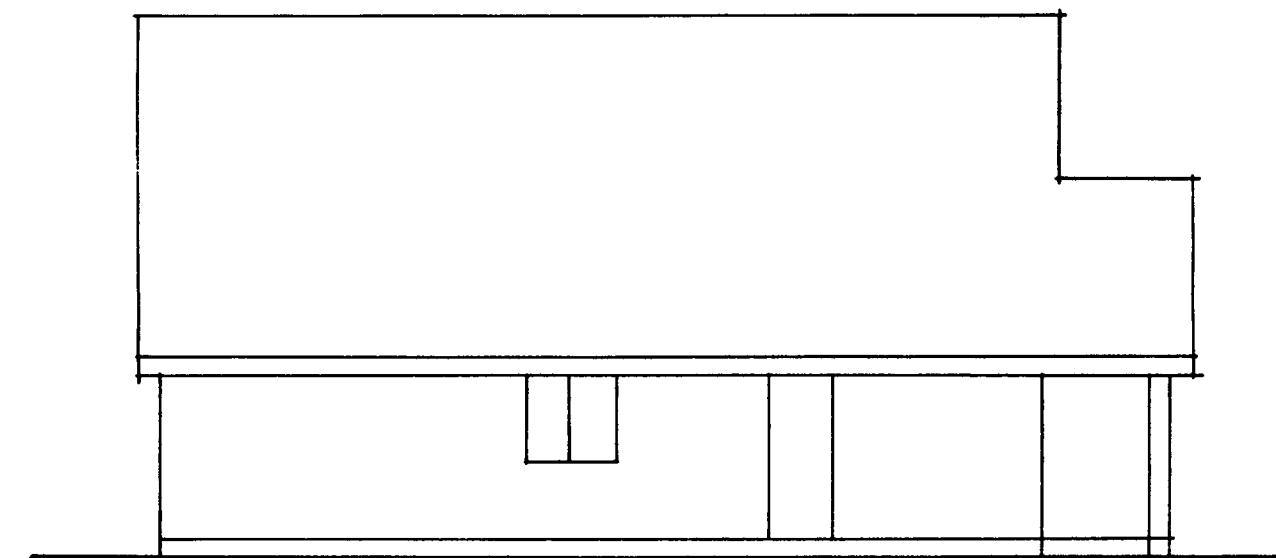


Existing Side Elevation

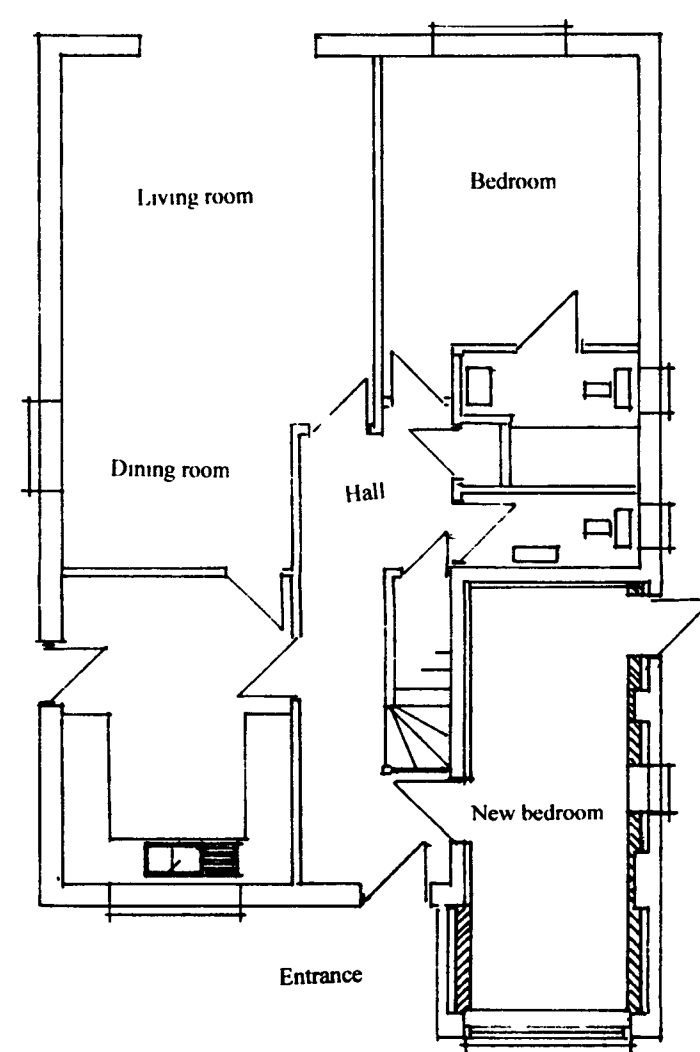

Proposed Ground Floor Plan

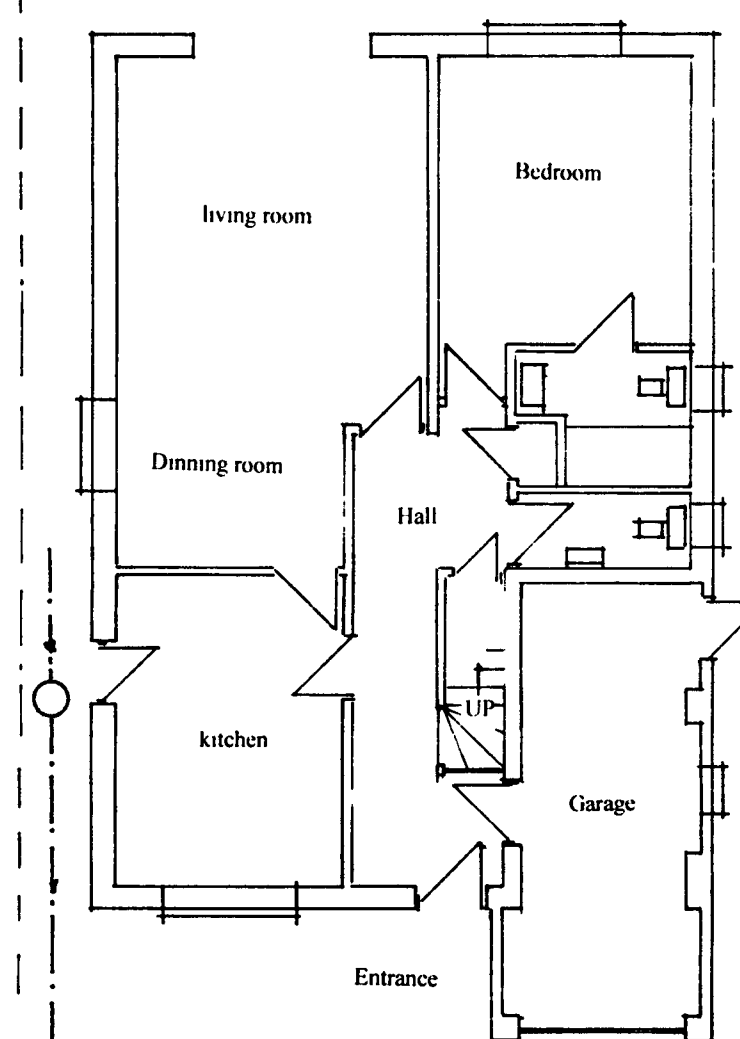

Existing Ground Floor Plan

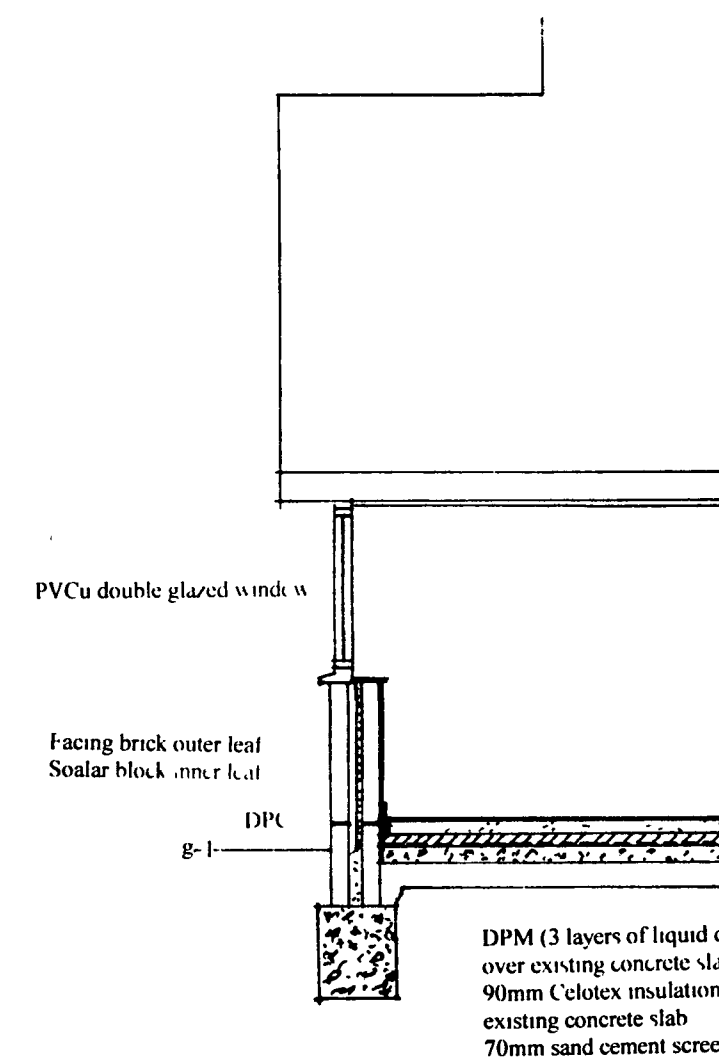

Provide 100mm rockwool insulation between existing ceiling joists and clad with 12.5mm plasterboards seal all joints and skimmed to finish

Section AA
Scale 1:50

© Copyright

Cawley Gate
Cawley Road
Chichester
West Sussex
PO19 1XB

Tel/fax 01243 779181
Mobile 07970 727506
E-mail mygonlady@lycos.co.uk

Client
Mr & Mrs Johnson
Job title
Proposed Garage conversion
6 Oak Tree Lane Westgate Bognor Regis

Drawing title
Working Drawings
Plans elevations sections

Scale 1:100, 1:50 **Date:** 05/07/07

Drawn By: F. Aarabi **Drawing No:** 627

Revision