


NOTES:

1. Do not scale this drawing. Use figured dimensions only, except for Planning purposes.
2. All dimensions must be checked on site by the contractor prior to commencement of work.
3. All construction details are indicative and are to be checked and confirmed on site and any divergence's are to be agreed with the Contract Administrator.

THIS DRAWING TO BE READ IN-CONJUNCTION WITH THE BUILDING CONTROL AND CONSTRUCTION NOTES

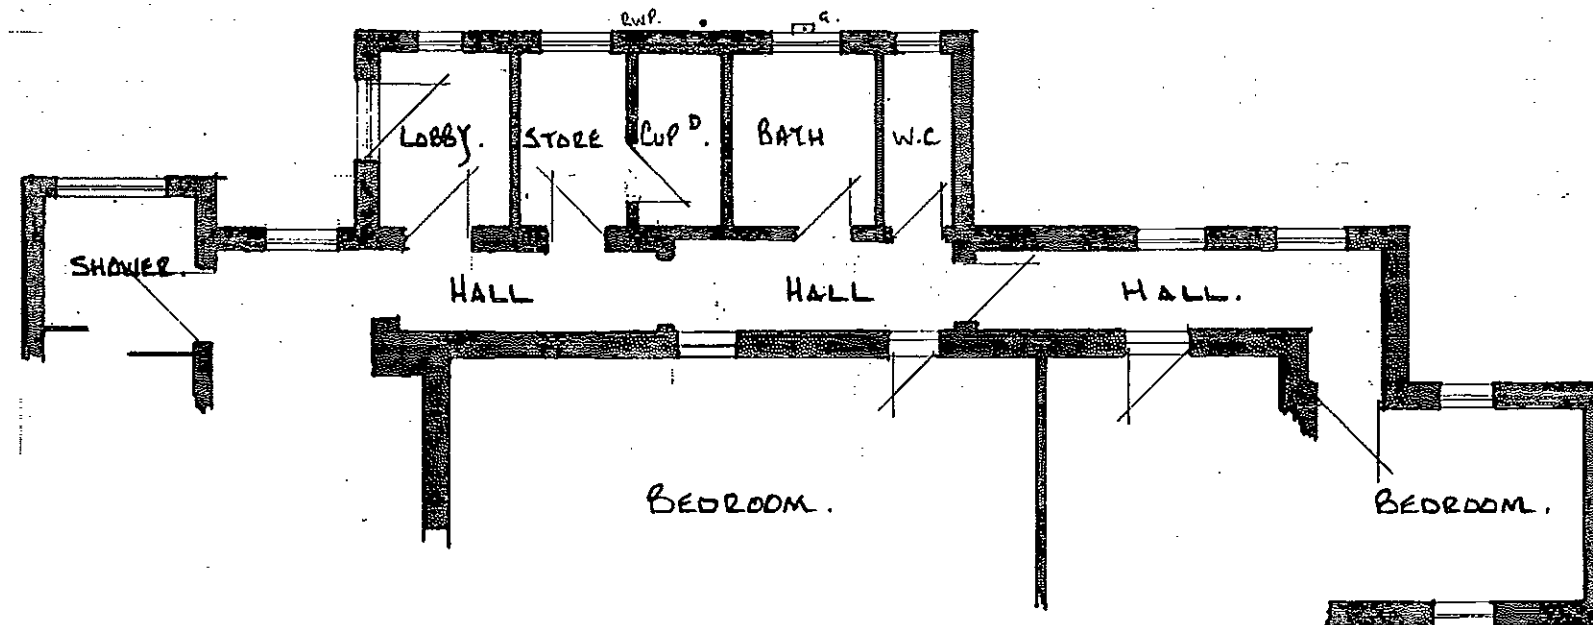

PART GROUND FLOOR PLAN.

Proposed Library Extension – Denmans Lane, Fontwell, West Sussex, England. BN18 OSU.

K.E. HILTON AND ASSOCIATES			
Chartered Structural Engineers			
2 ALBERT CHAMBERS		Tel:	01243 865500
SUDLEY ROAD		Fax:	01243 860489
BOGNOR REGIS		Mobile:	07968 333140
WEST SUSSEX			
PO21 1EQ		E-Mail:	k_e_hilton@yahoo.co.uk

PLAN. [AS EXISTING.]			
Scale	1:100	@ A3	Drawn By C.E.B.
Date	SEP. 13.	Checked	K.E.H.
Drawing Number	5000 - 2		

