



- NOTES:
1. Do not scale this drawing. Use figured dimensions only, except for Planning purposes.
 2. All dimensions must be checked on site by the contractor prior to commencement of work.
 3. All construction details are indicative and are to be checked

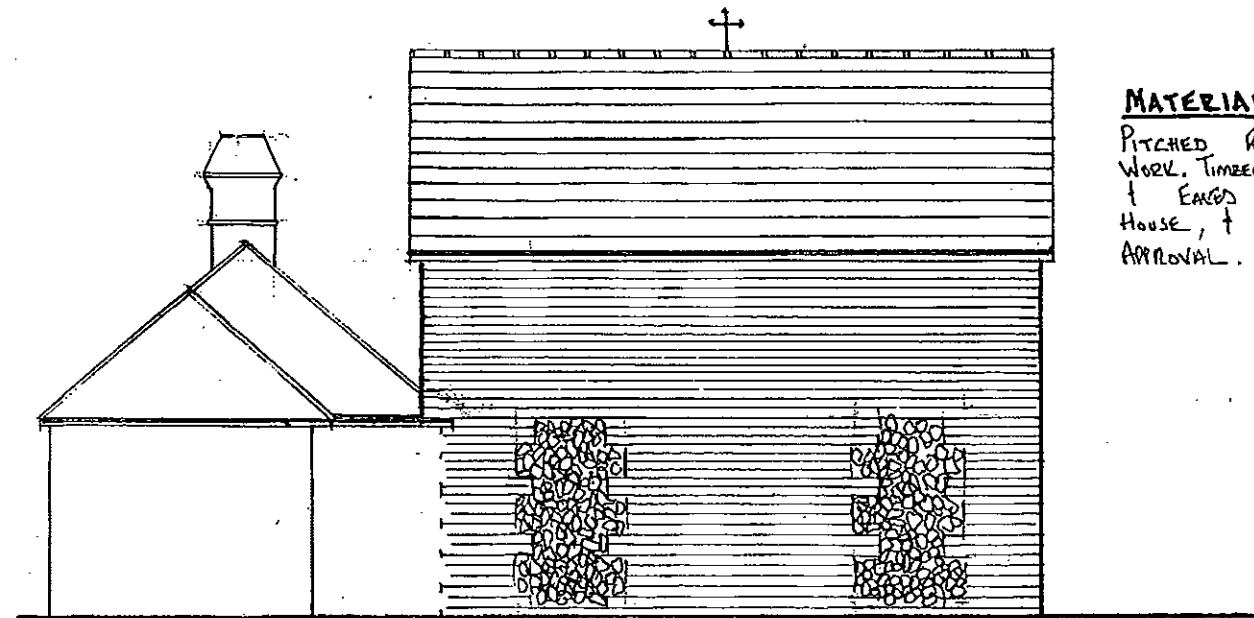


EAST ELEVATION.

MATERIALS:


PITCHED ROOF TILES, FACEBRICK & FLINT
WORK, TIMBER FRAME DOUBLE GLAZED WINDOWS
& EAVED DETAILS TO MATCH EXTG. MAIN
HOUSE, & TO A.D.C. & LOCAL AUTHORITY
APPROVAL.

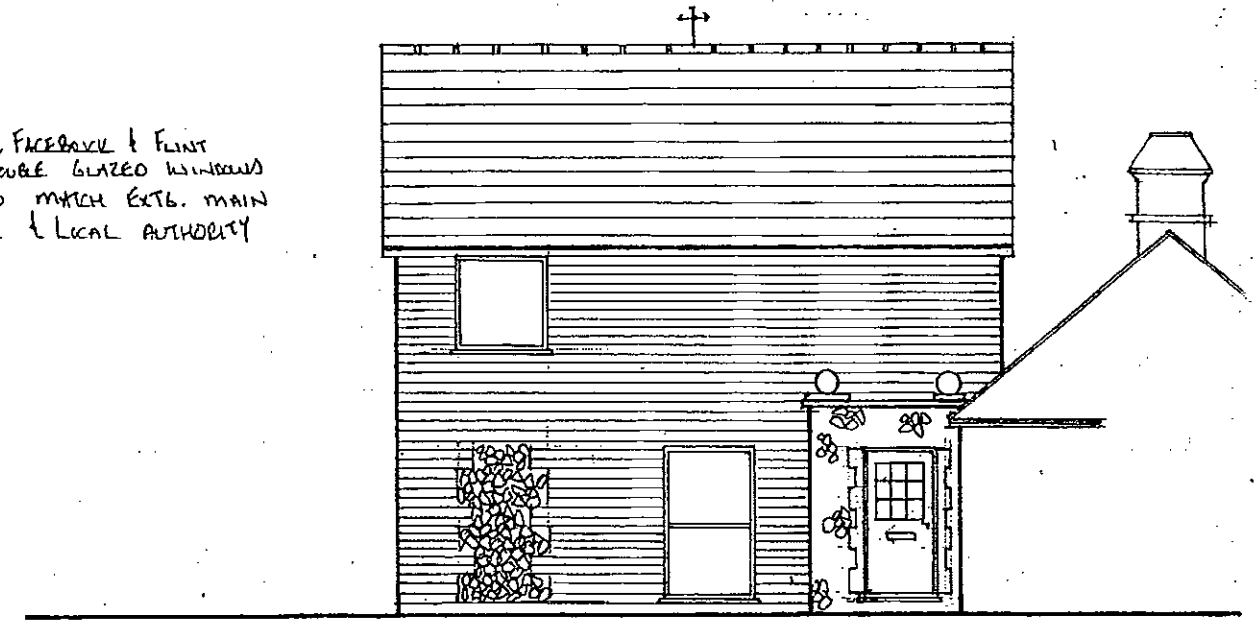

WEST ELEVATION.

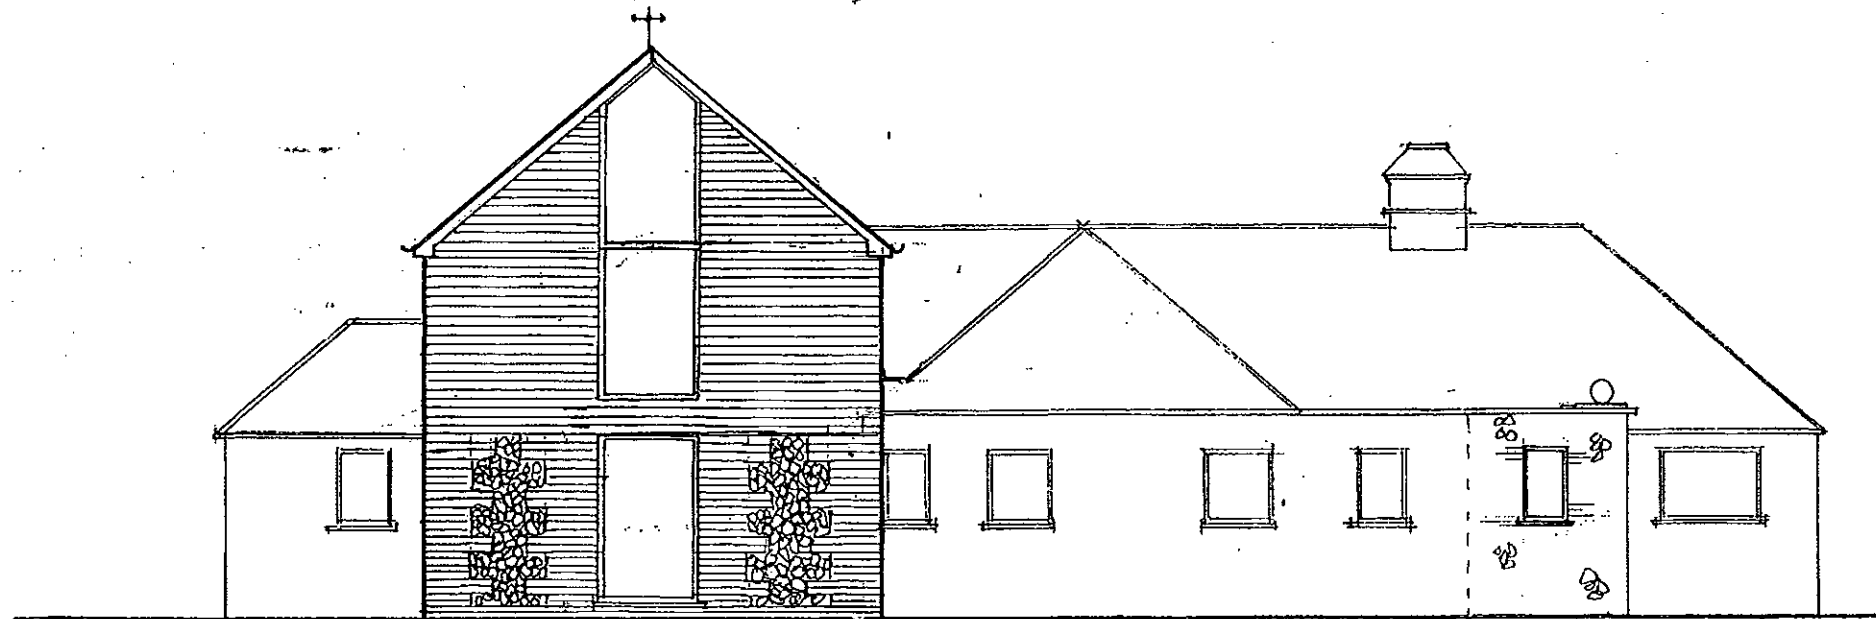

NORTH ELEVATION.

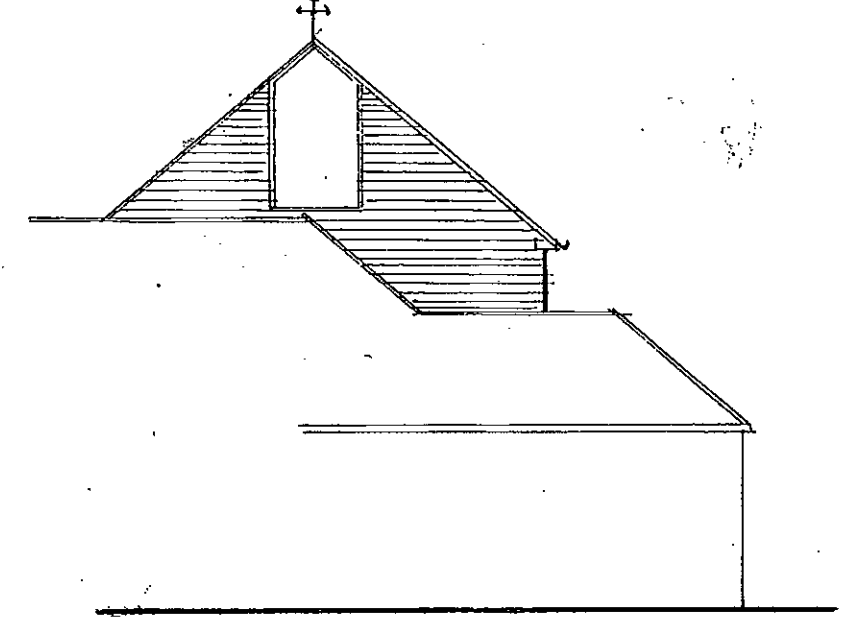

SOUTH ELEVATION.

Proposed Library Extension – Denmans Lane, Fontwell, West Sussex, England. BN18 OSU.

K.E. HILTON AND ASSOCIATES
Chartered Structural Engineers

2 ALBERT CHAMBERS Tel: 01243 865500
SUDLEY ROAD Fax: 01243 860489
BOGNOR REGIS Mobile: 07968 333140
WEST SUSSEX
PO21 1EQ E-Mail: k_e_hilton@yahoo.co.uk

ELEVATIONS. [As Prop'd]				NORTH	
Scale	1:100	@ A3	Drawn By		C.E.B.
Date	SEP. 13.		Checked		K.E.H.
Drawing Number	5000 - 5				