
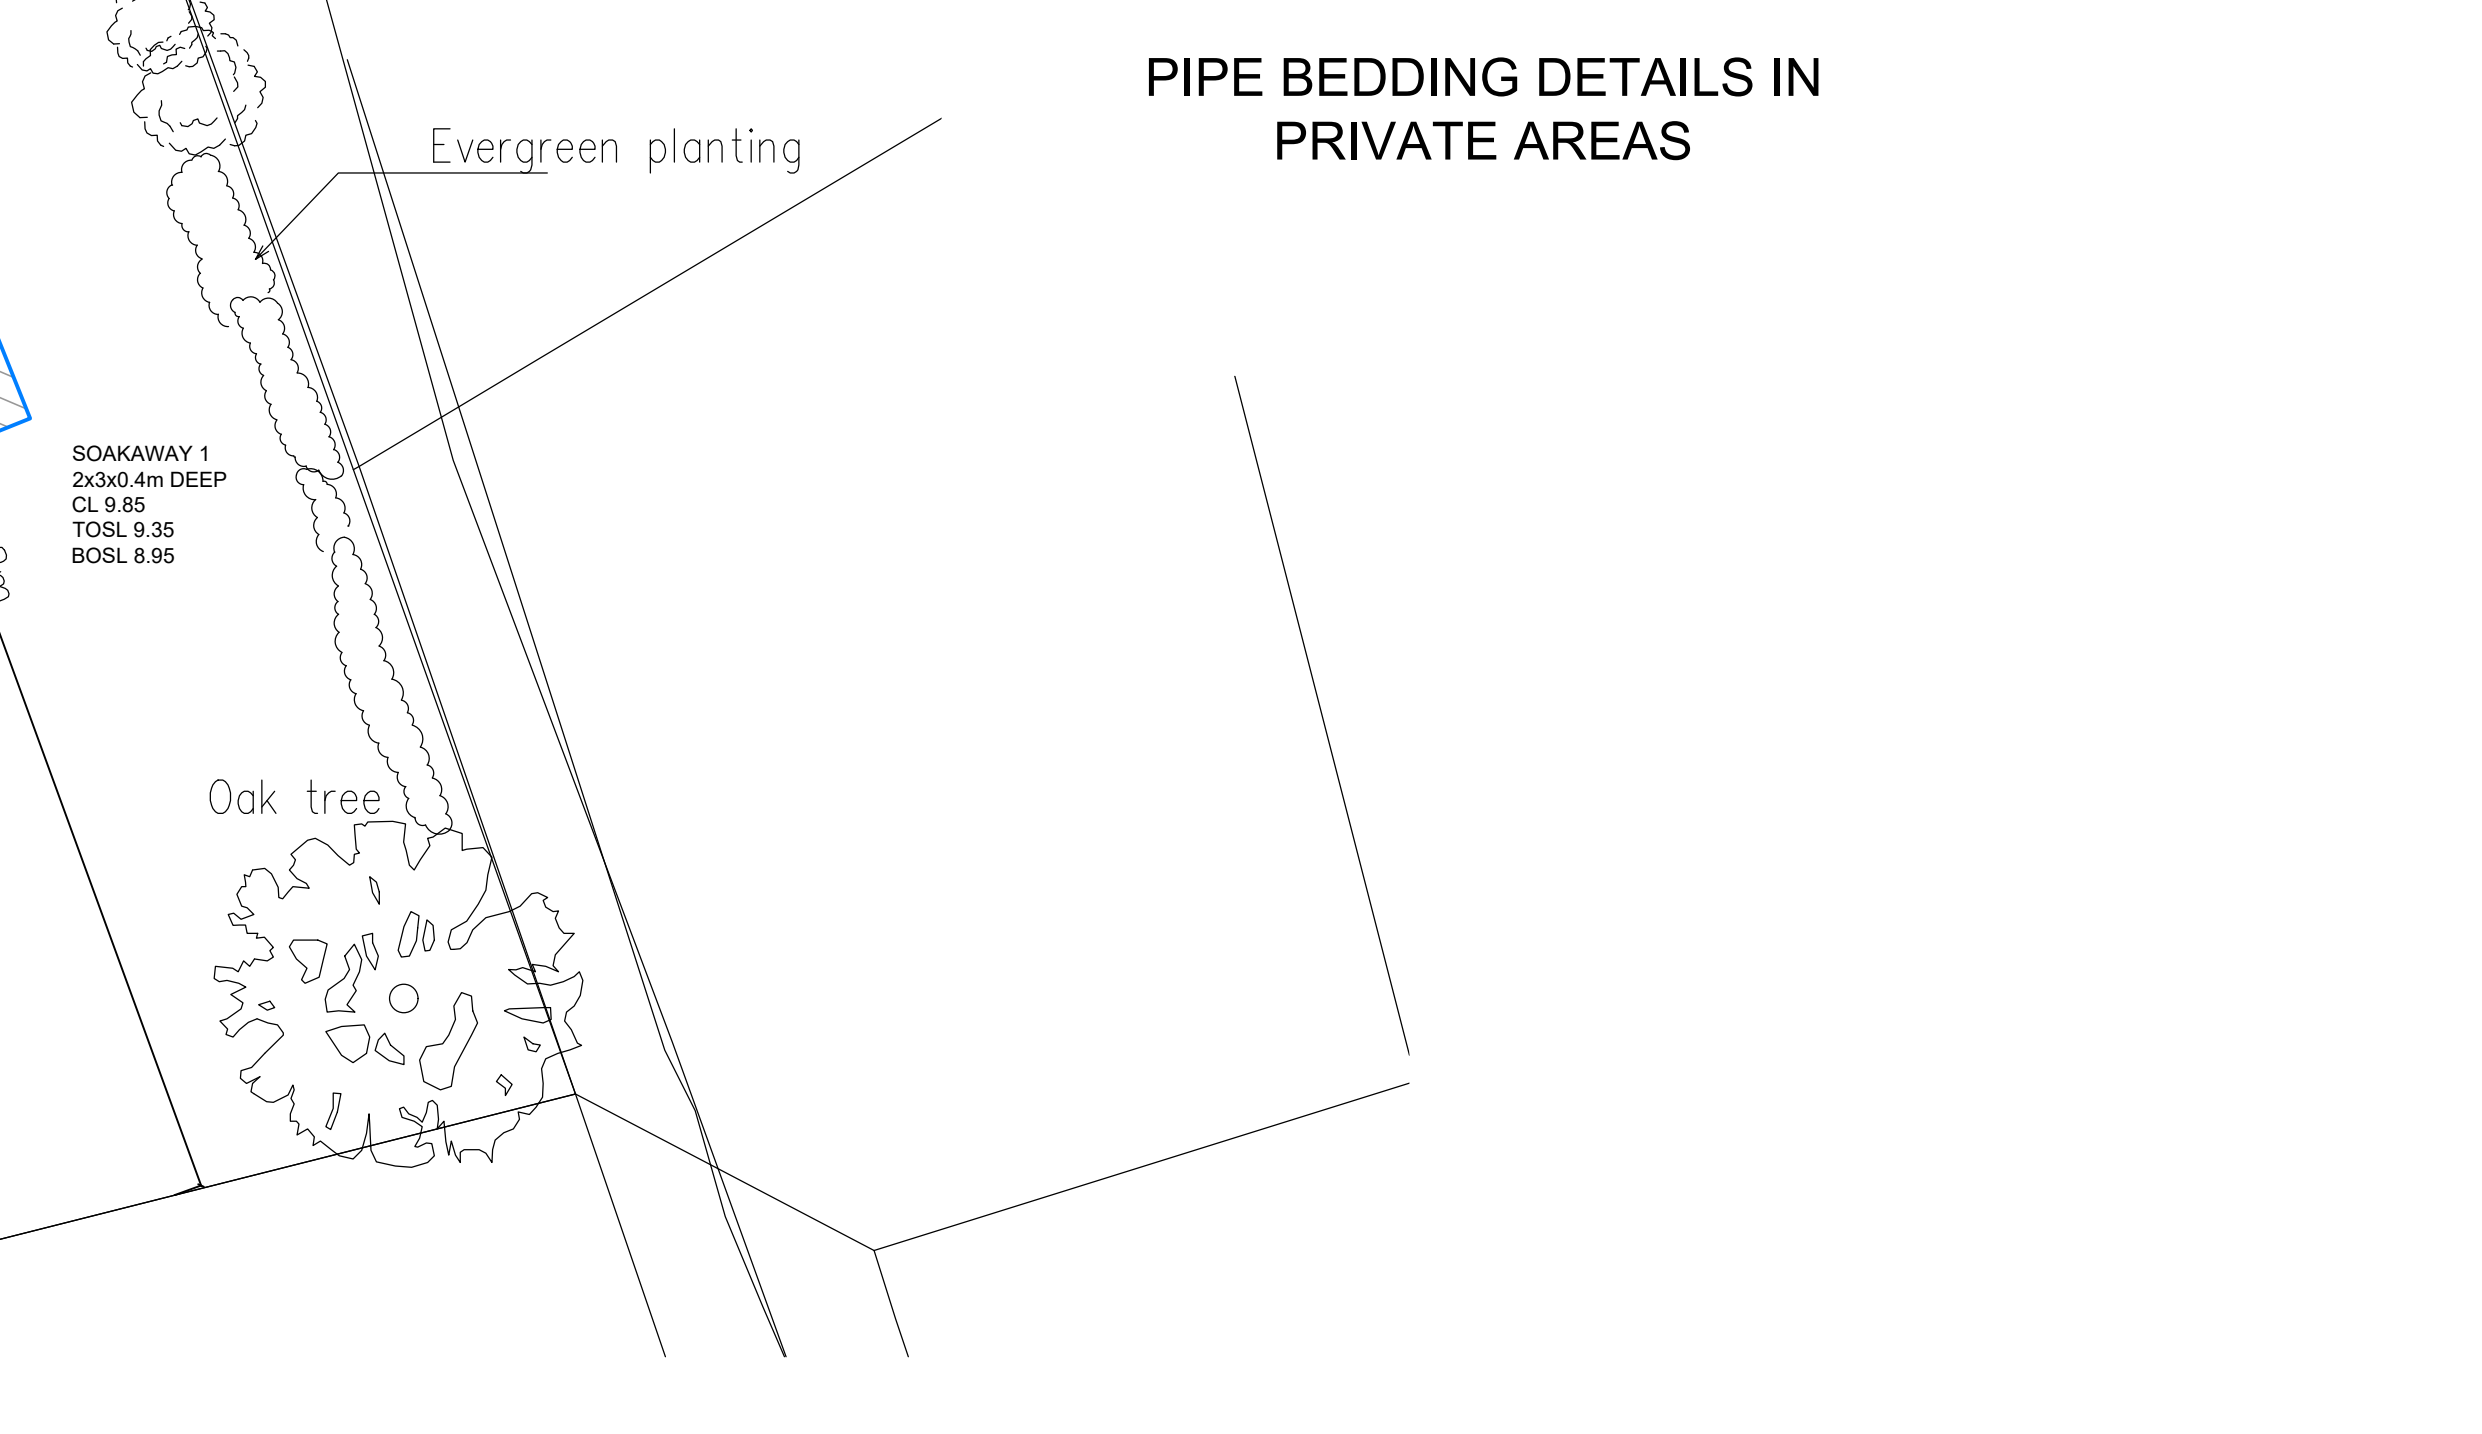
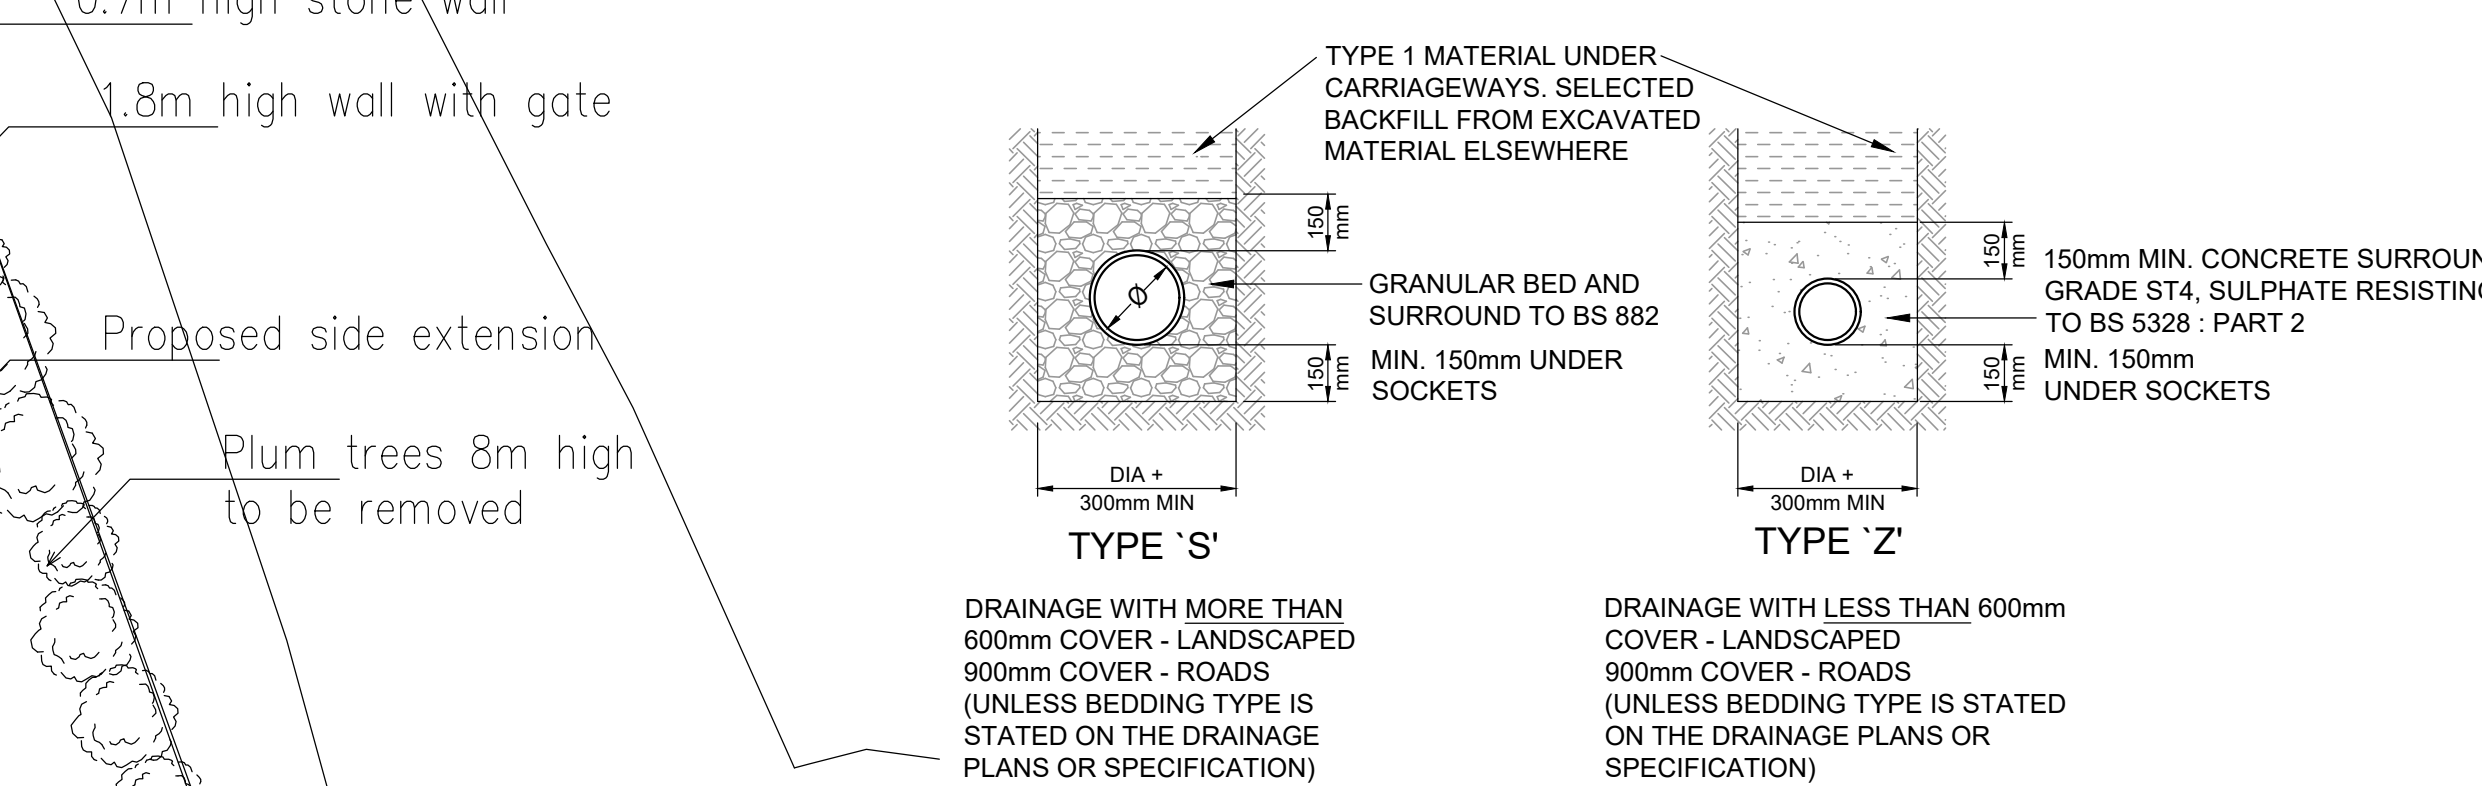
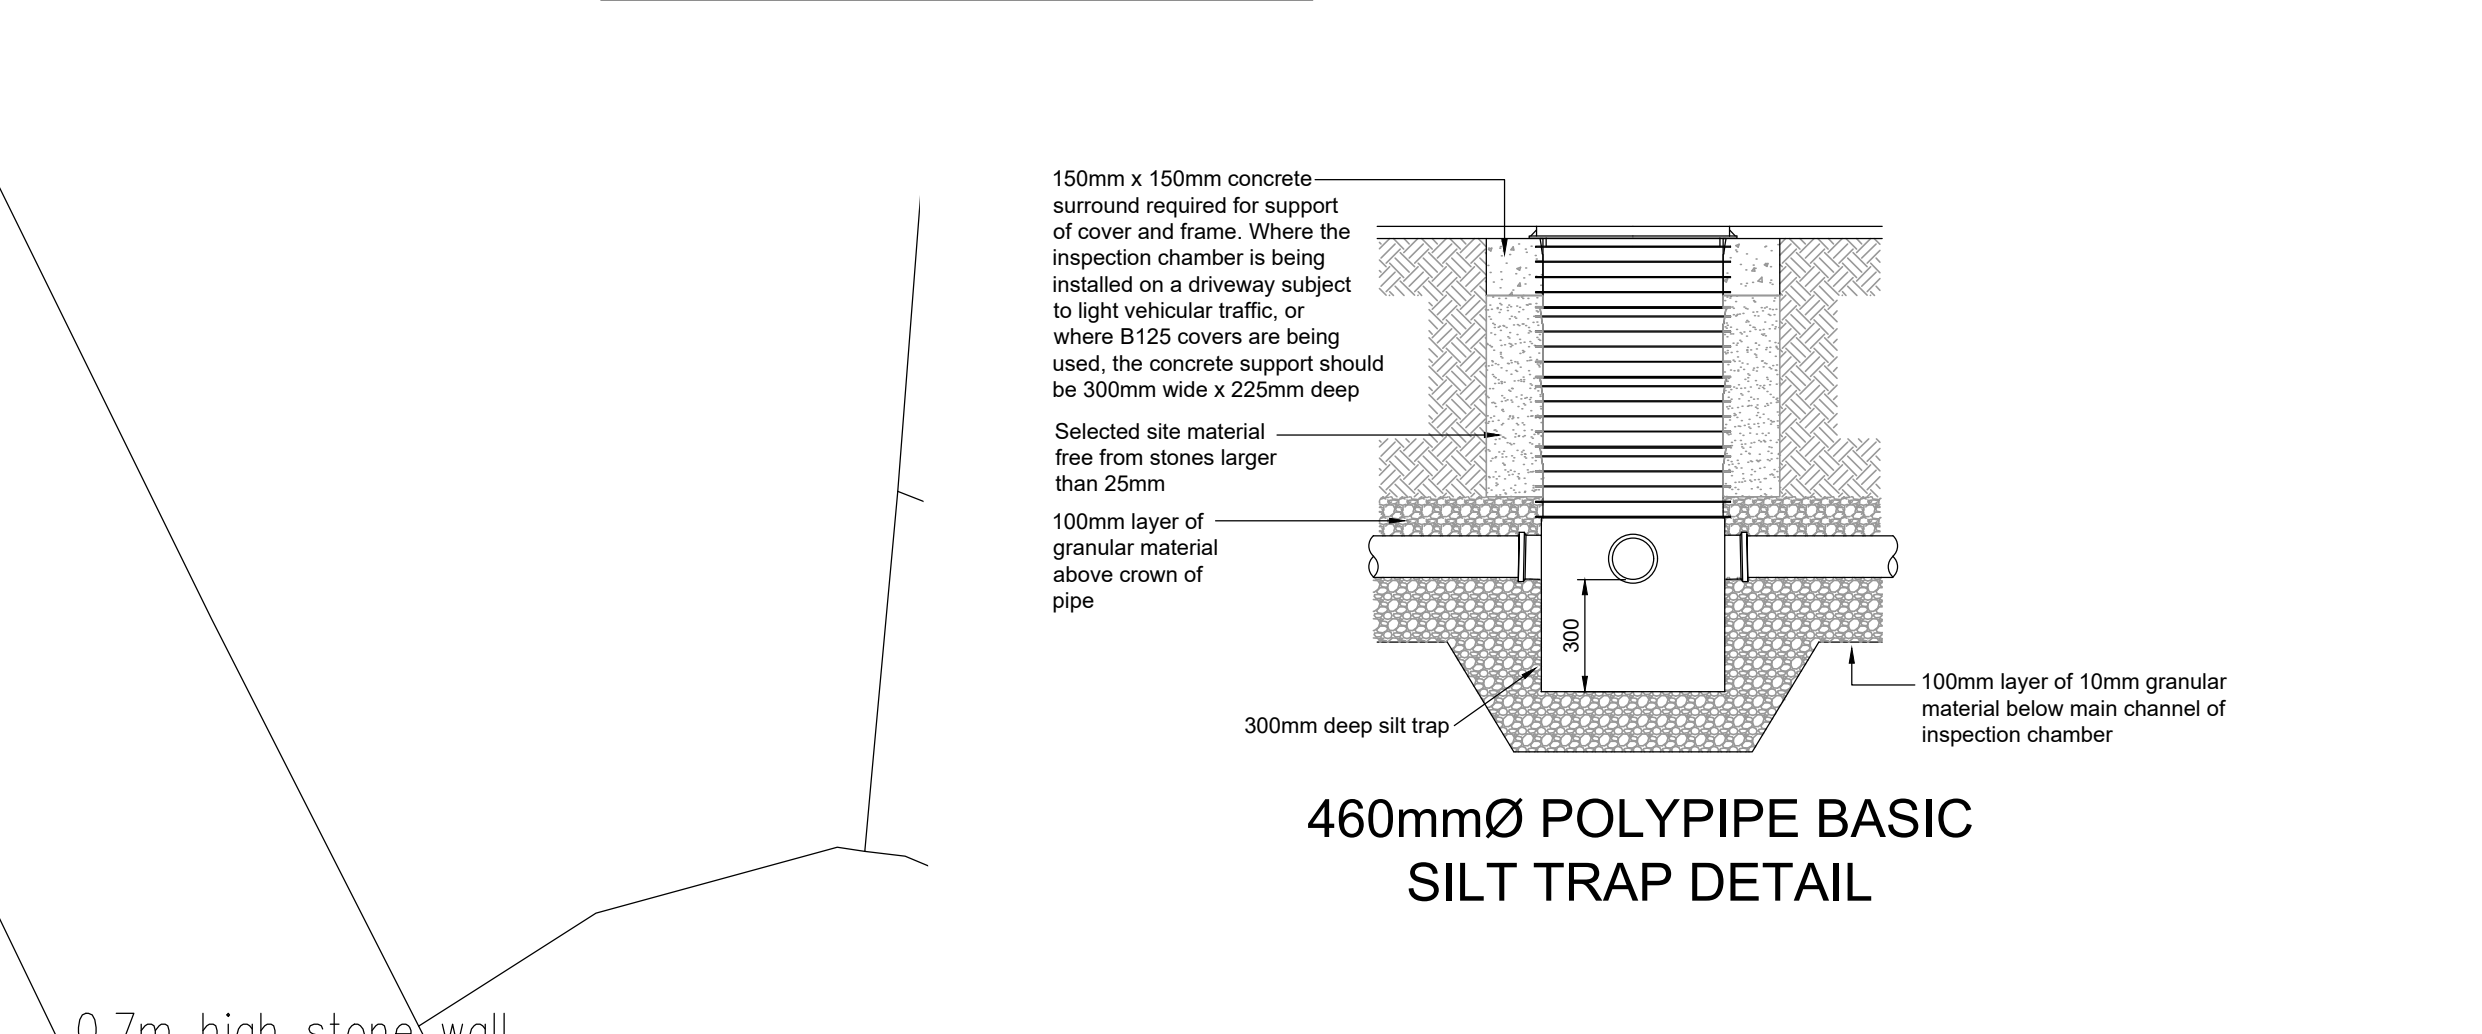
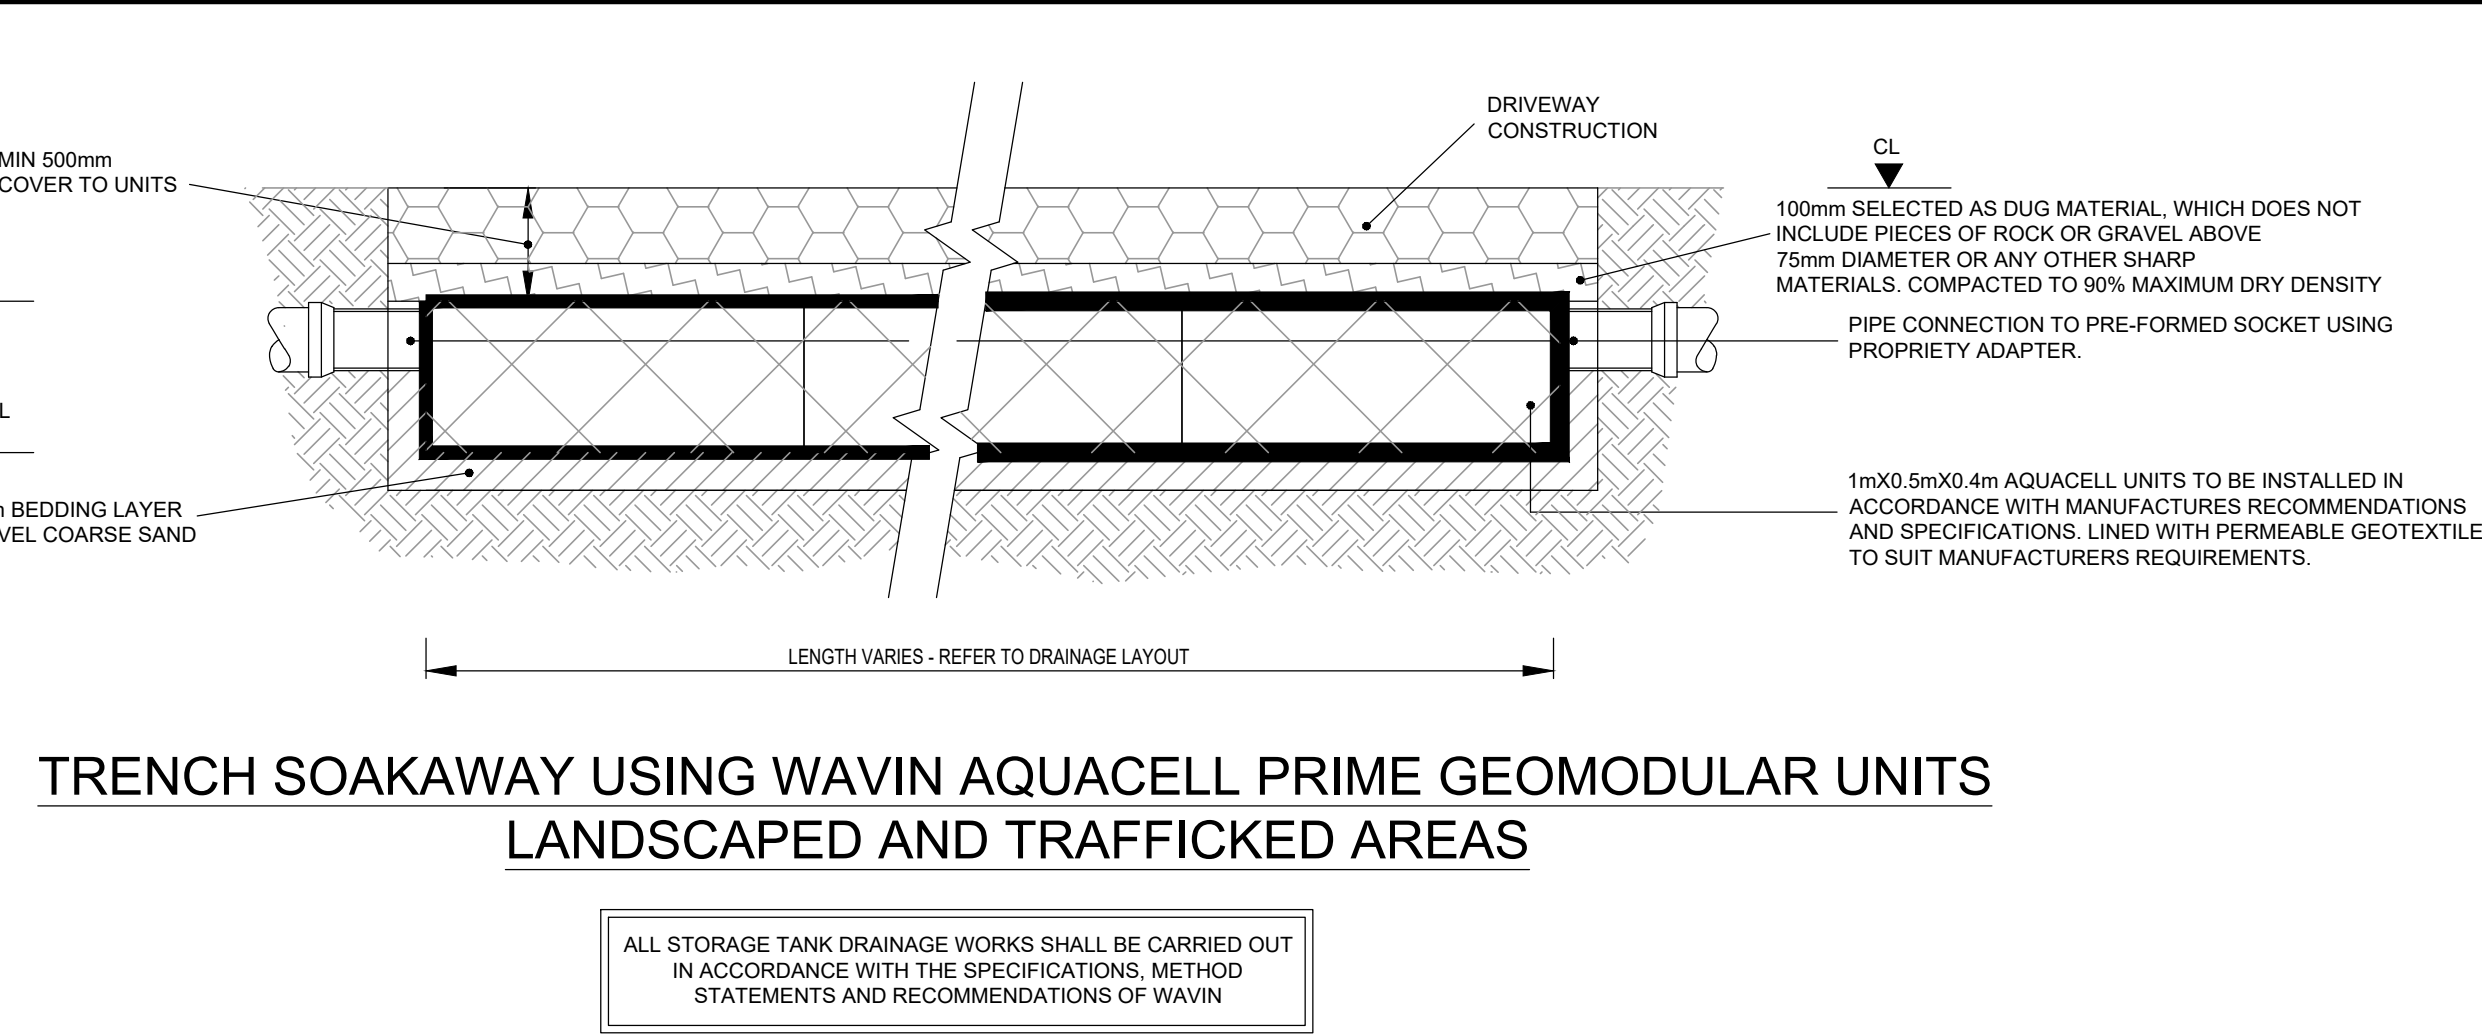


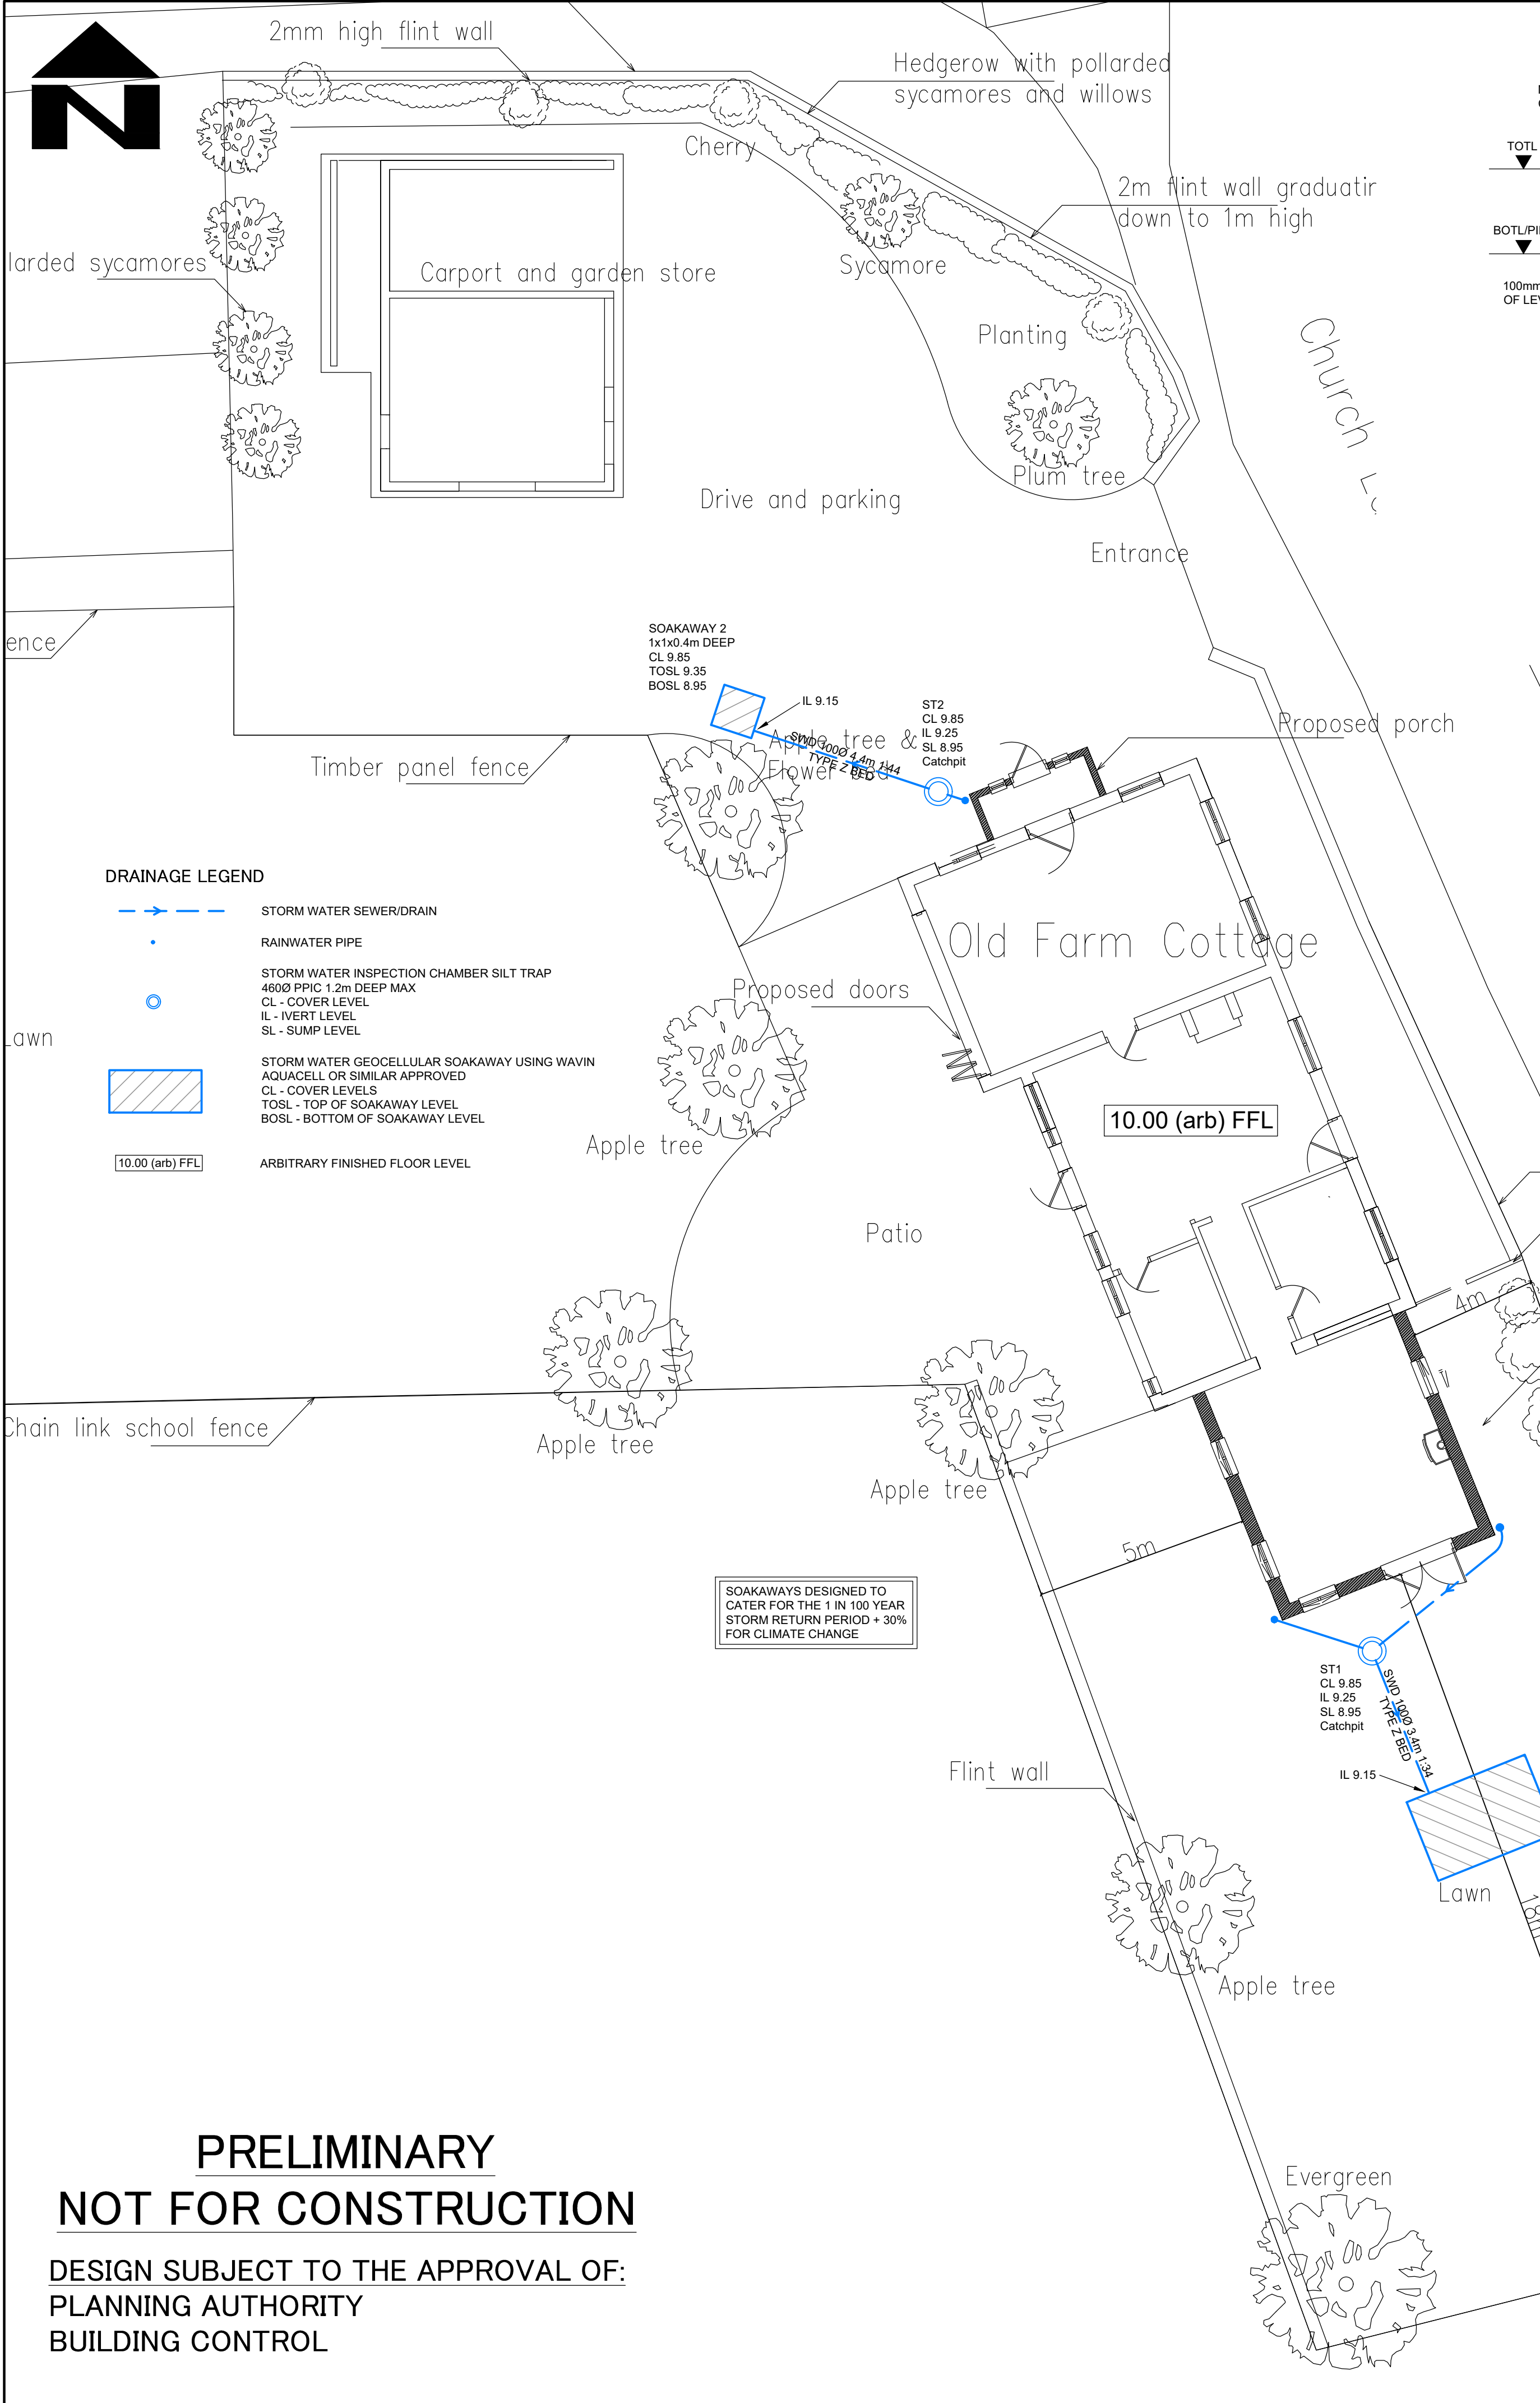

PRELIMINARY
NOT FOR CONSTRUCTION
DESIGN SUBJECT TO THE APPROVAL OF:
PLANNING AUTHORITY
BUILDING CONTROL

P1	31.08.18	REVISED TO SUIT ADC COMMENTS	C.S.	C.S.	-
P-	16.07.18	DRAFT ISSUE FOR COMMENT	C.S.	C.S.	-
REV	DATE	DESCRIPTION	BY	CHK	APP
 Consulting Civil Engineers					
CLIENT	BVL DEVELOPMENTS LTD				
ARCHITECT	BVL DEVELOPMENTS LTD				
JOB TITLE	OLD FARM COTTAGE EASTERGATE				
DRAWING TITLE	DRAINAGE LAYOUT				
DRAWN	CS	ENGINEER	C.SLADDE	CHECKED	APPROVED
DATE	JULY 2018		SCALE @ A1 1:100		
JOB No.	C1090	STATUS	P	DRAWING No.	100
REV.					P1