


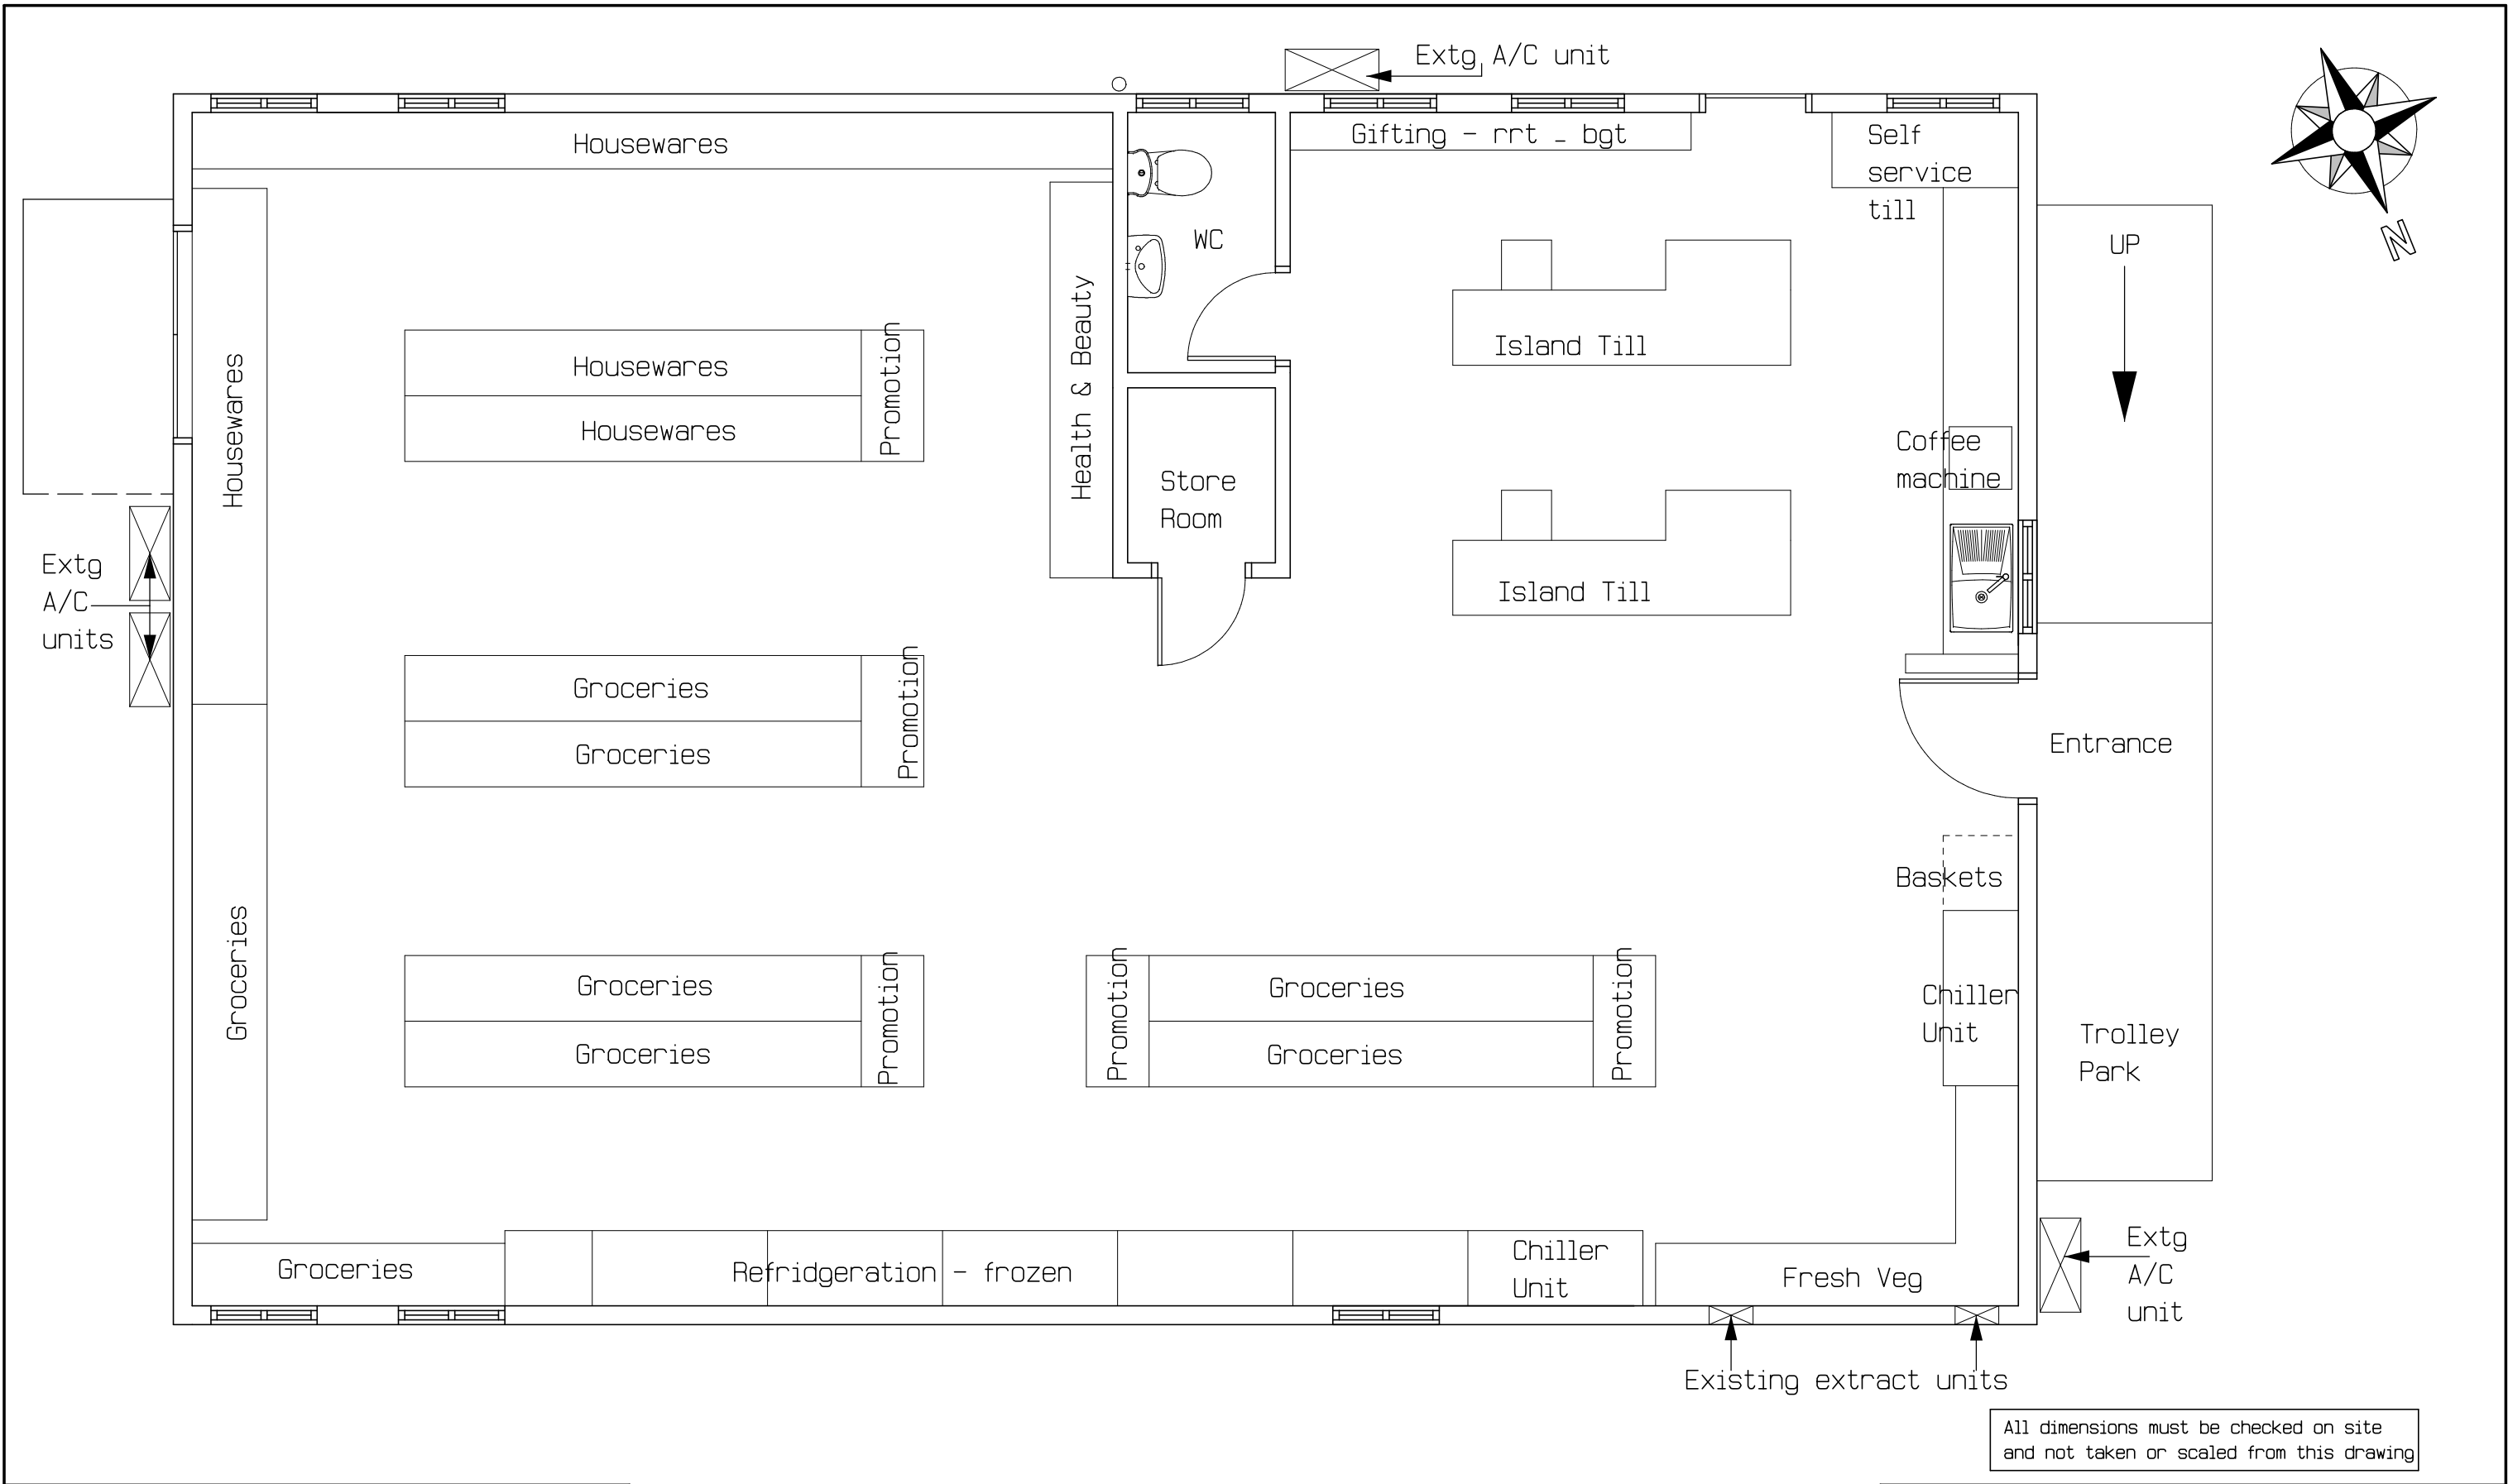

All dimensions must be checked on site
and not taken or scaled from this drawing

Project
SCHOOL SHOP REFURBISHMENT
NYTON ROAD
ALDINGBOURNE
CHICHESTER

Title
PROPOSED FLOOR PLAN

Client
CAMPUS & CO

Drawn by Richard Hollands
[Grove Design UK]
Date October 2019
Scale 1 : 50 @ A3
Drawing No 19-10-GD-240-01A
Amendments (A) Extract - AC units