


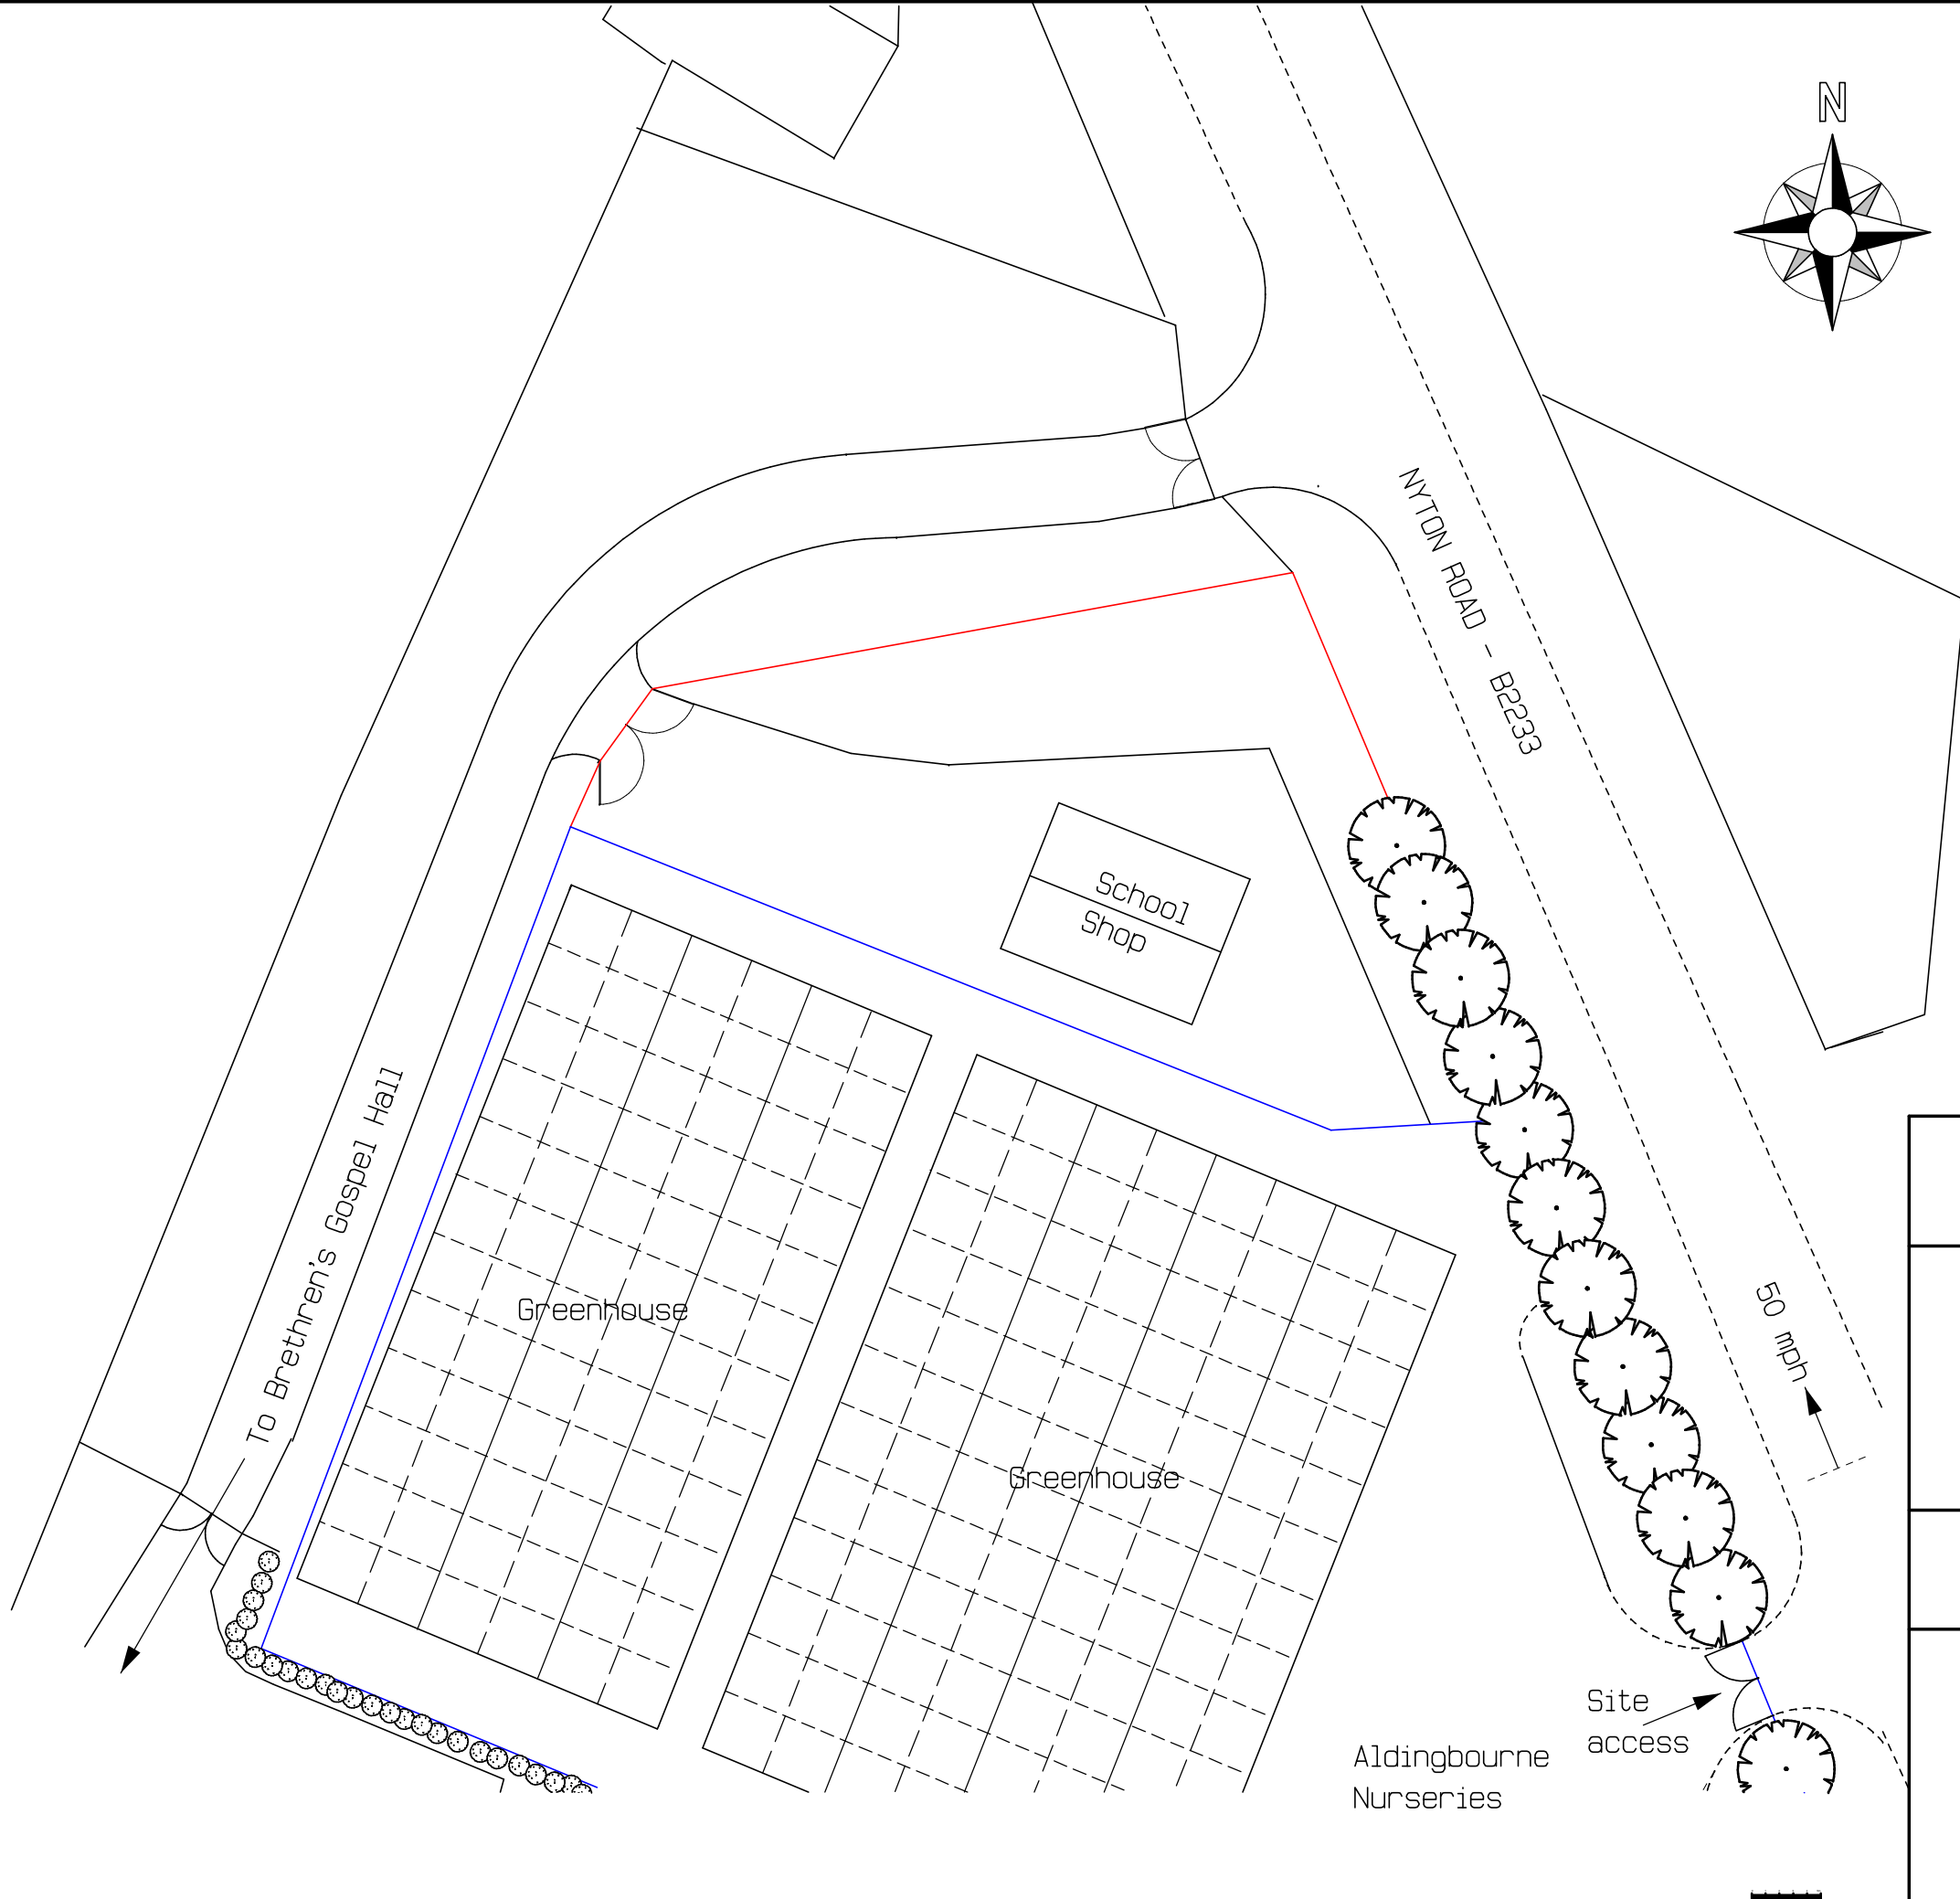

Title PROPOSED SITE PLAN	
Project SCHOOL SHOP REFURBISHMENT NYTON ROAD ALDINGBOURNE CHICHESTER	
Client CAMPUS & CO	
Drawn by	Richard Hollands [Grove Design UK]
Date	October 2019
Scale	1 : 500 @ A3
Drawing No	19-10-GD-240-03A
Amendments	(A) Bldg scale check