




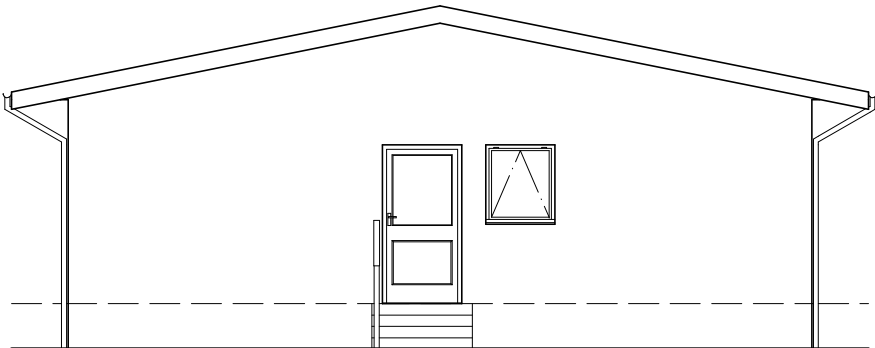


EXISTING FRONT NORTH WEST FACING ELEVATION

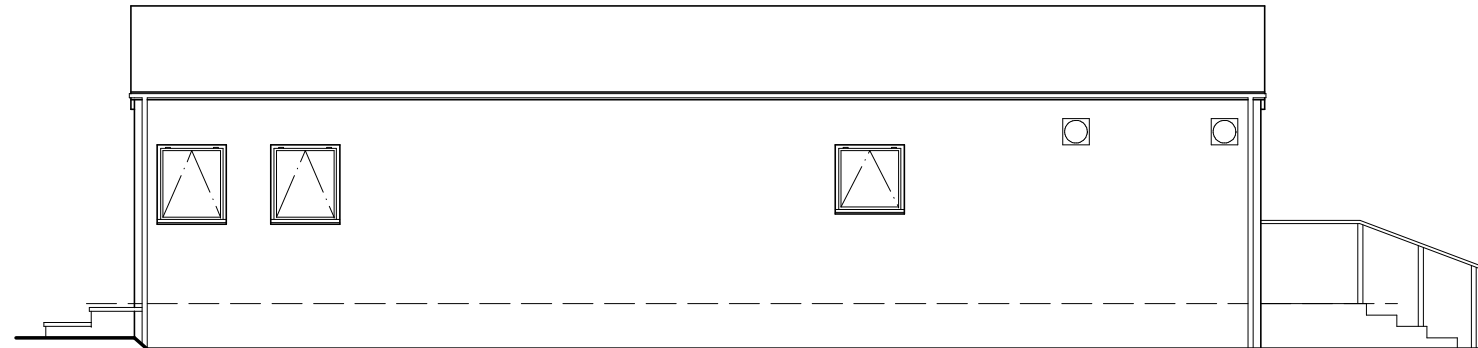

EXISTING SIDE NORTH EAST FACING ELEVATION

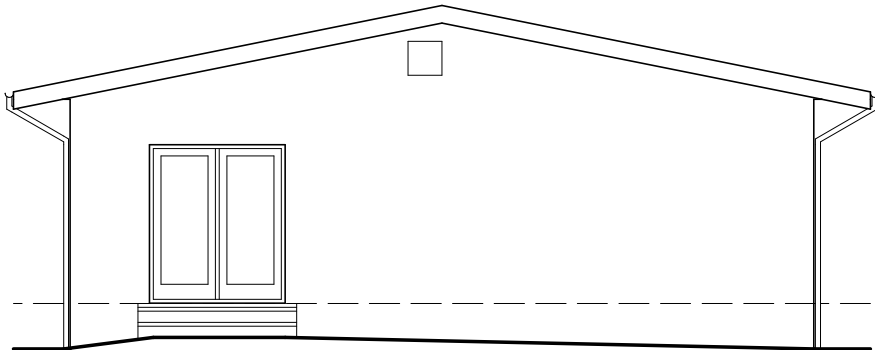


EXISTING REAR SOUTH EAST FACING ELEVATION

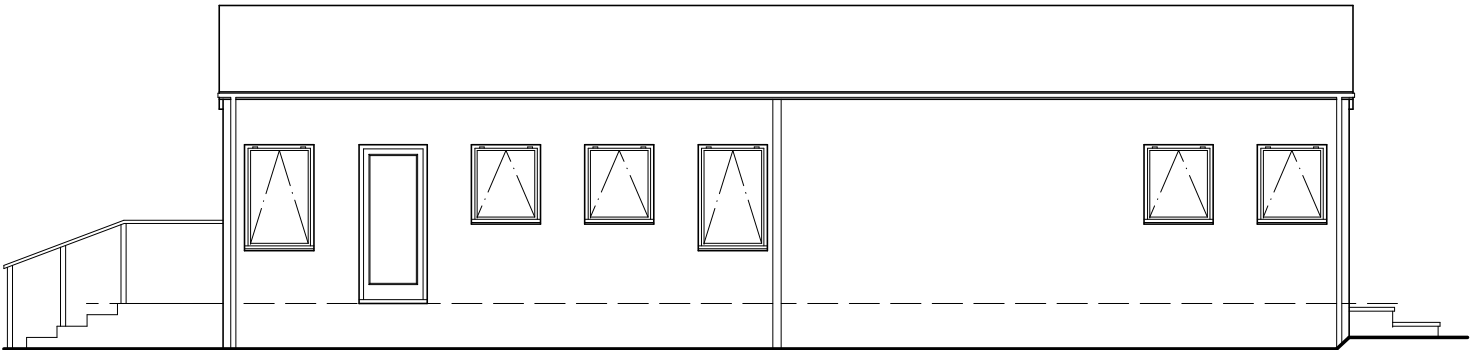


EXISTING SIDE SOUTH WEST FACING ELEVATION

All dimensions must be checked on site
and not taken or scaled from this drawing

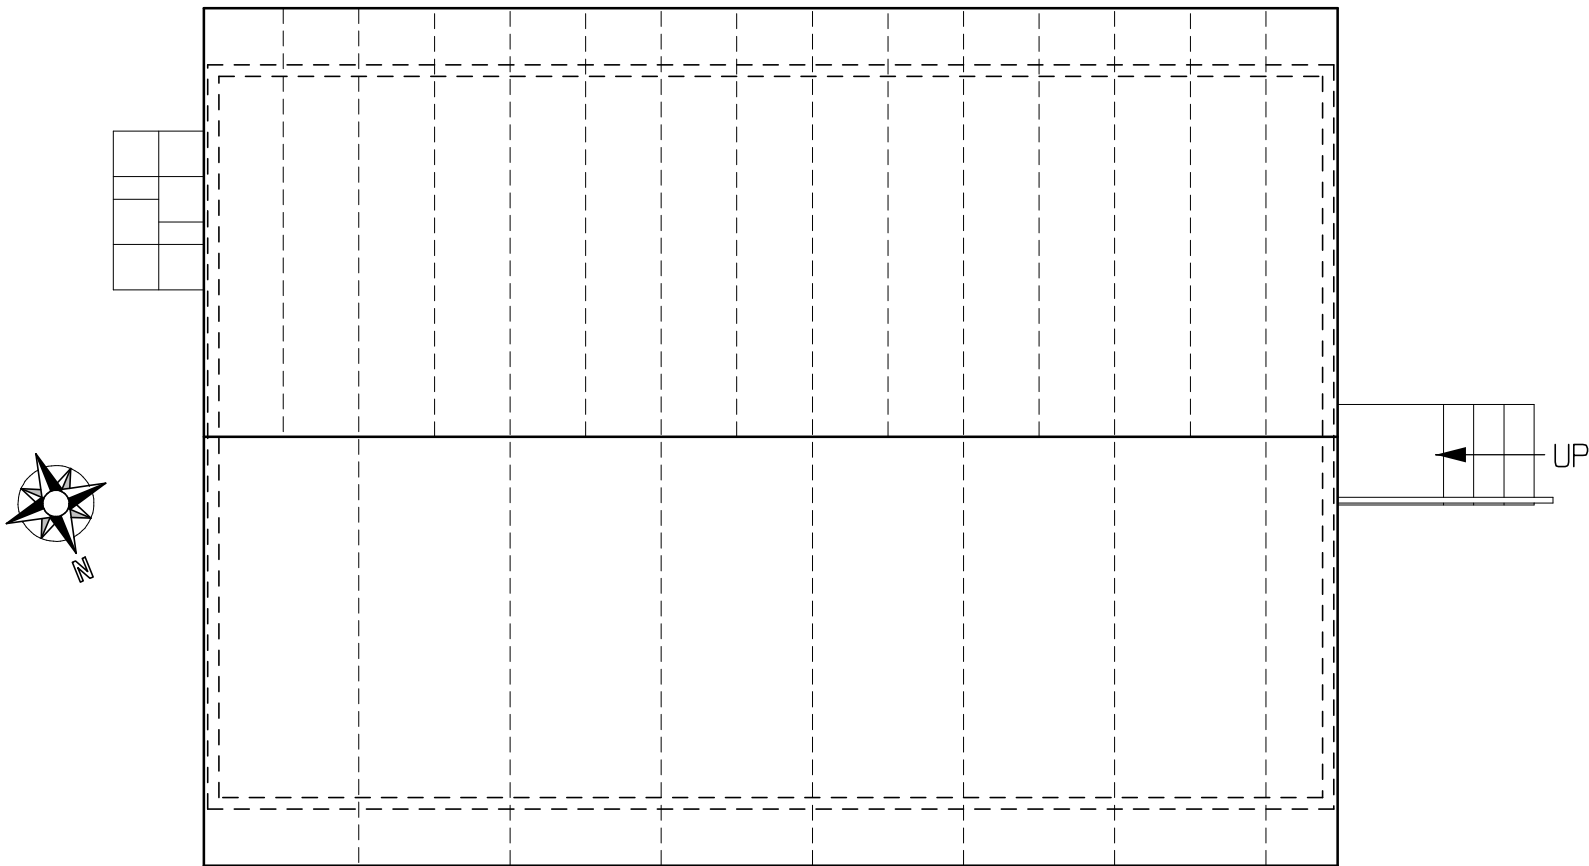

EXISTING ROOF PLAN

 

Title	
EXISTING ELEVATIONS AND ROOF PLAN	
Project	
SCHOOL SHOP REFURBISHMENT	
NYTON ROAD	
ALDINGBOURNE	
CHICHESTER	
Client	
CAMPUS & CO	
Drawn by	Richard Hollands
	[Grove Design UK]
Date	October 2019
Scale	1 : 100 @ A3
Drawing No	19-10-GD-240-06A
Amendments	(A) Extract units