



DAVID BENNETT ARCHITECTS
 THE OLD COTTAGE
 10 VICARAGE LANE, FELPHAM
 WEST SUSSEX PO22 7EA
 01243 866279 and 07932 757144
 Email: david.bennett47@gmail.com

CLIENT
MR AND MRS R HOMER
 PROJECT
NORTON FARMHOUSE
GARAGE AND WORKSHOP
 DRAWING TITLE
ELEVATIONS AND SECTION
 SCALE
1/50 at A3
 REFERENCE
11913.07B

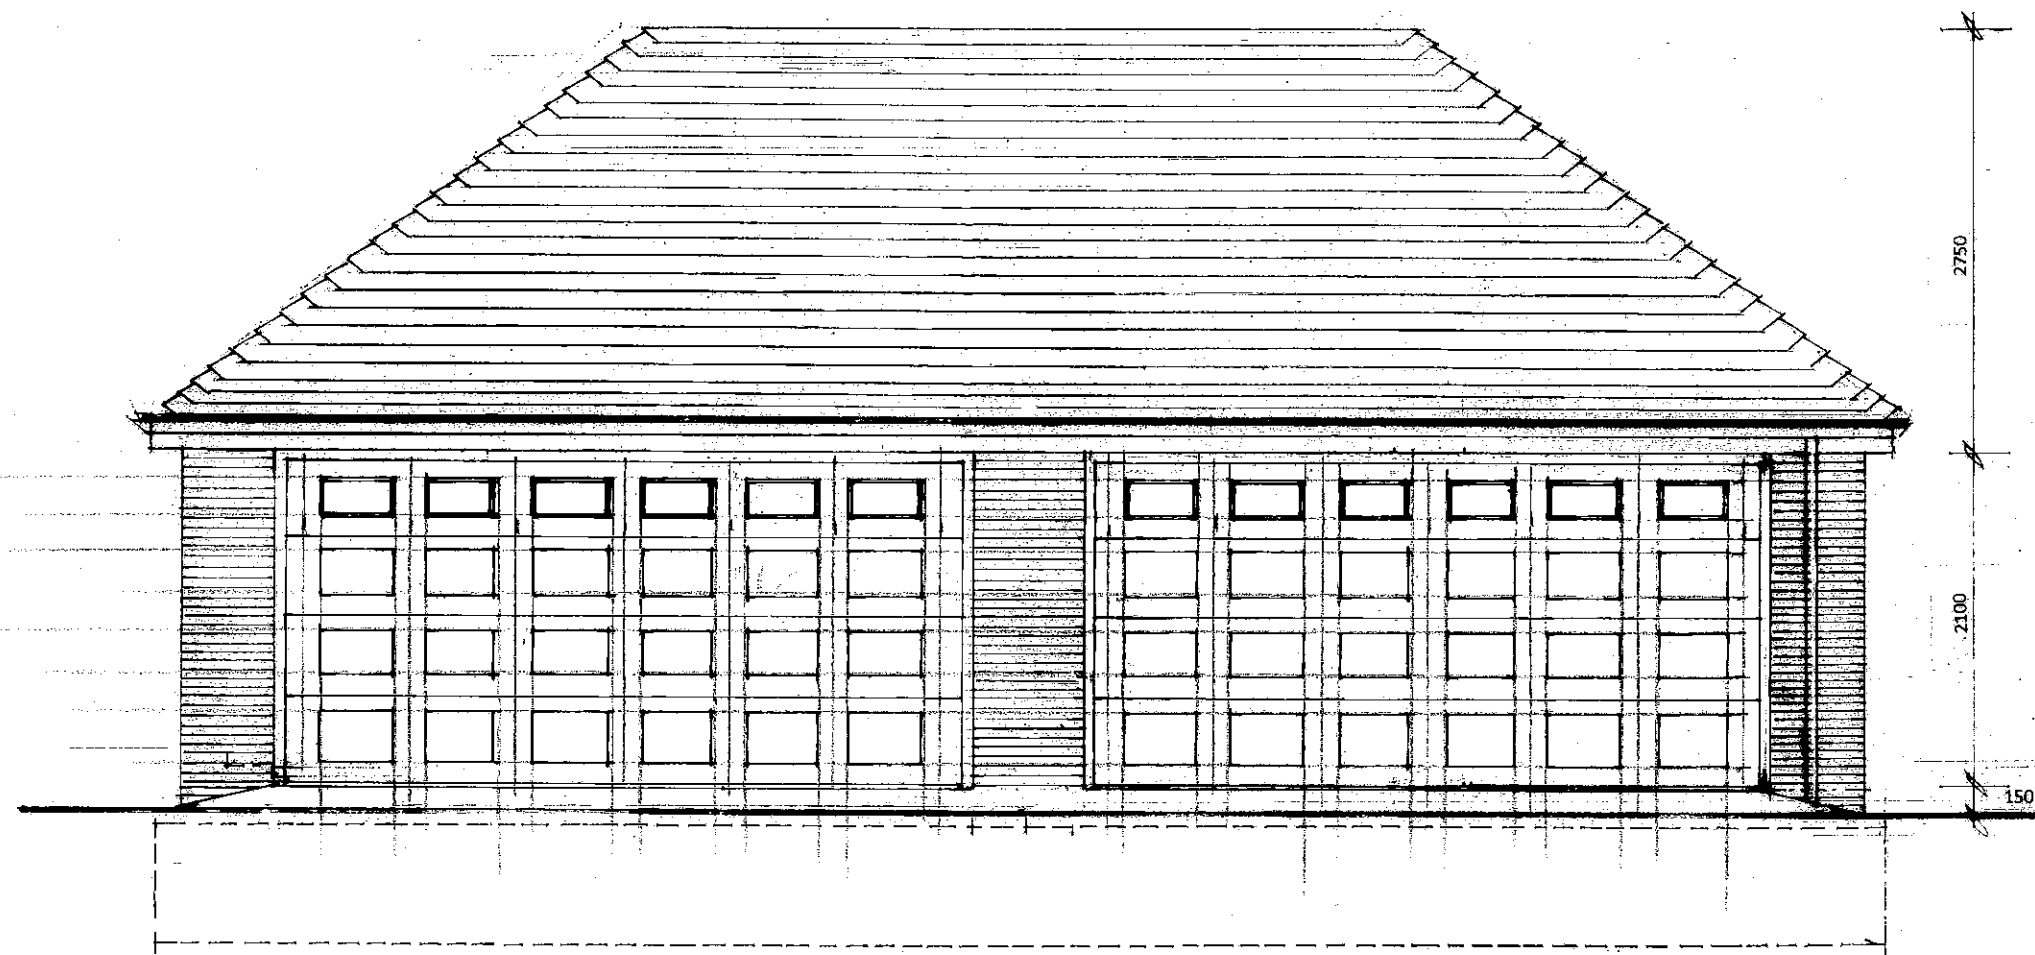


NORTH ELEVATION
 (SOUTH ELEVATION SIMILAR BUT BLANK)

ROOF TO BE COVERED WITH SECOND HAND PLAIN
 TILES WITH BONNET TILES TO HIPS AND HALF
 ROUND RIDGE TILES
 GUTTERING TO BE ALUMASC OR SIMILAR
 ALUMINIUM GUTTERING IN OGEE PROFILE, BLACK
 IN COLOUR AND FIXED TO PAINTED FASCIAS
 FACING BRICKWORK TO EXTERNAL WALLS
 GARAGE DOOR TO BE SECTIONAL FOLDING DOOR,
 PANELLED AND WHITE IN COLOUR

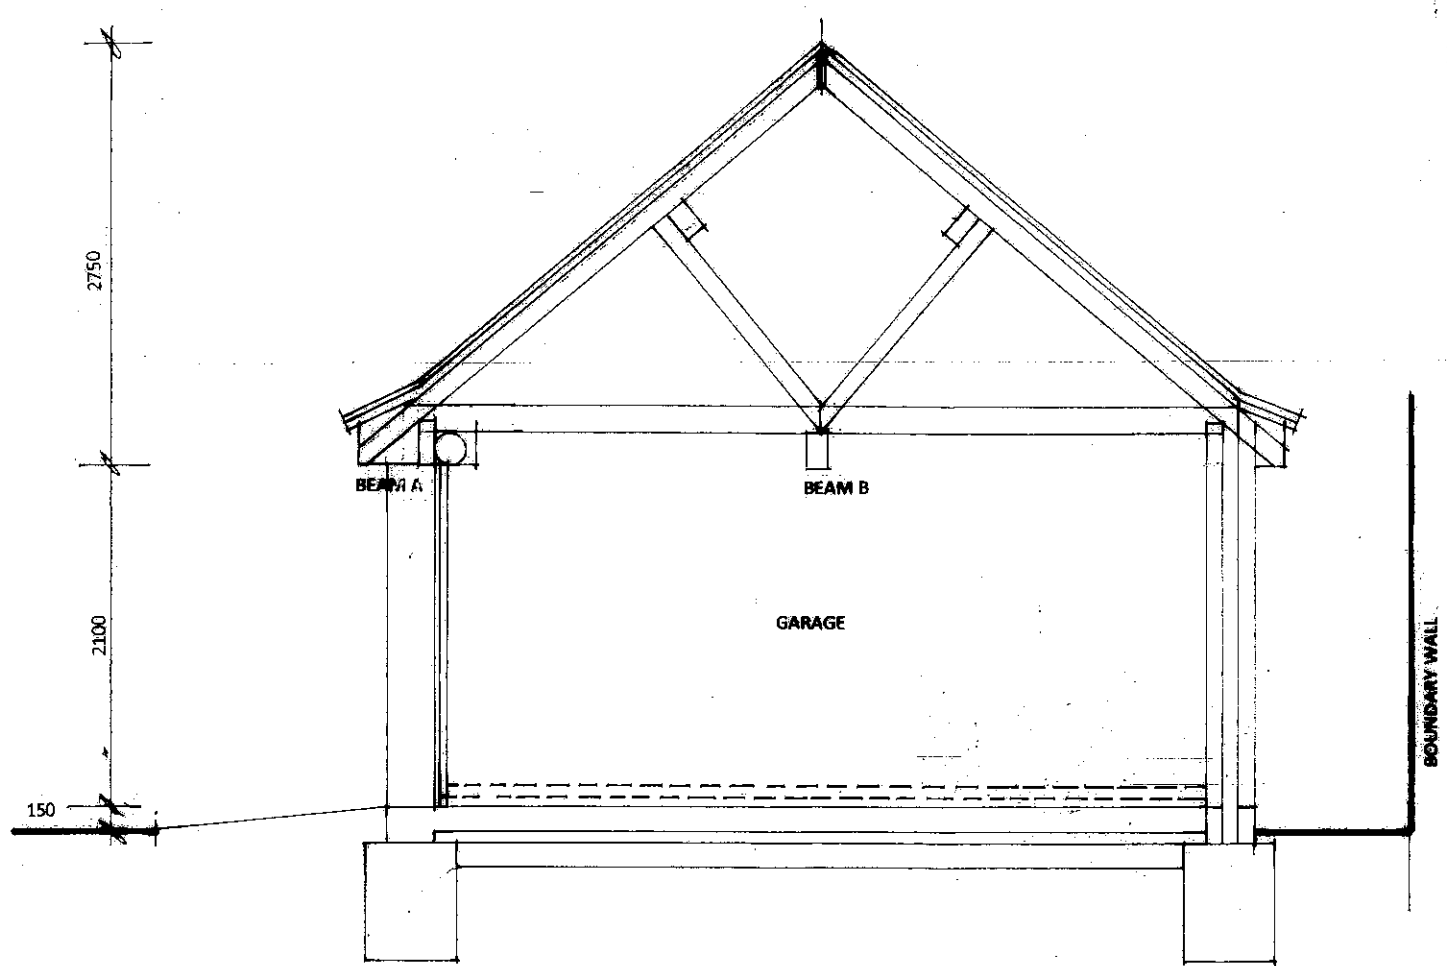

CROSS SECTION

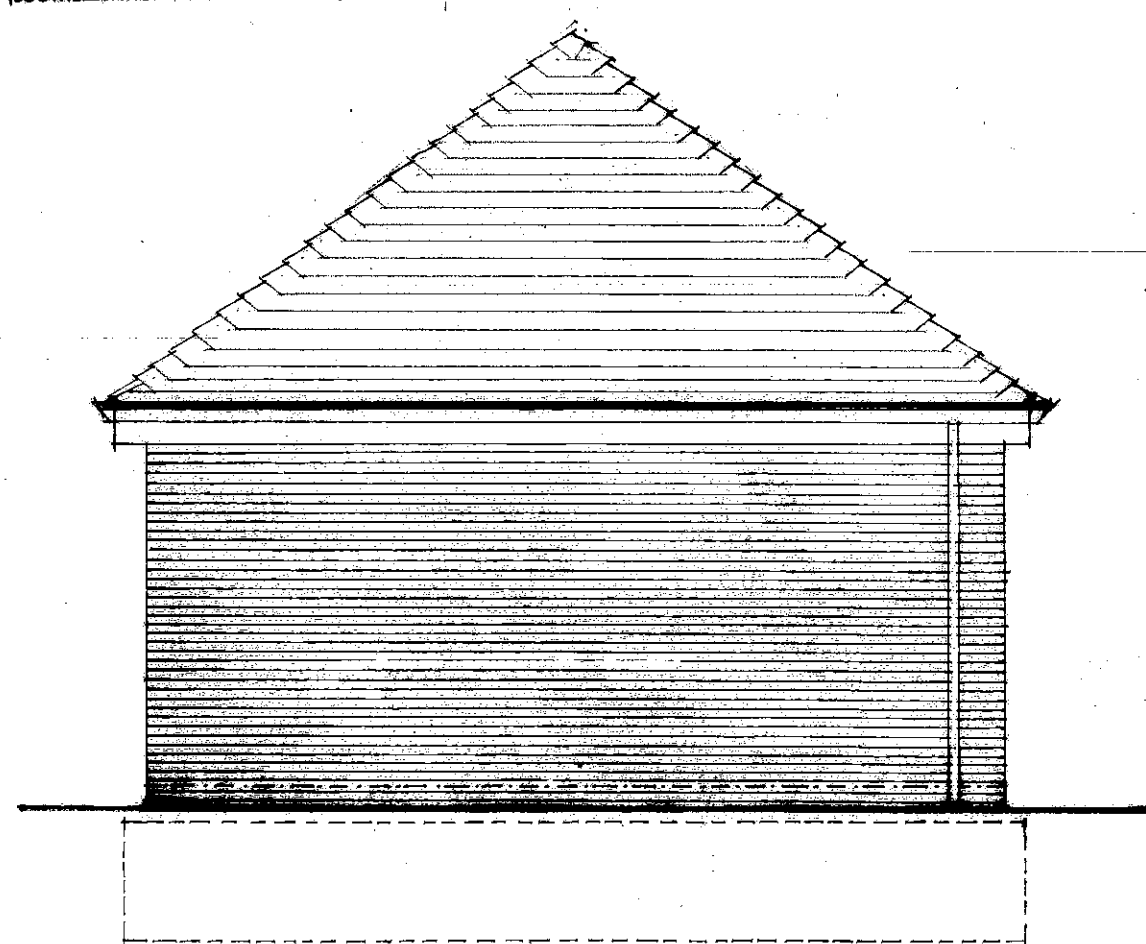

WEST AND EAST ELEVATIONS