




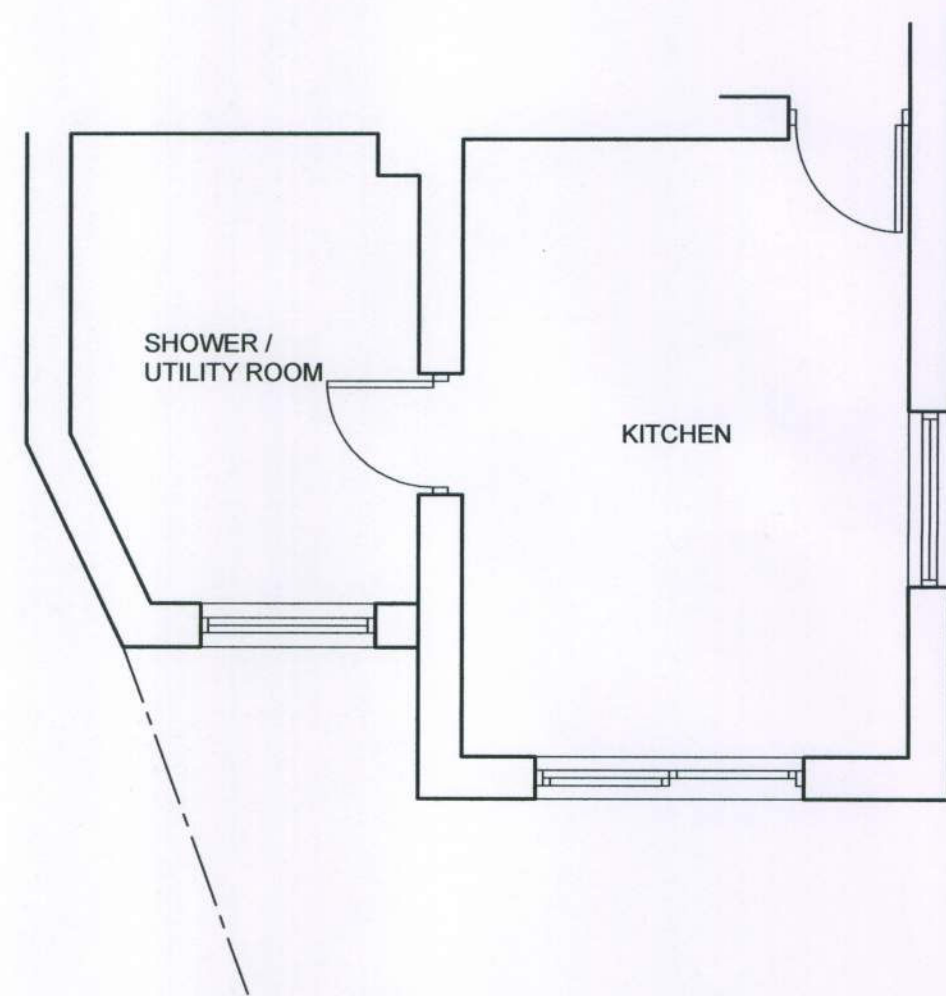

PART PLAN EXISTING 1:50

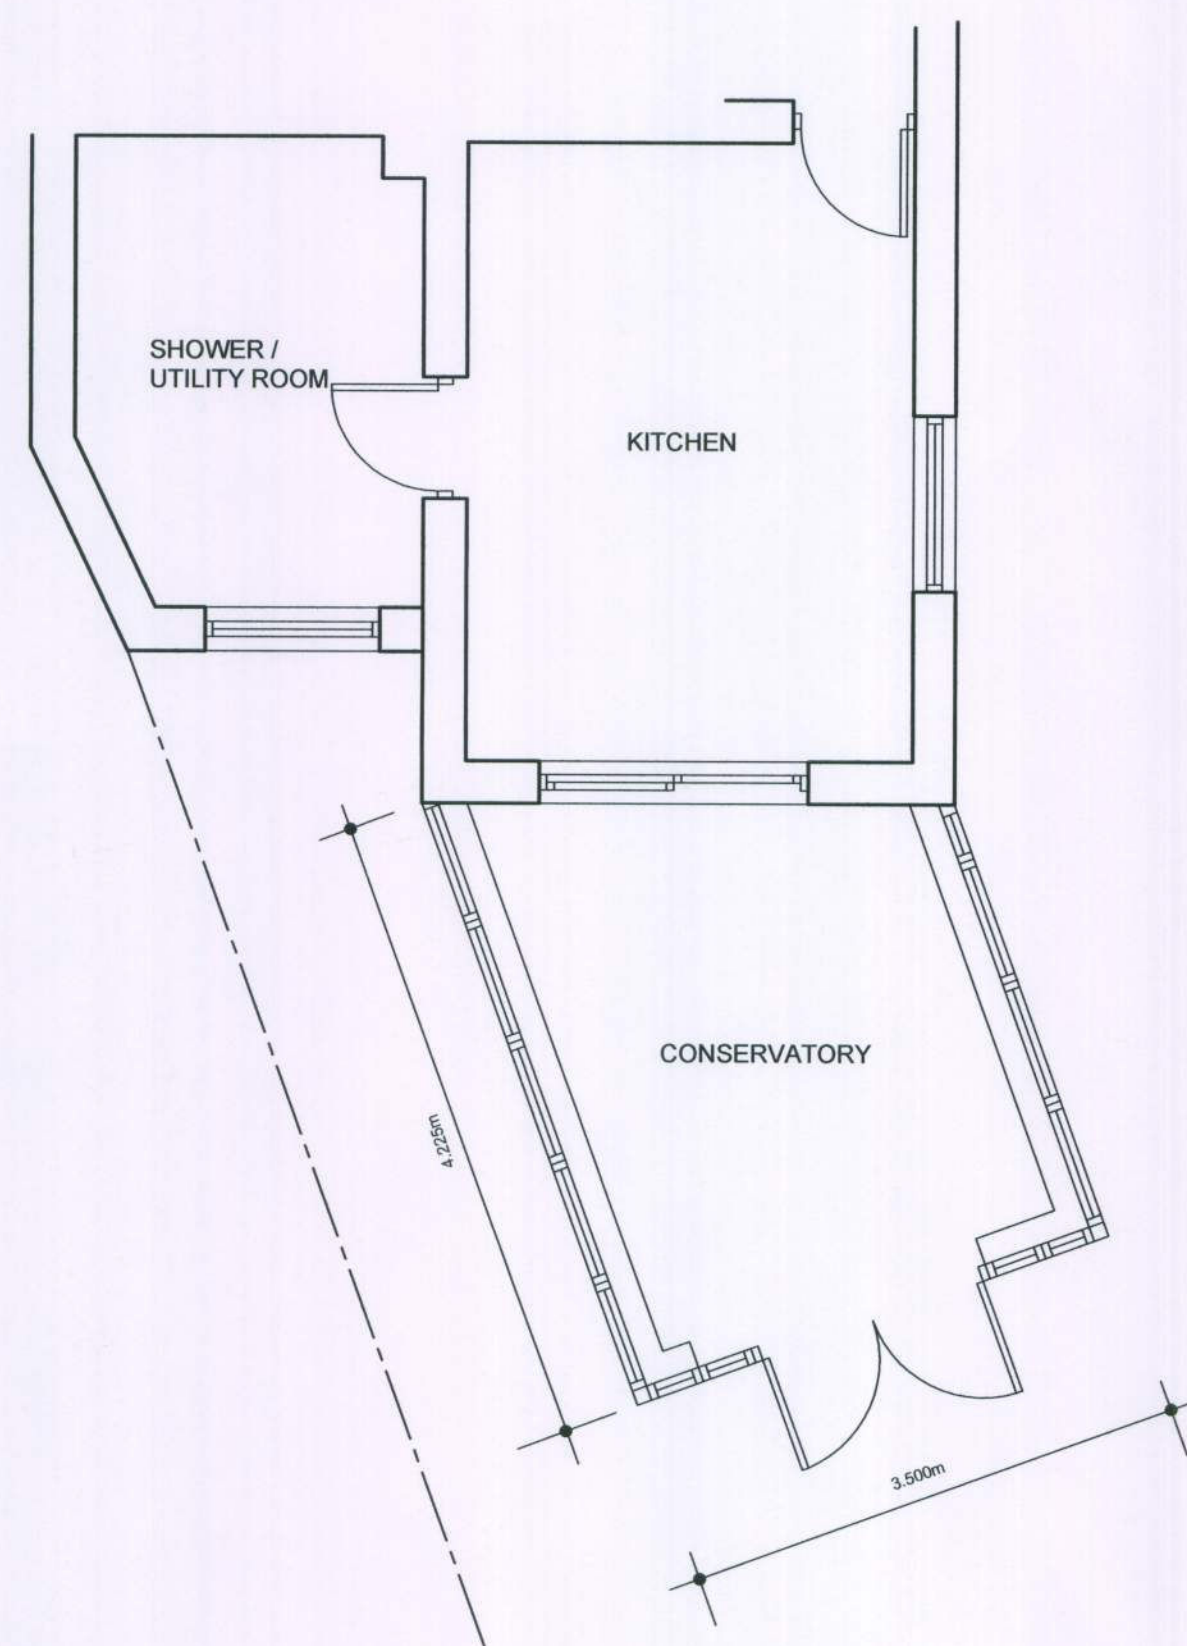


PART PLAN PROPOSED 1:50

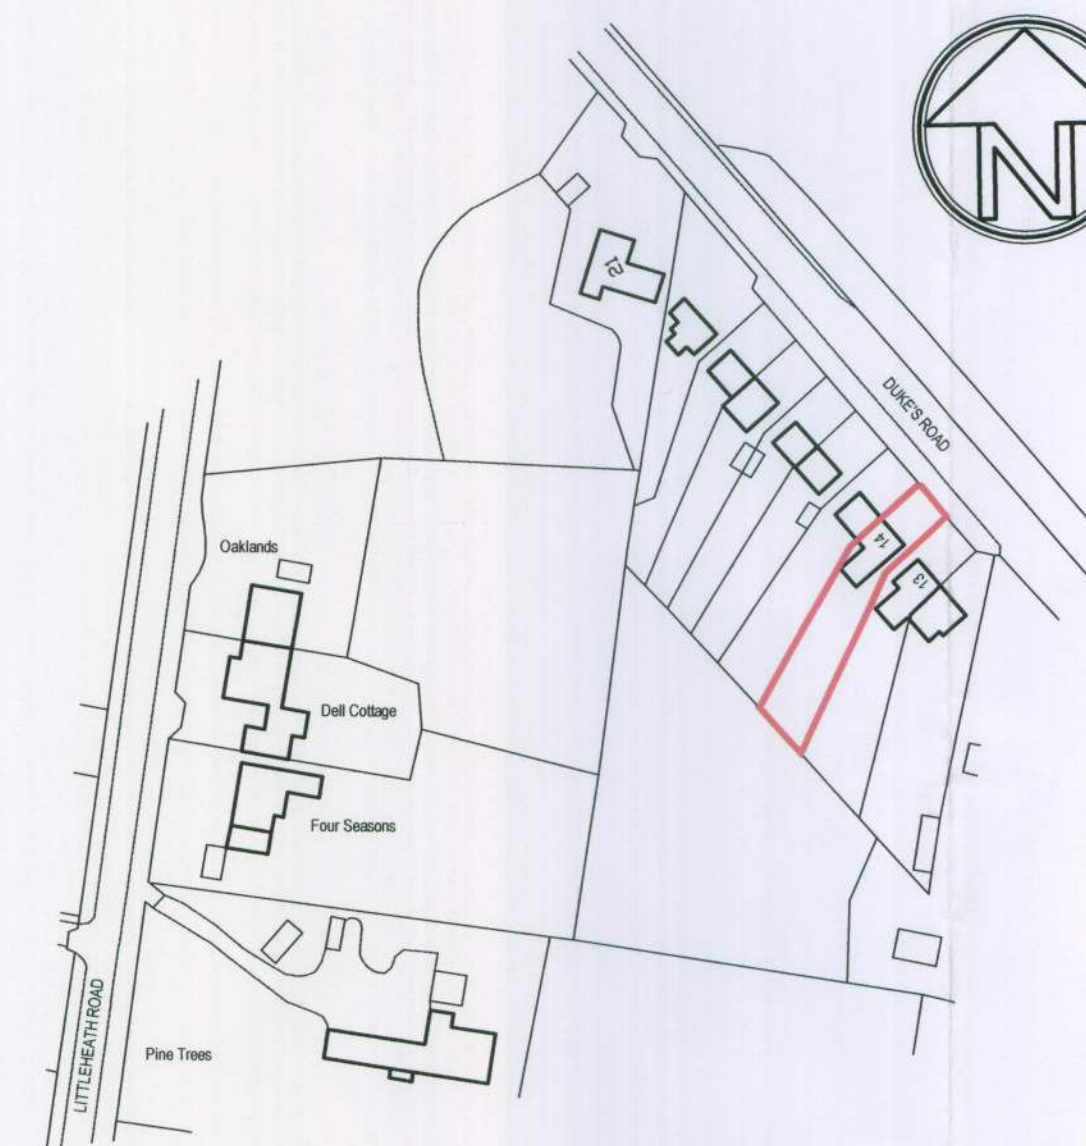


LOCATION PLAN 1:1250



REAR ELEVATION EXISTING 1:100

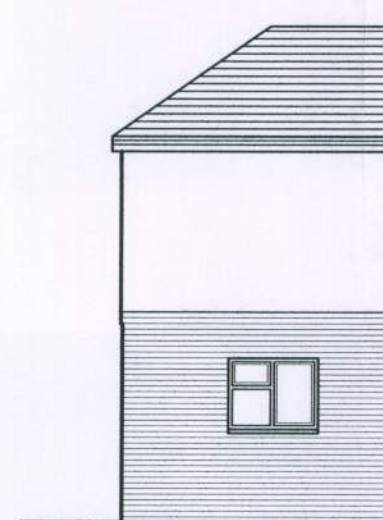


PART SIDE ELEVATION EXISTING 1:100

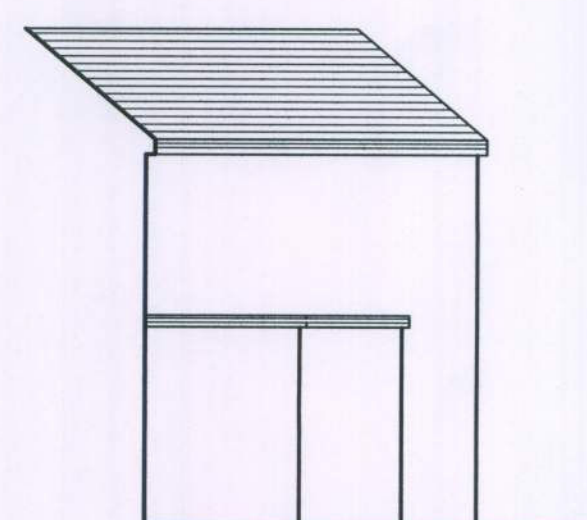


PART SIDE ELEVATION EXISTING 1:100




REAR ELEVATION PROPOSED 1:100

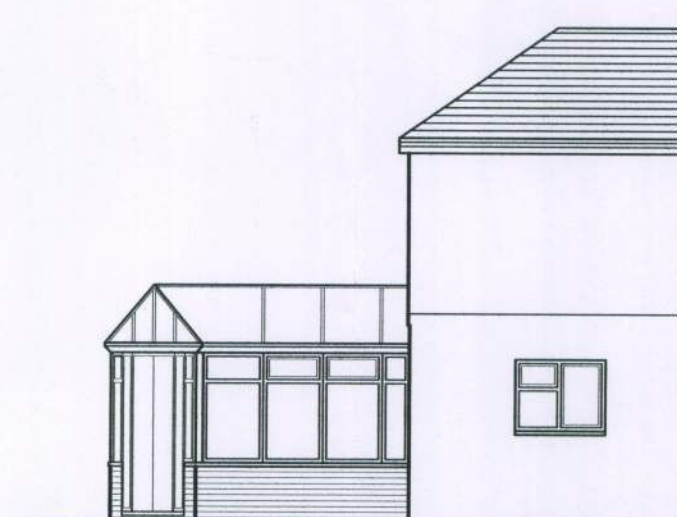

PART SIDE ELEVATION PROPOSED 1:100

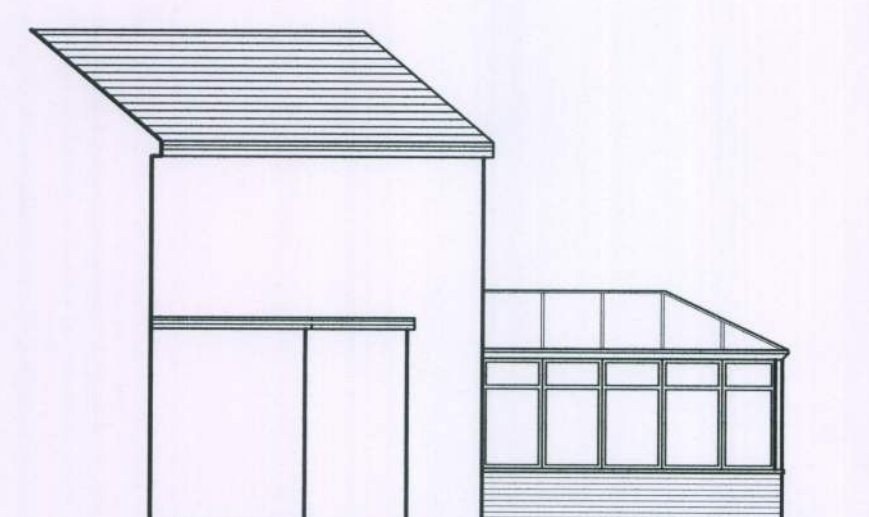

PART SIDE ELEVATION PROPOSED 1:100

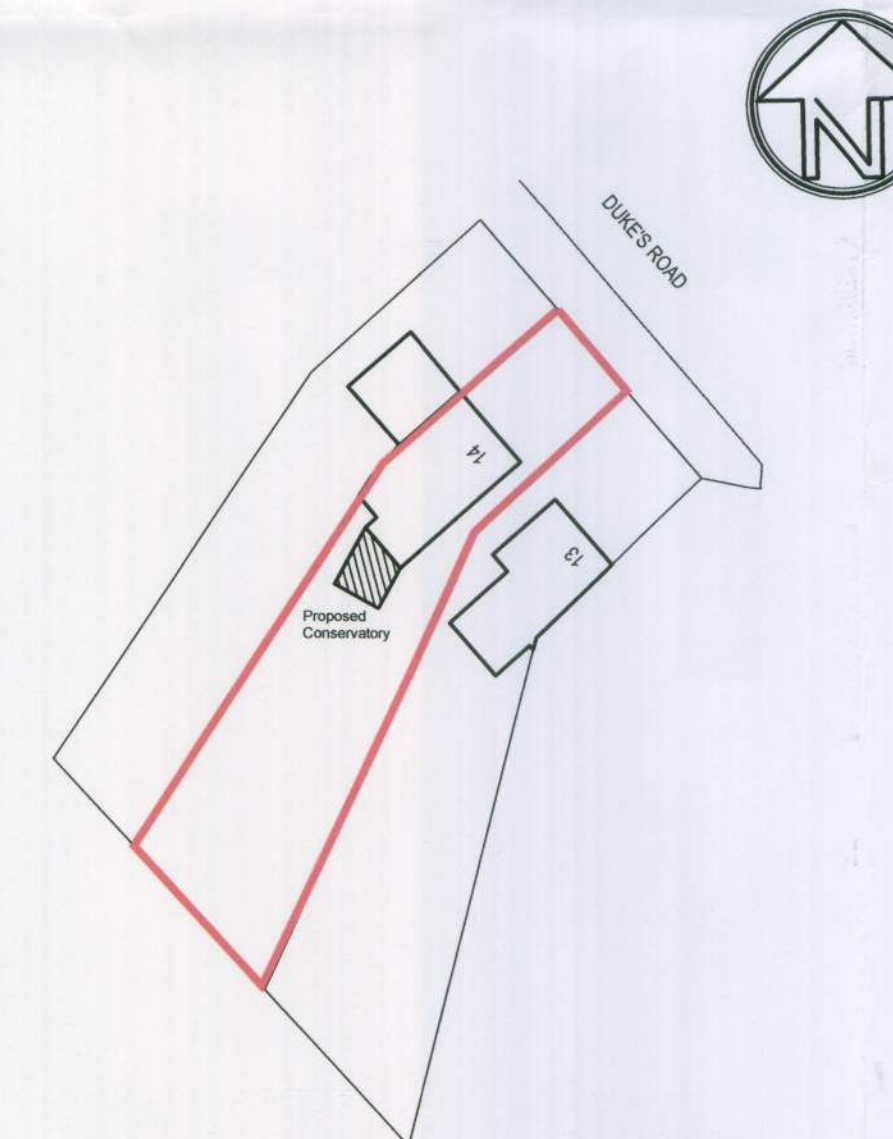

BLOCK PLAN 1:500

GENERAL
DO NOT SCALE FROM THIS DRAWING EXCEPT FOR PLANNING APPLICATION PURPOSES. ALL DIMENSIONS TO BE CHECKED ON SITE PRIOR TO COMMENCEMENT OF WORK. ALL DIMENSIONS RELATING TO SUB-CONTRACTORS OR SUPPLIERS WORK MUST BE CHECKED AND AGREED BETWEEN THE CONTRACTOR AND THE SUB-CONTRACTORS AND SUPPLIERS. ALL DIMENSIONS ARE IN MILLIMETRES. IF IN DOUBT ASK. ALL WORKS OR MATERIALS INDICATED ON THE DRAWING ARE TO BE TO THE LATEST BRITISH STANDARDS AND ARE TO BE CARRIED OUT IN ACCORDANCE WITH THE RELEVANT CODES OF PRACTICE OR RECOGNISED TRADE ASSOCIATION RECOMMENDATIONS AND PUBLICATIONS. THIS DRAWING TO BE READ IN CONJUNCTION WITH ALL RELEVANT DRAWINGS AND SPECIFICATIONS OF OTHER CONSULTANTS. ANY DISCREPANCIES TO BE BROUGHT TO THE ATTENTION OF THE PROJECT MANAGER.

REV	DRAWN	DATE	DESCRIPTION
CLIENT			
Mr and Mrs Read			
SITE ADDRESS			
14 Dukes Road Fontwell West Sussex BN18 0SP			
DRAWING TITLE			
Proposed Conservatory Plans and Elevations Location Plan Block Plan			
PROJECT TITLE			
Proposed Conservatory			
SCALE			
As shown			
DRAWN BY			
DATE			
July 2010			
REFERENCE			
14 Dukes Road			
DRAWING No.		REV.	
001		-	