




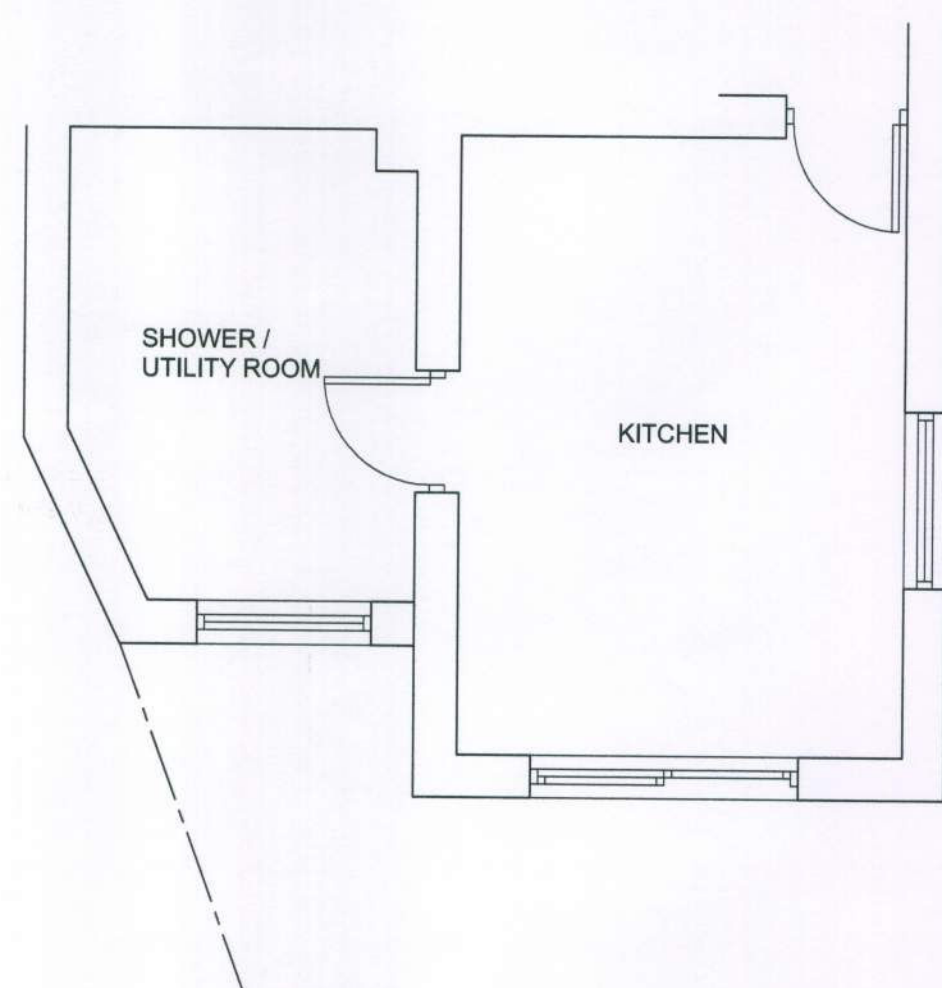


PART PLAN EXISTING 1:50

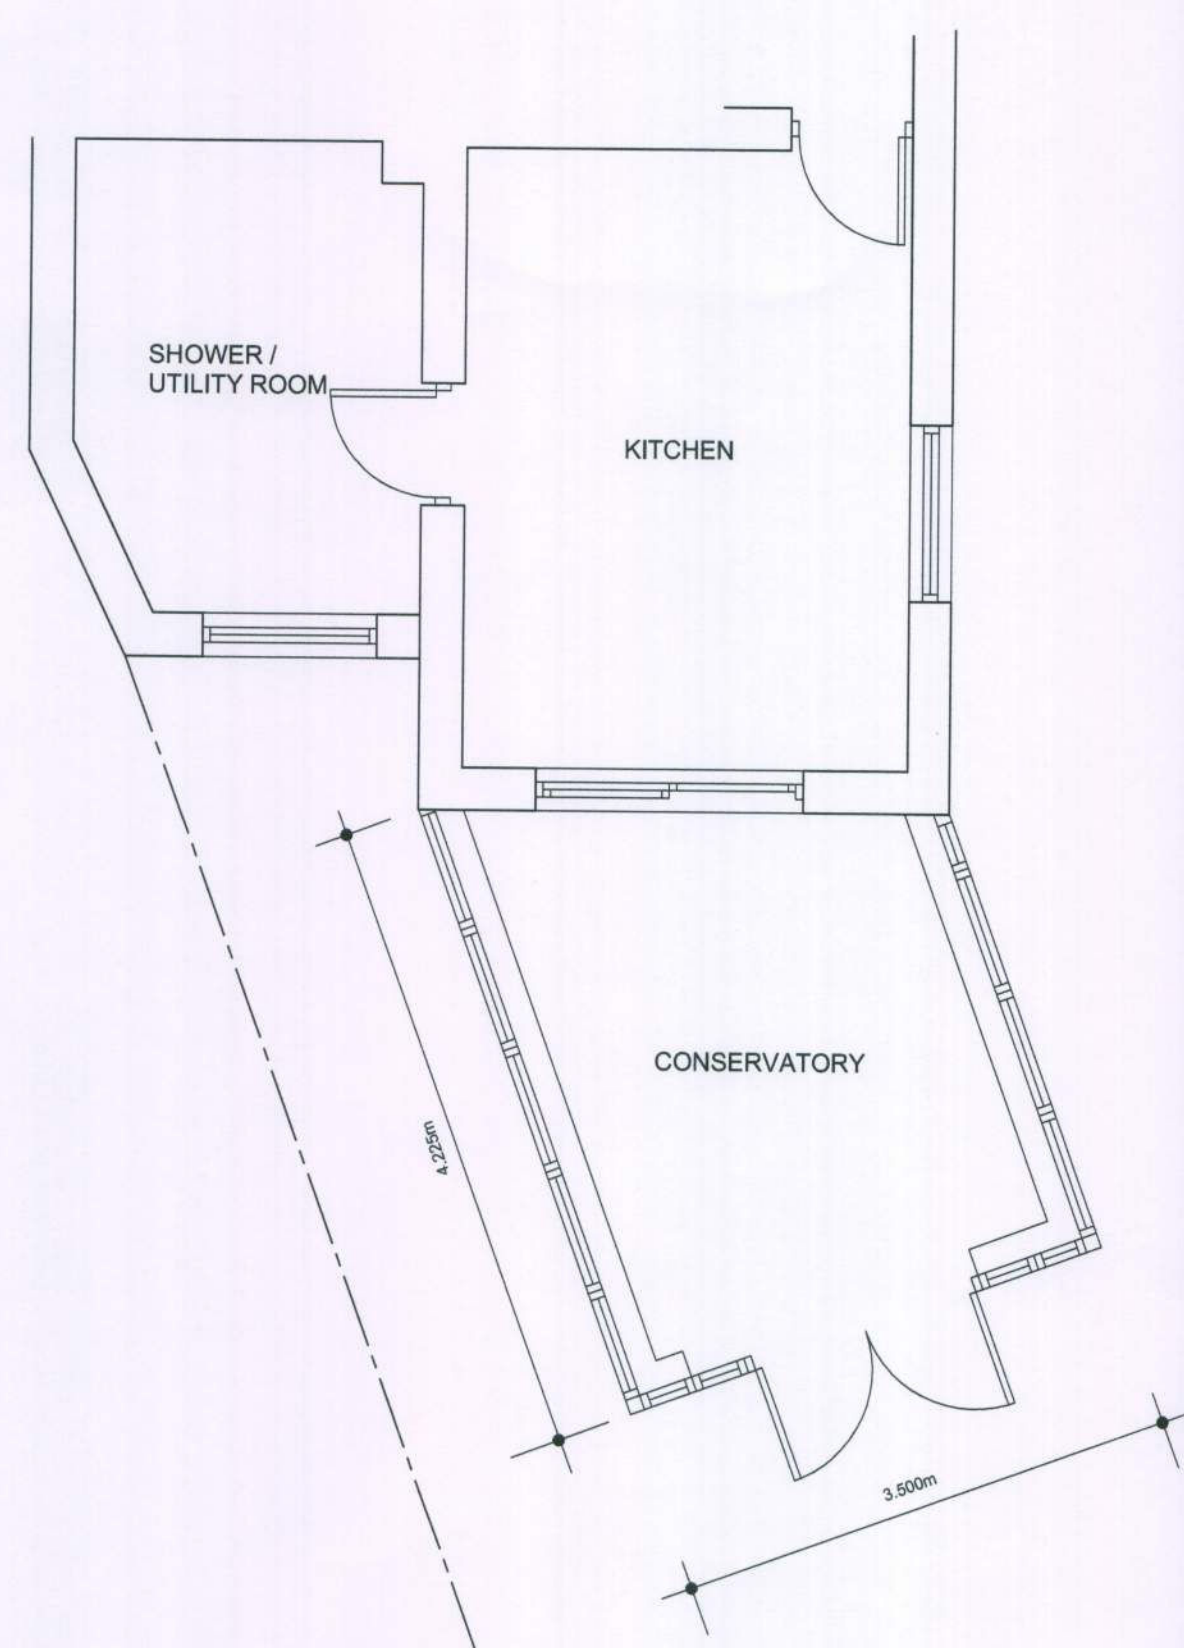

PART PLAN PROPOSED 1:50

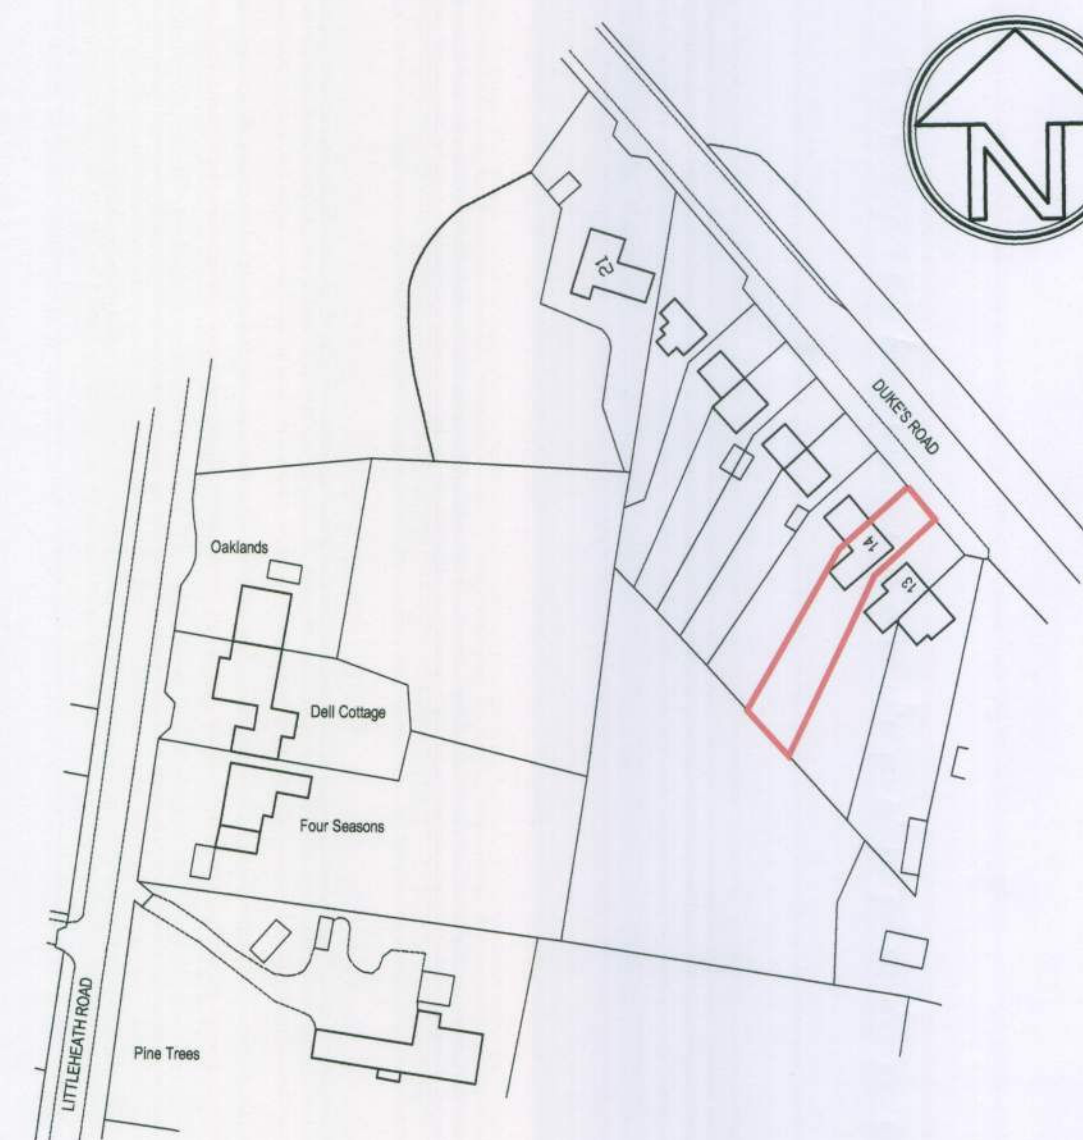


LOCATION PLAN 1:1250

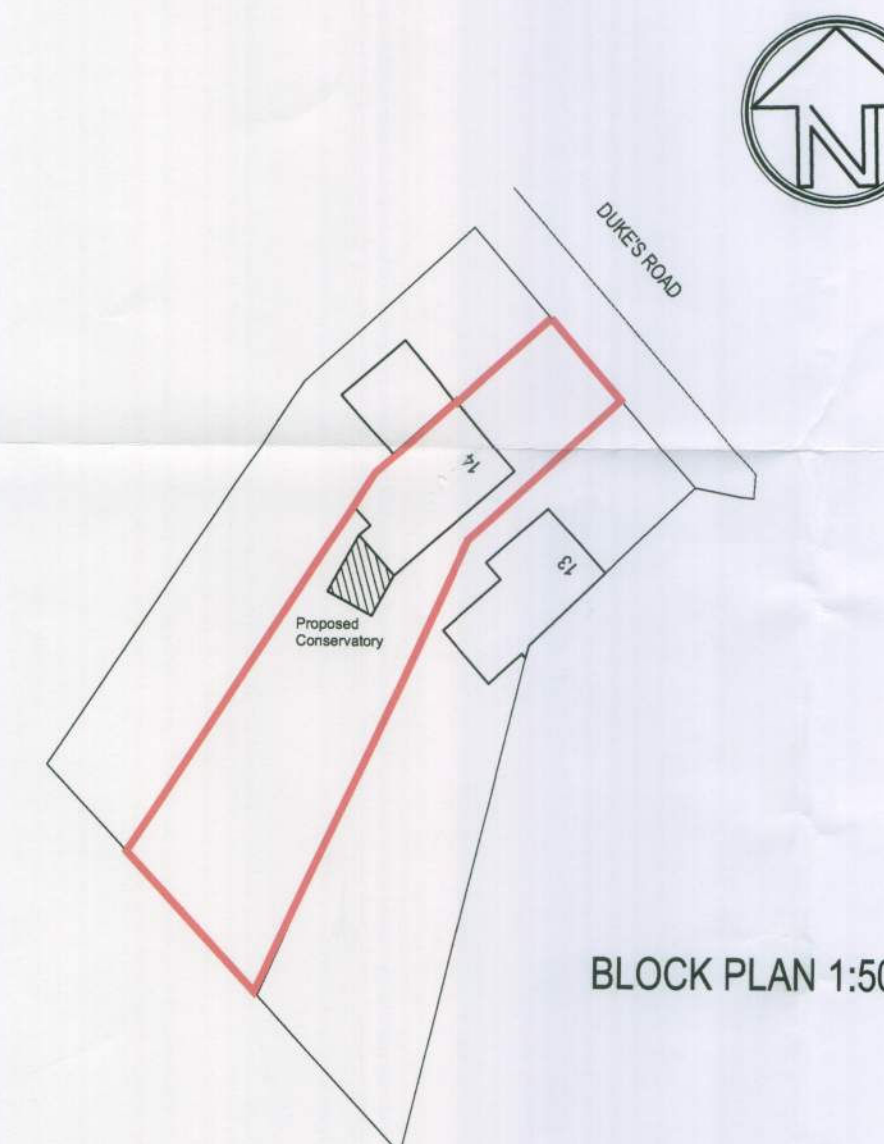


BLOCK PLAN 1:500



REAR ELEVATION EXISTING 1:100

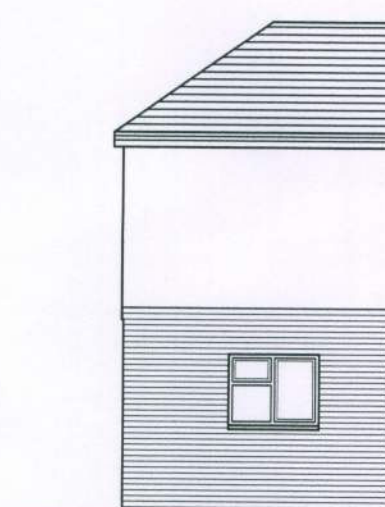


PART SIDE ELEVATION EXISTING 1:100

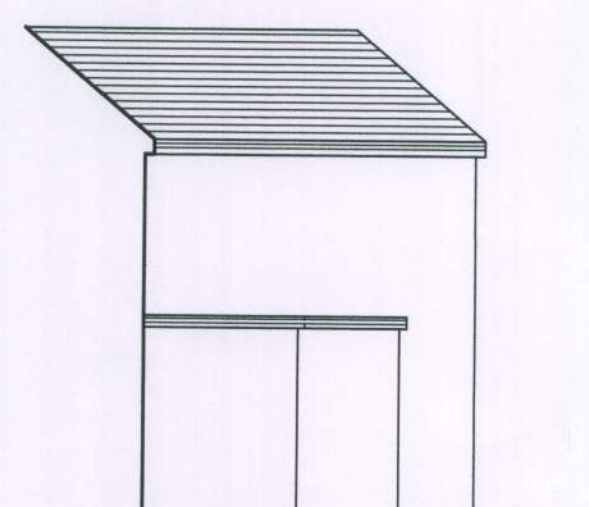


PART SIDE ELEVATION EXISTING 1:100




REAR ELEVATION PROPOSED 1:100

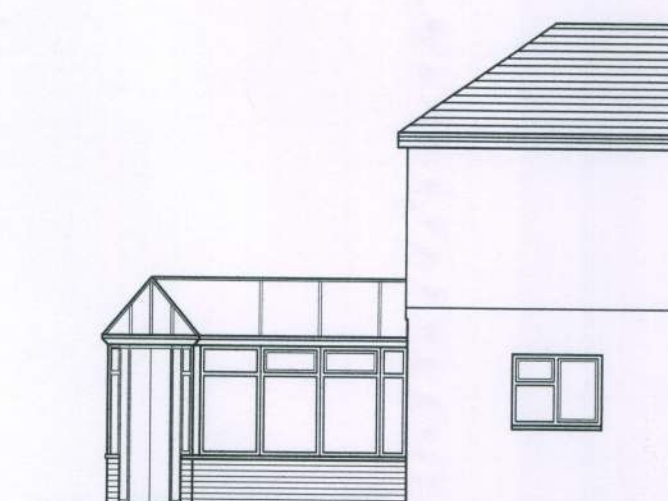


PART SIDE ELEVATION PROPOSED 1:100

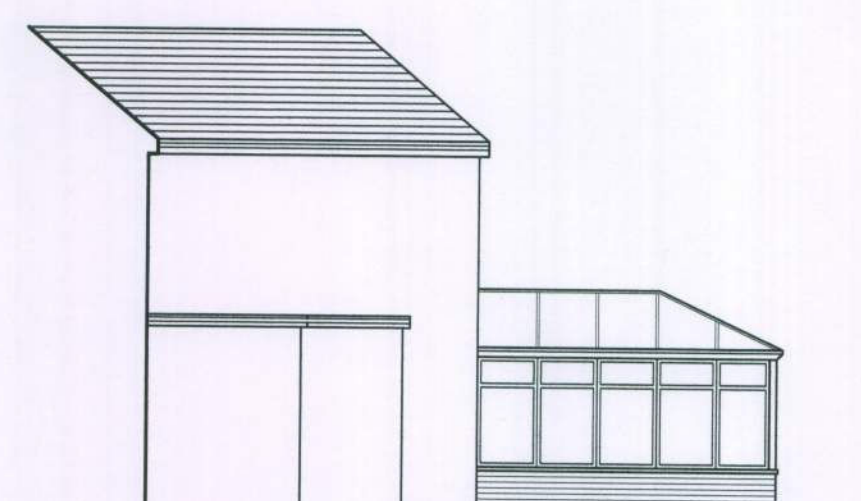

PART SIDE ELEVATION PROPOSED 1:100

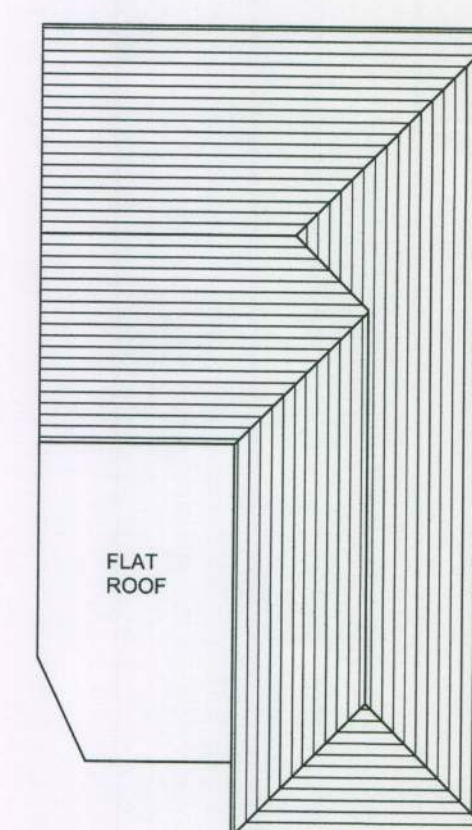

ROOF PLAN EXISTING 1:100

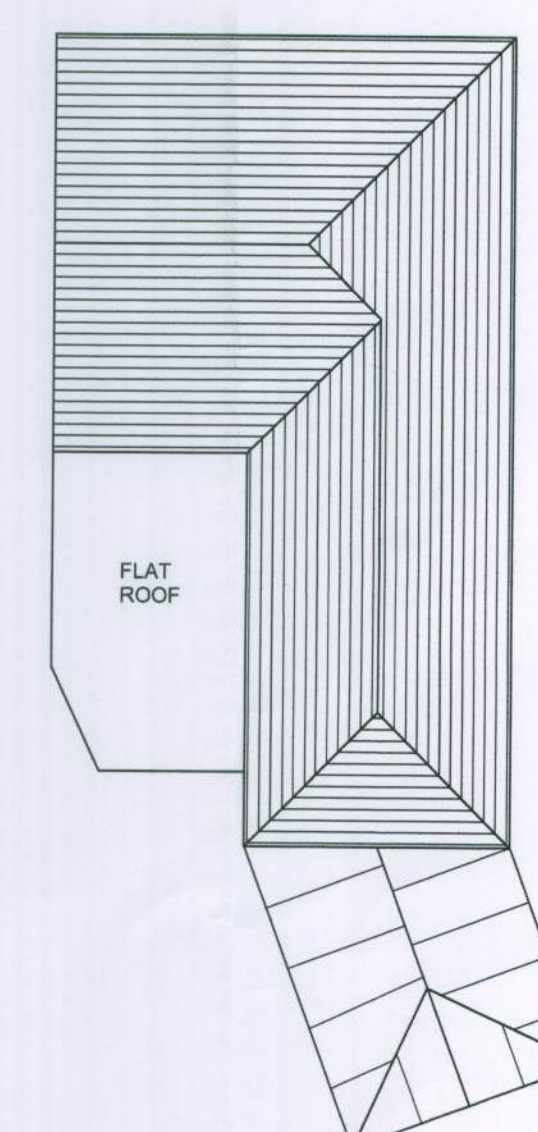

ROOF PLAN PROPOSED 1:100

GENERAL
DO NOT SCALE FROM THIS DRAWING EXCEPT FOR PLANNING APPLICATION PURPOSES. ALL DIMENSIONS TO BE CHECKED ON SITE PRIOR TO COMMENCEMENT OF WORK. ALL DIMENSIONS RELATING TO SUB-CONTRACTORS OR SUPPLIERS WORK MUST BE CHECKED AND AGREED BETWEEN THE CONTRACTOR AND THE SUB-CONTRACTORS AND SUPPLIERS. ALL DIMENSIONS ARE IN MILLIMETRES. IF IN DOUBT ASK. ALL WORKS OR MATERIALS INDICATED ON THE DRAWING ARE TO BE TO THE LATEST BRITISH STANDARDS AND ARE TO BE CARRIED OUT IN ACCORDANCE WITH THE RELEVANT CODES OF PRACTICE OR RECOGNISED TRADE ASSOCIATION RECOMMENDATIONS AND PUBLICATIONS. THIS DRAWING TO BE READ IN CONJUNCTION WITH ALL RELEVANT DRAWINGS AND SPECIFICATIONS OF OTHER CONSULTANTS. ANY DISCREPANCIES TO BE BROUGHT TO THE ATTENTION OF THE PROJECT MANAGER.

A	ST	10/8/2010	Roof Plans Added
REV	DRAWN	DATE	DESCRIPTION

CLIENT
Mr and Mrs Read

SITE ADDRESS
**14 Dukes Road
Fontwell
West Sussex
BN18 0SP**

DRAWING TITLE
**Proposed Conservatory
Plans and Elevations
Location Plan
Block Plan**

PROJECT TITLE
Proposed Conservatory

SCALE
As shown

DRAWN BY

DATE
July 2010

REFERENCE
14 Dukes Road

DRAWING No.
001

REV.
A