


This drawing is the copyright of the Architect and must not be reproduced or used without the Architect's permission. Figured dimensions are to take precedence over scaled dimensions. The Contractor is responsible for checking all figured dimensions on drawings against actual site dimensions. Scaled dimensions are not to be used for construction and setting out purposes. Any discrepancies are to be reported to the Architect. This drawing should be read in conjunction with schedules, specifications and engineers drawings and details where applicable.


DAVID BENNETT ARCHITECTS
THE OLD COTTAGE
10 VICARAGE LANE, FELPHAM
WEST SUSSEX PO22 7EA
01243 866279 and 07932 757144
Email: davidkbennett47@gmail.com

CLIENT
MR AND MRS R HOMER
PROJECT
NORTON FARMHOUSE
ALTERATIONS TO SEPARATE DWELLING
DRAWING TITLE
ELEVATIONS
SCALE
1/50 at A3
REFERENCE
11913.13B

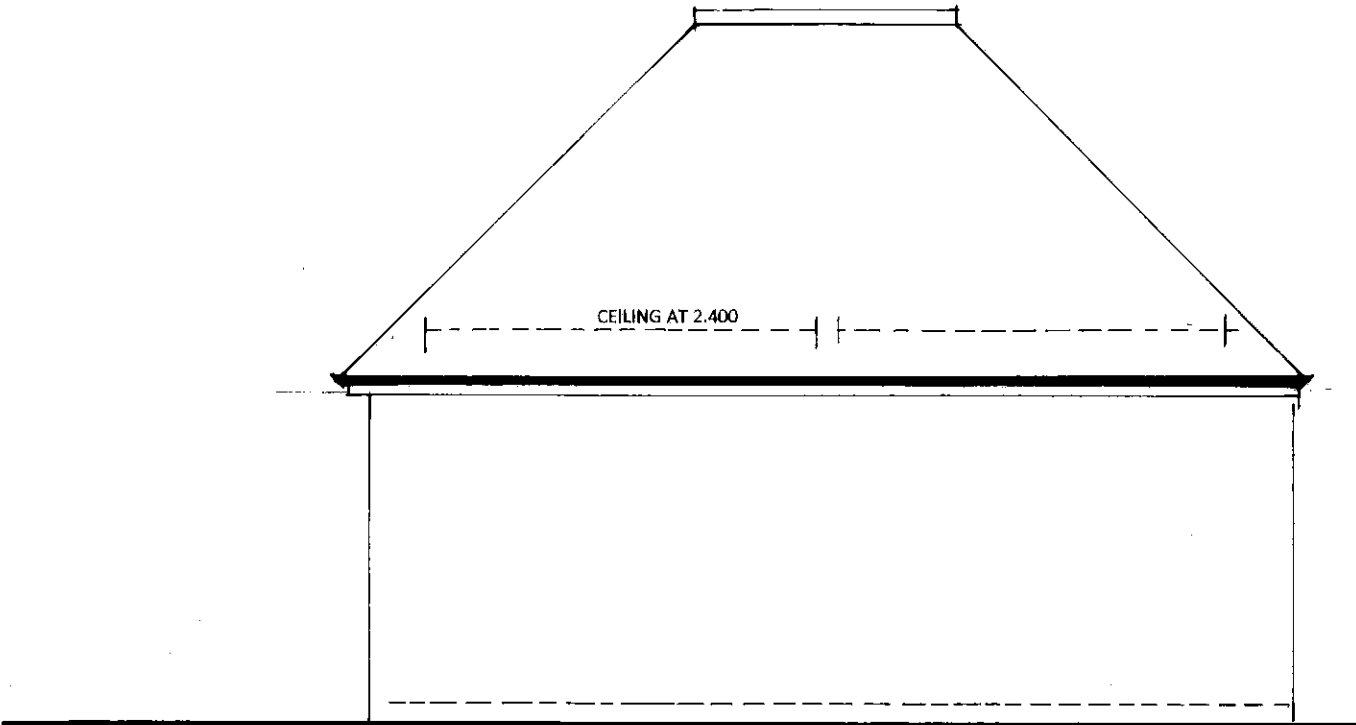

11913.13B
WEST GABLE END ELEVATION

NO CHANGE TO THIS ELEVATION

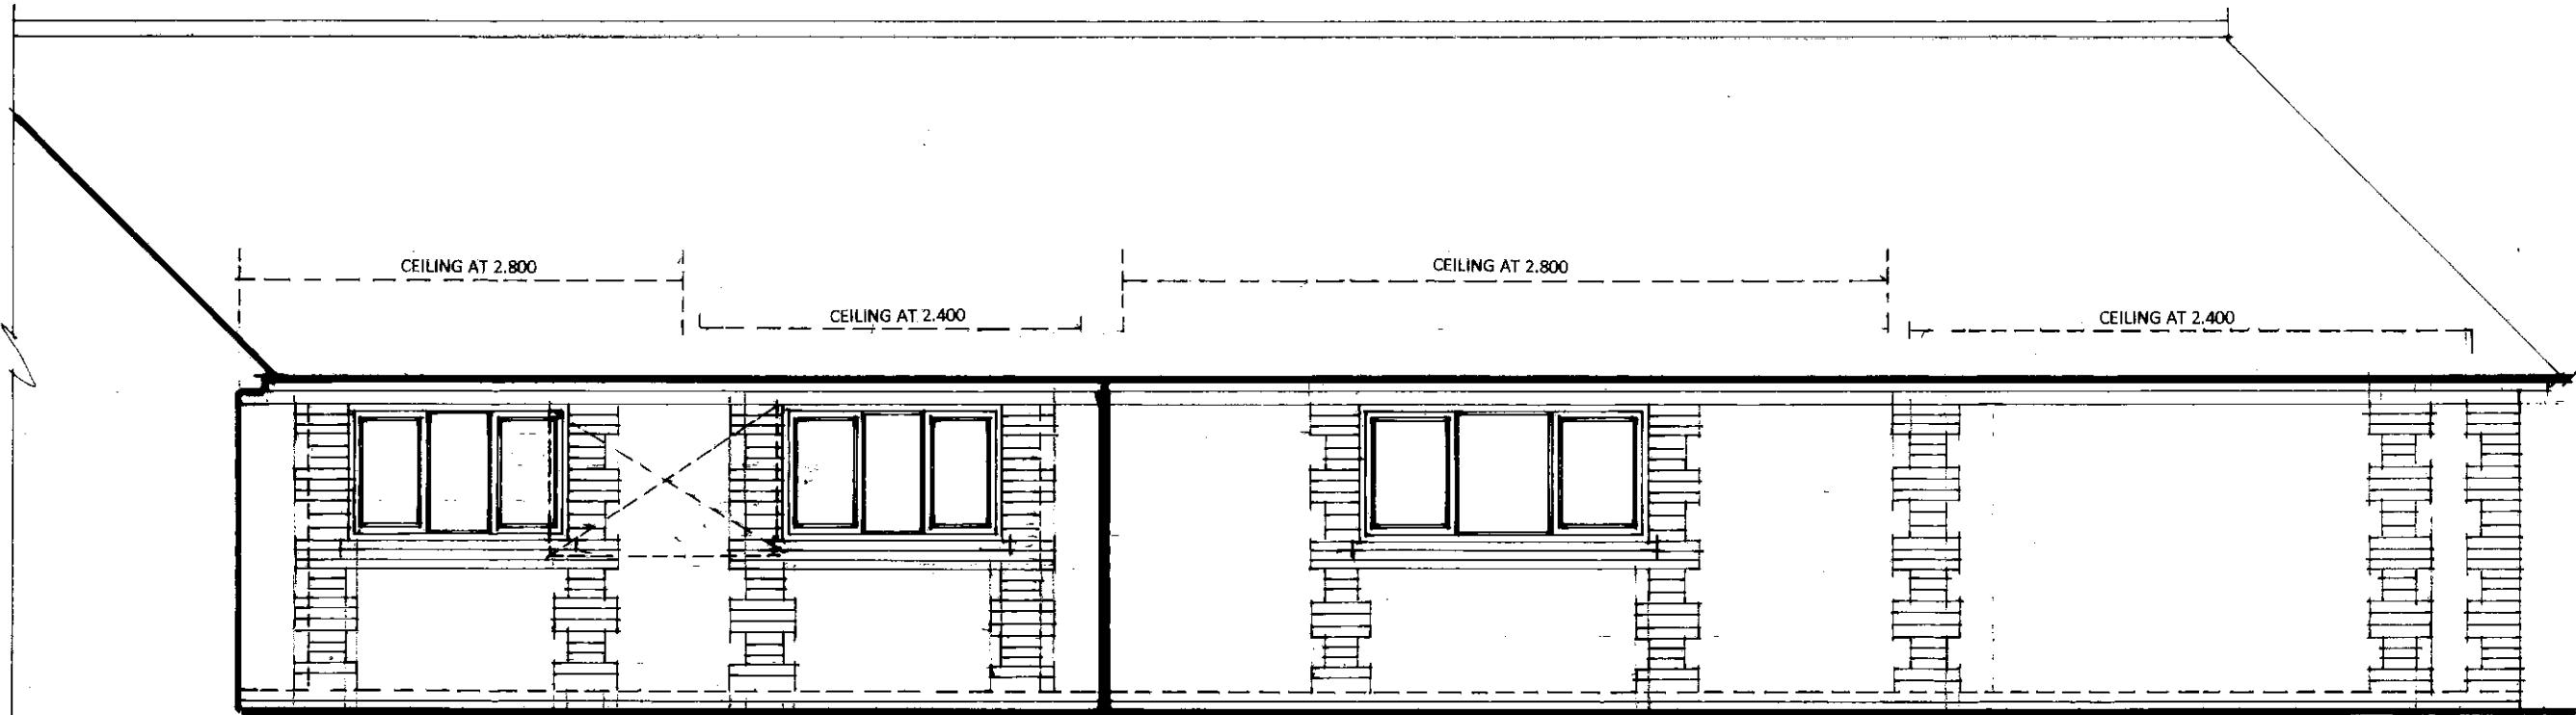

11913.13A
NORTH ELEVATION TO REAR GARDEN

DIAGONALS IN BROKEN LINE DENOTE EXISTING
WINDOWS TO BE REMOVED

EXISTING GARAGE OPENING TO BE INFILLED IN
FLINTWORK

CHECK FOUNDATIONS TO THIS OPENING