


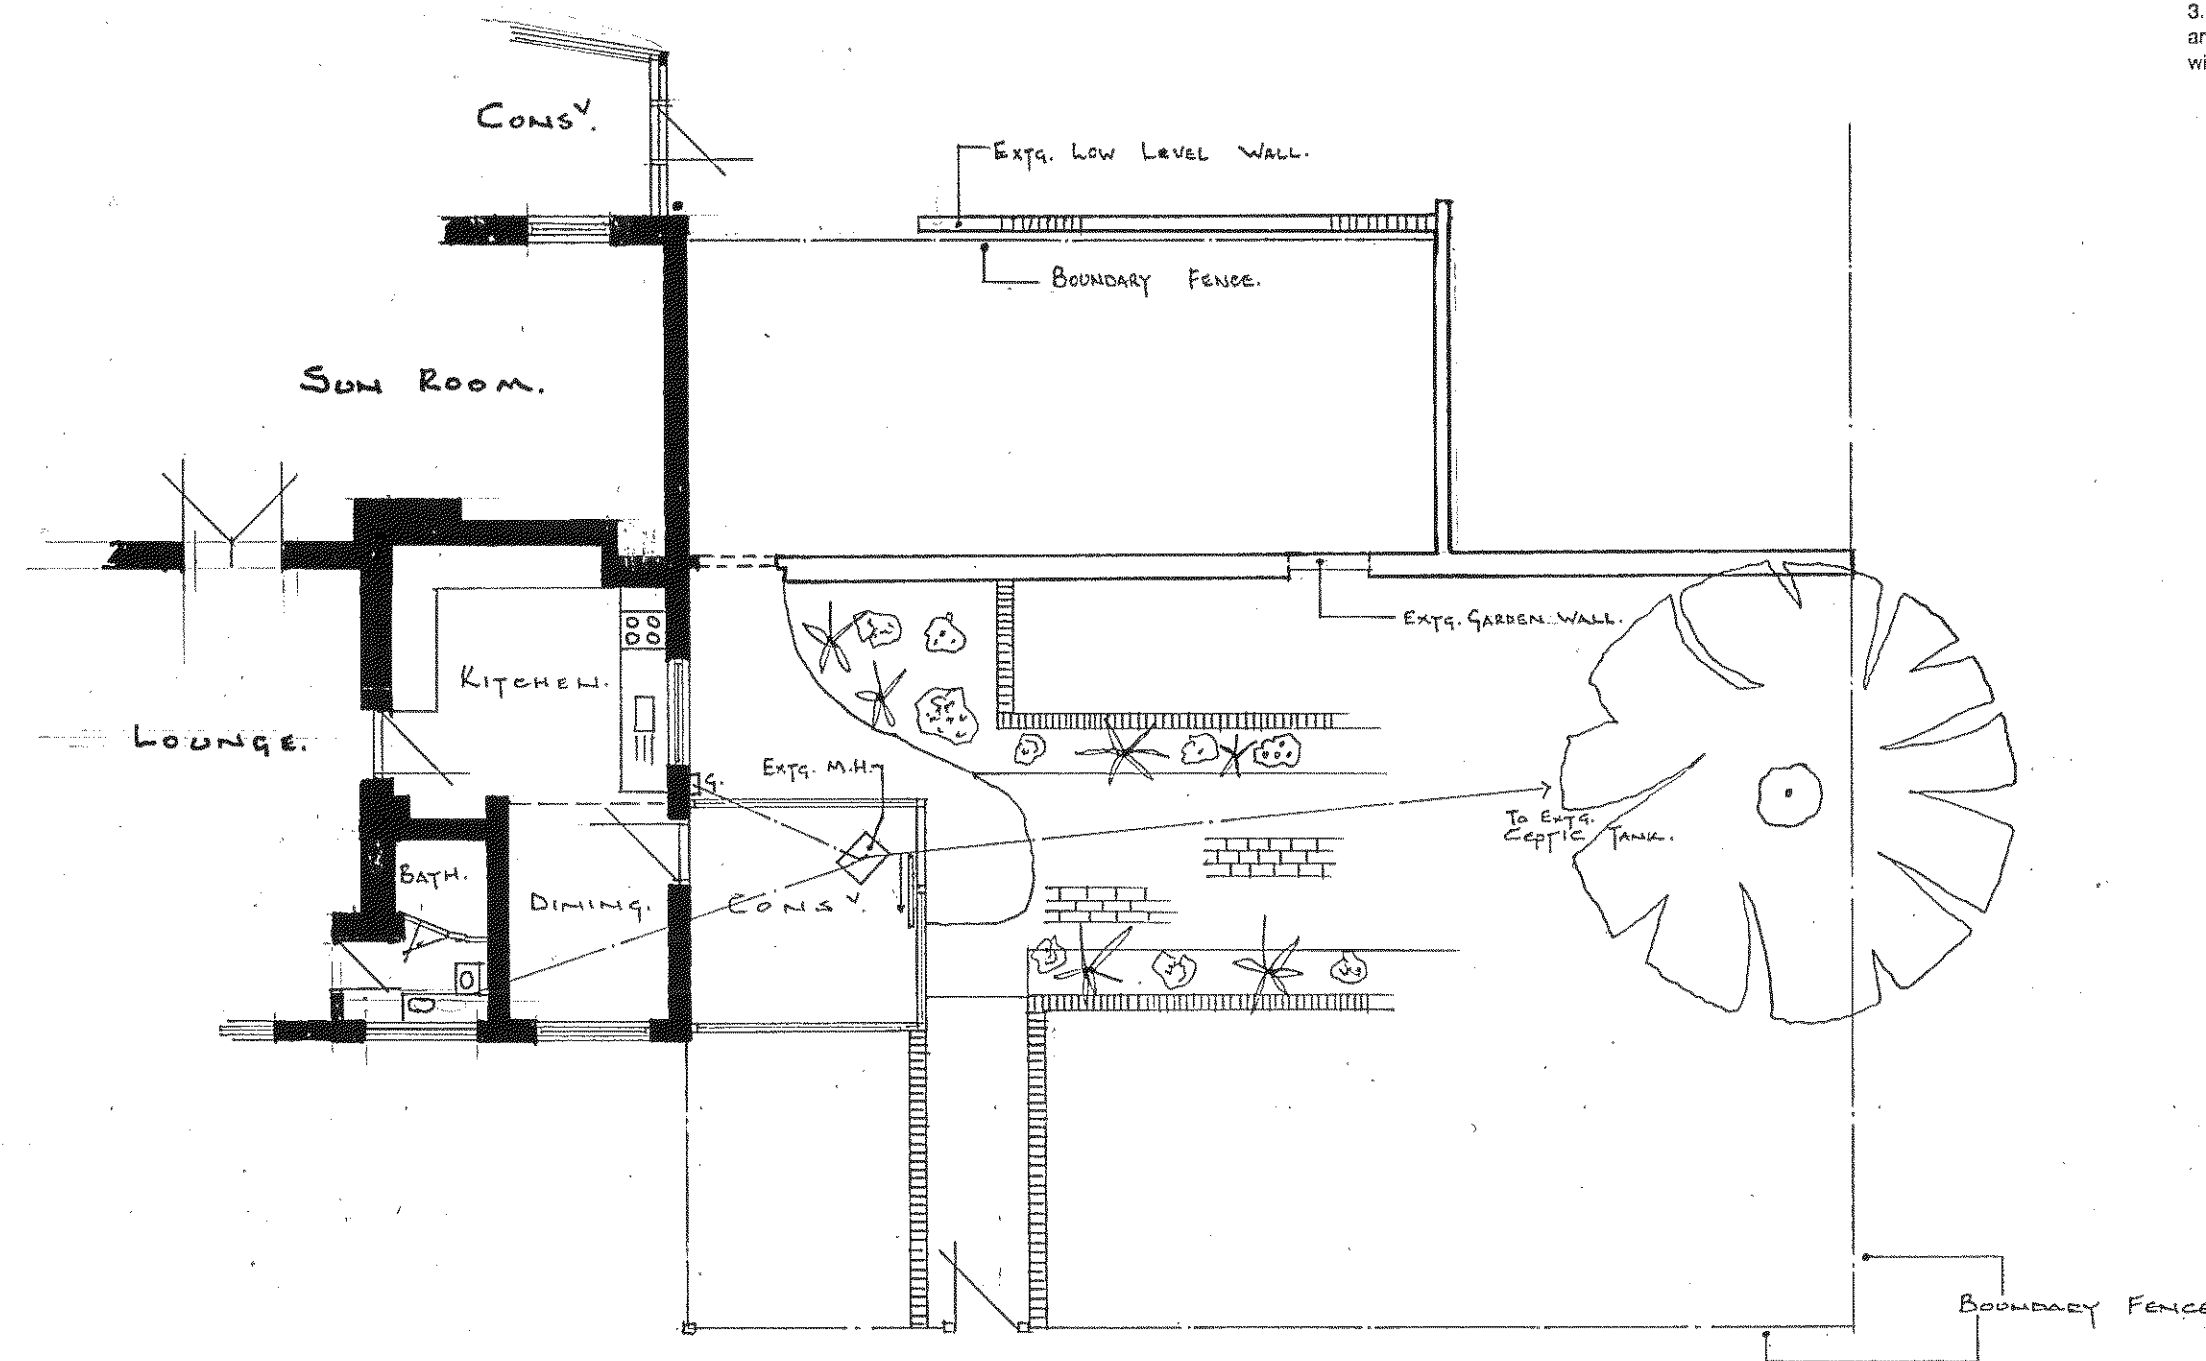

PART GROUND FLOOR PLAN

PROPOSED KITCHEN, DINING EXTENSION. AT: 'THE COTTAGE'
DENMANS, FONTWELL.

NOTES:

1. Do not scale this drawing. Use figured dimensions only, except for Planning purposes.
2. All dimensions must be checked on site by the contractor prior to commencement of work.
3. All construction details are indicative and are to be checked and confirmed on site and any divergences are to be agreed with the Contract Administrator.

K.E. HILTON C. Eng M.I Struct.E, F.F.B.
Chartered Structural Engineer

2 ALBERT CHAMBERS Tel: 01243 865500
SUDLEY ROAD Fax: 01243 860489
BOGNOR REGIS Mobile: 07968 333140
WEST SUSSEX
PO21 1EQ E-Mail: k_e_hilton@yahoo.co.uk

PLAN [As Existing.]



Scale 1:100

Drawn By

Date JULY 09

Checked

Drawing Number 4136/2