




- NOTES:
1. Do not scale this drawing. Use figured dimensions only, except for Planning purposes.
 2. All dimensions must be checked on site by the contractor prior to commencement of work.
 3. All construction details are indicative and are to be checked and confirmed on site and any divergence's are to be agreed with the Contract Administrator.

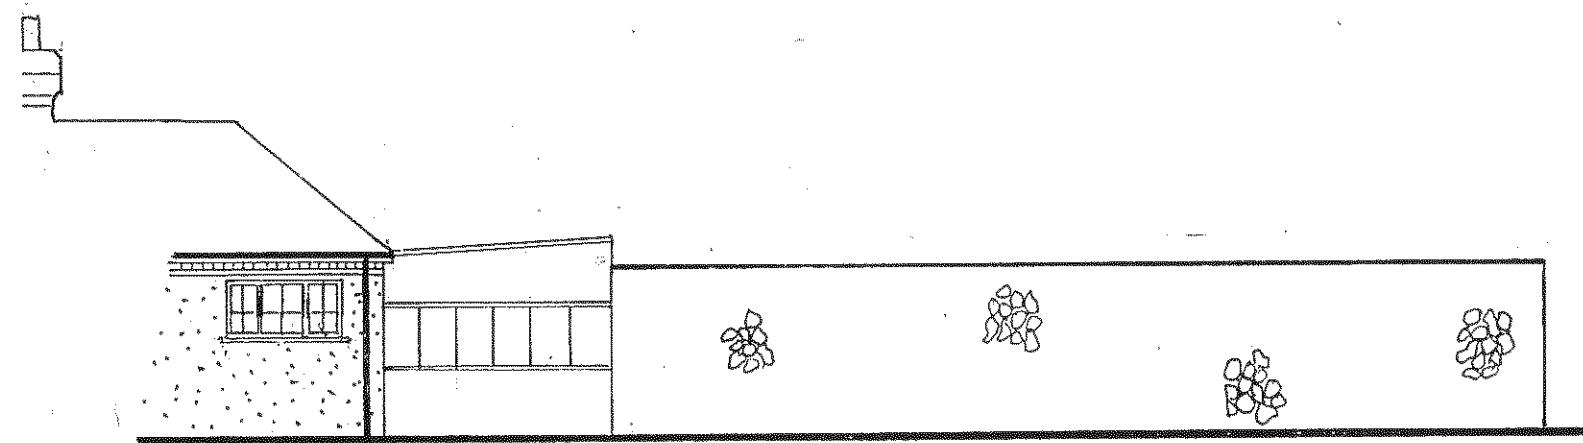

NORTH ELEVATION

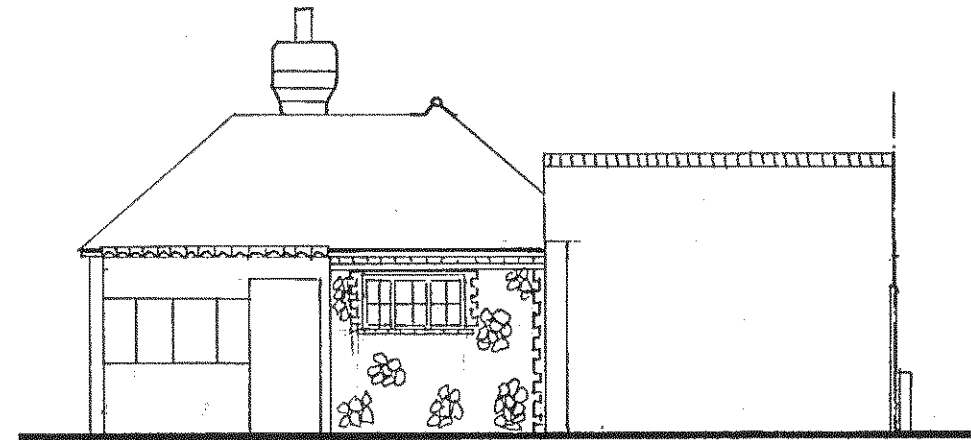

WEST ELEVATION.

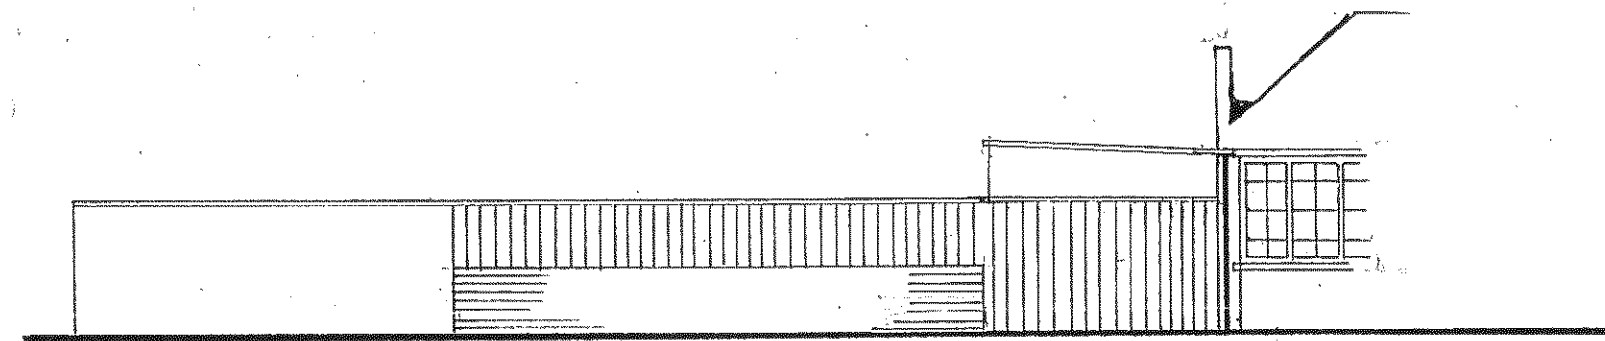

SOUTH ELEVATION.

PROPOSED KITCHEN, DINING EXTENSION. AT: 'THE COTTAGE'
DENMANS FONTWELL.

K.E. HILTON C. Eng M.I Struct.E, F.F.B. Chartered Structural Engineer			
2 ALBERT CHAMBERS	Tel:	01243 865500	
SUDLEY ROAD	Fax:	01243 860489	
BOGNOR REGIS	Mobile:	07968 333140	
WEST SUSSEX			
PO21 1EQ	E-Mail:	k_e_hilton@yahoo.co.uk	

ELEVATIONS [As EXTG.]			
Scale	1:100	Drawn By	
Date	JULY 09	Checked	
Drawing Number	4136/3		