


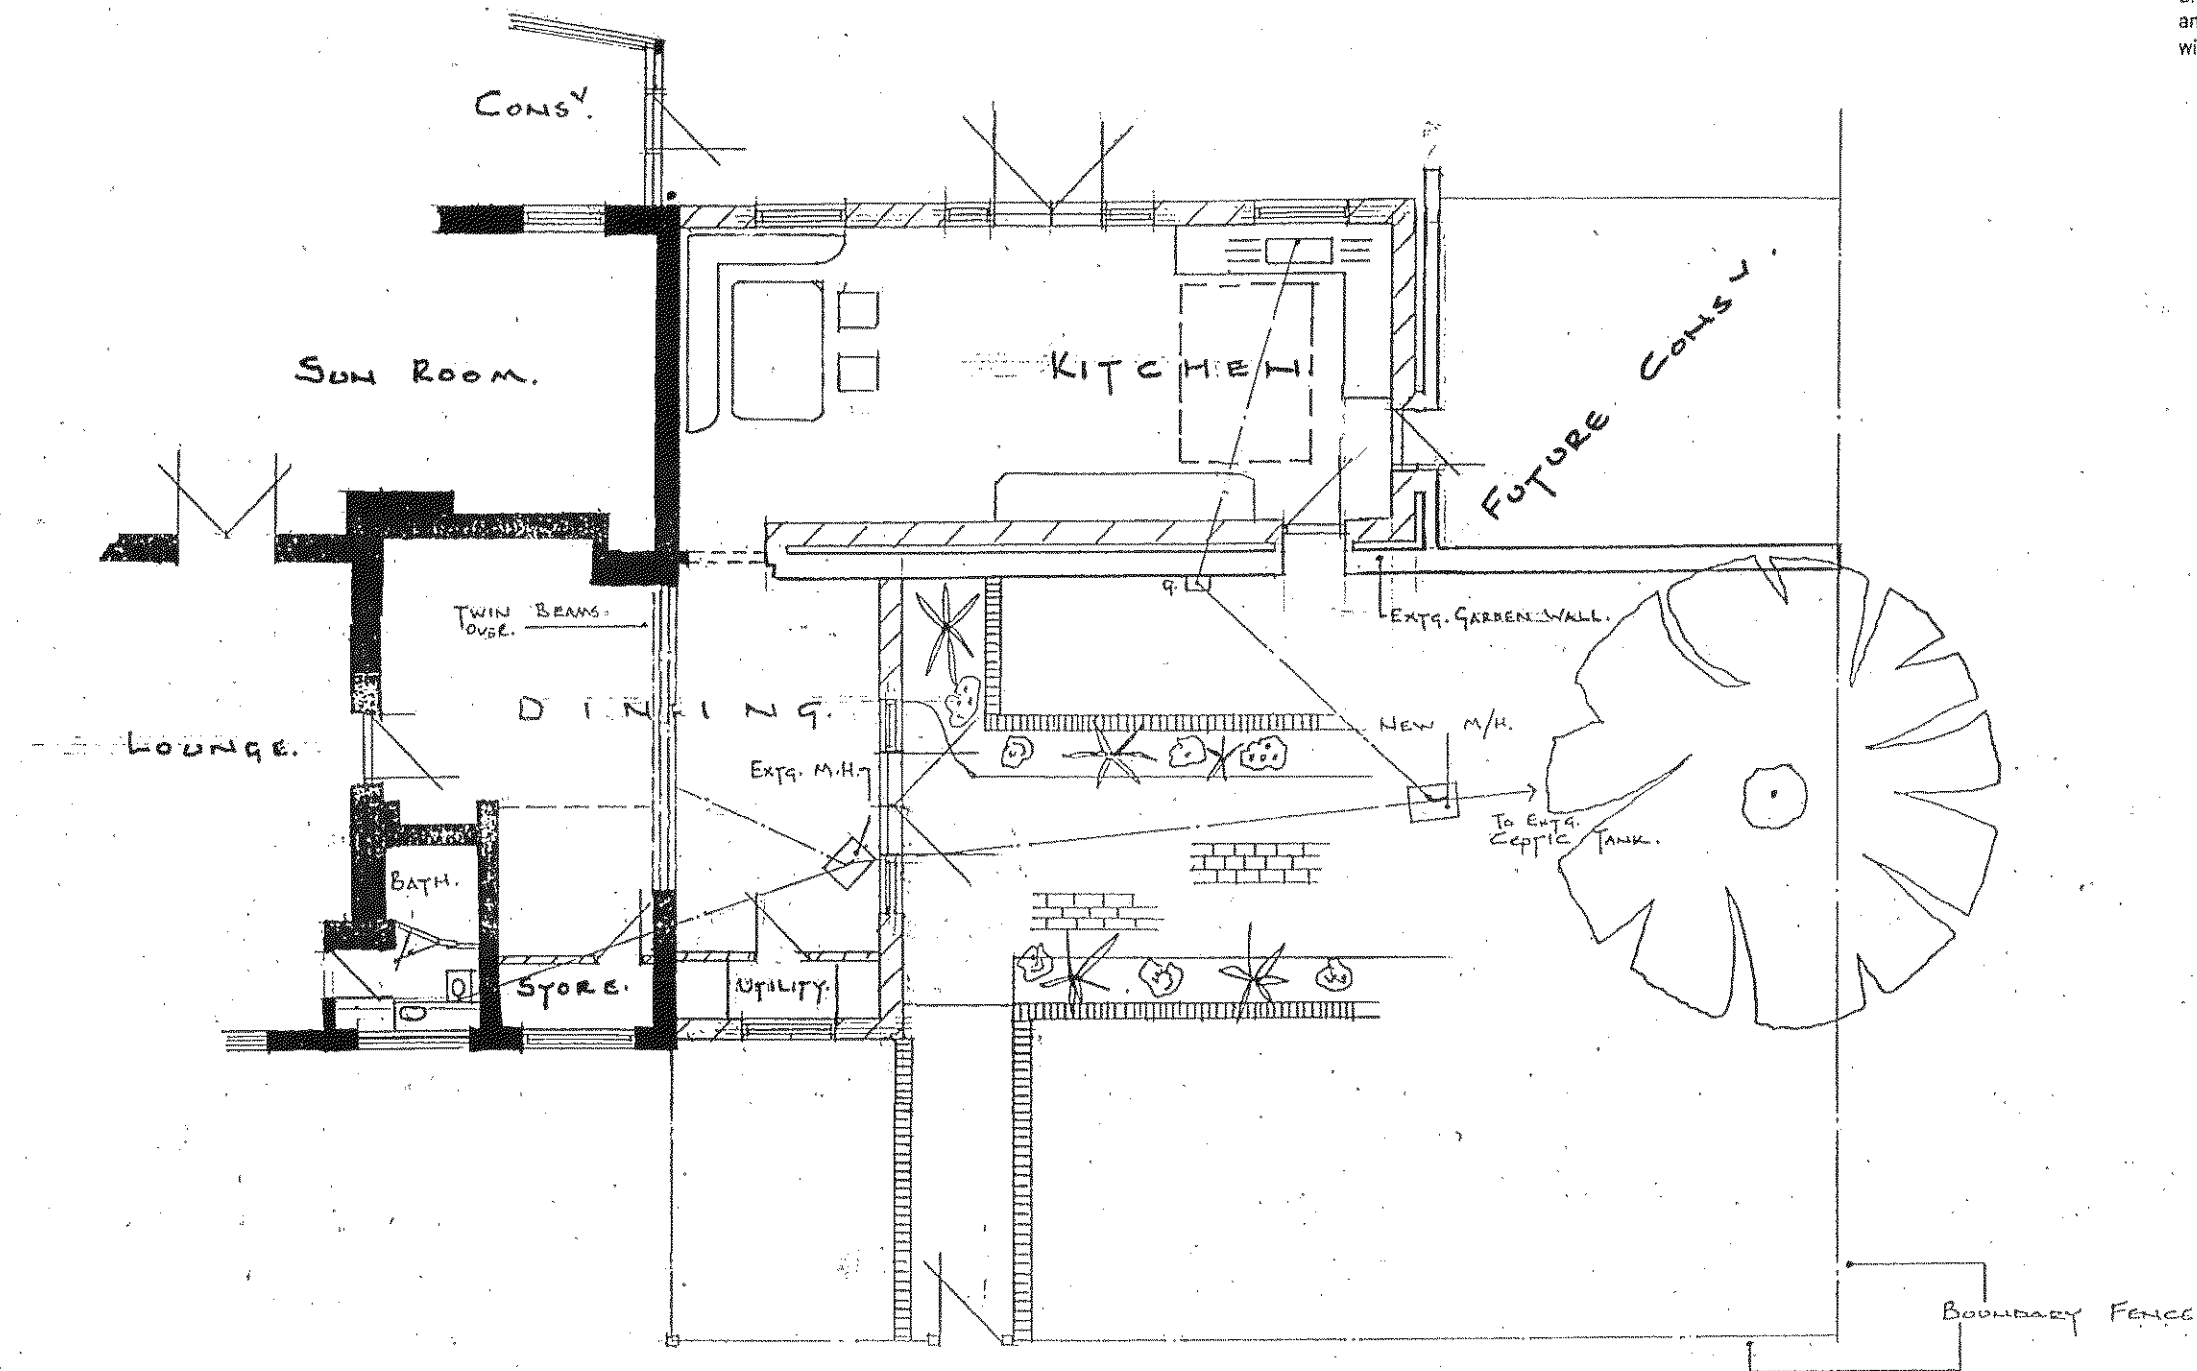

PART GROUND FLOOR PLAN

- NOTES:
1. Do not scale this drawing. Use figured dimensions only, except for Planning purposes.
  2. All dimensions must be checked on site by the contractor prior to commencement of work.
  3. All construction details are indicative and are to be checked and confirmed on site and any divergences are to be agreed with the Contract Administrator.

PROPOSED KITCHEN, DINING EXTENSION. AT: 'THE COTTAGE'  
DENMANS, FONTWELL.

K.E. HILTON C. Eng M.I Struct.E, F.F.B.  
Chartered Structural Engineer  
2 ALBERT CHAMBERS Tel: 01243 865500  
SUDLEY ROAD Fax: 01243 860489  
BOGNOR REGIS Mobile: 07968 333140  
WEST SUSSEX  
PO21 1EQ E-Mail: k\_e\_hilton@yahoo.co.uk

|                       |          |  |
|-----------------------|----------|--|
| PLAN [As Proposed]    |          |  |
| Scale 1:100           | Drawn By |  |
| Date JULY 09          | Checked  |  |
| Drawing Number 4136/4 |          |  |