



- NOTES:
1. Do not scale this drawing. Use figured dimensions only, except for Planning purposes.
 2. All dimensions must be checked on site by the contractor prior to commencement of work.
 3. All construction details are indicative and are to be checked and confirmed on site and any divergence's are to be agreed with the Contract Administrator.

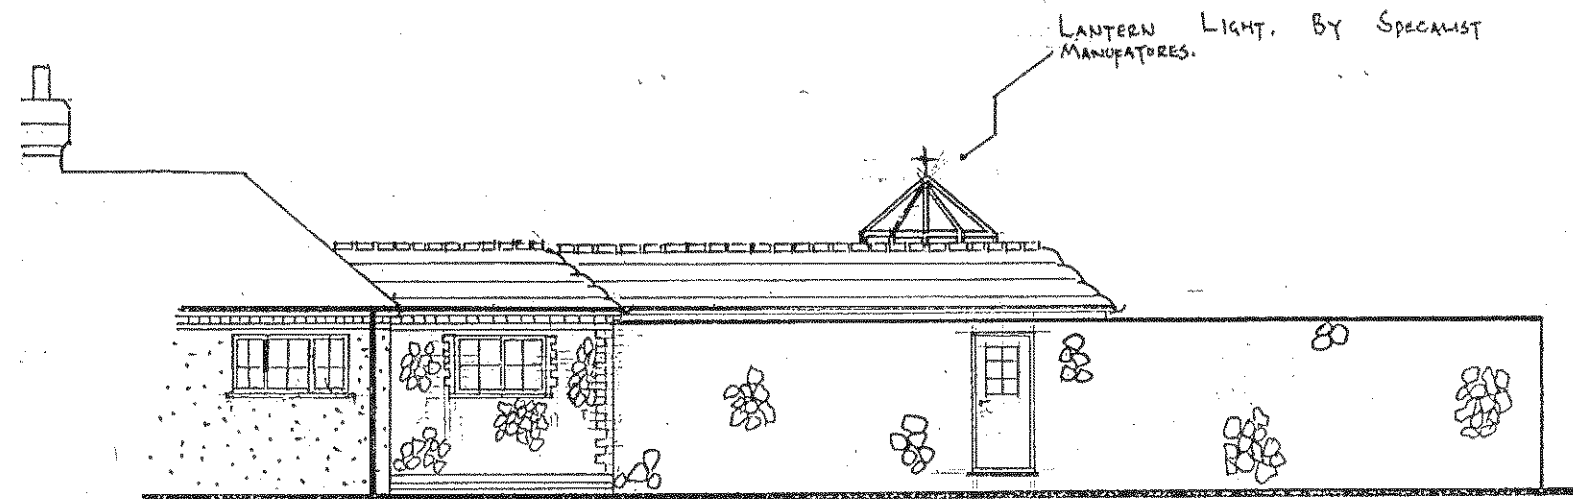


NORTH ELEVATION

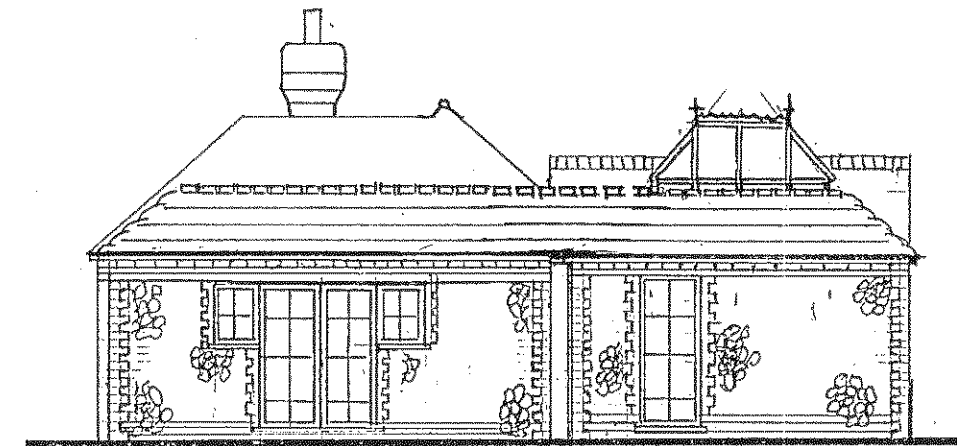

WEST ELEVATION.

MATERIALS:
 All Materials To Match Exis.
 Double Glazed Timber Frame Windows.
 Brickwork / Flint Work.

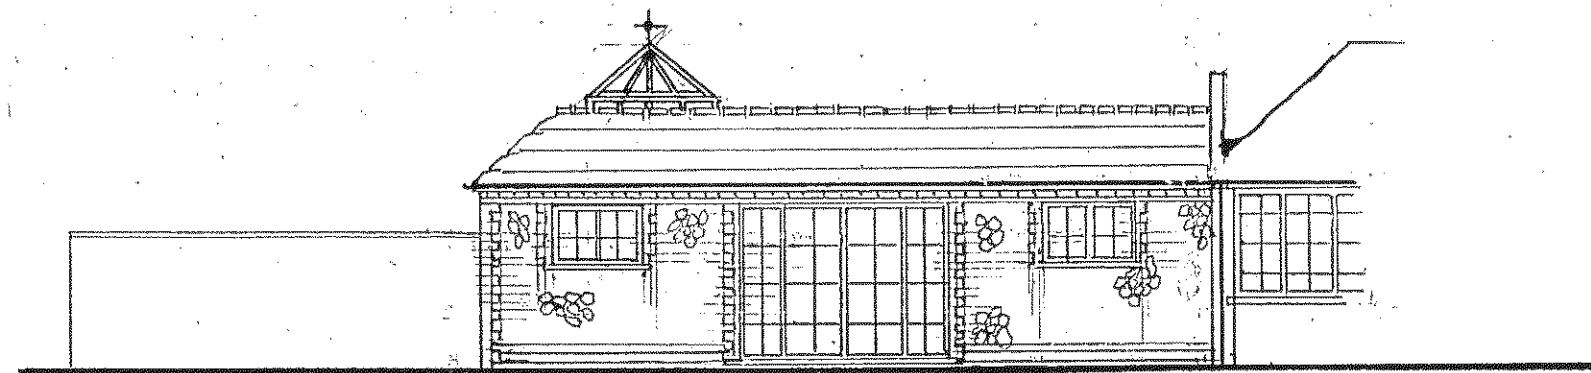

SOUTH ELEVATION.

PROPOSED KITCHEN, DINING EXTENSION. AT: 'THE COTTAGE'
 DENMANS FONTWELL.

K.E. HILTON C. Eng M.I Struct.E, F.F.B.
 Chartered Structural Engineer
 2 ALBERT CHAMBERS Tel: 01243 865500
 SUDLEY ROAD Fax: 01243 860489
 BOGNOR REGIS Mobile: 07968 333140
 WEST SUSSEX
 PO21 1EQ E-Mail: k_e_hilton@yahoo.co.uk

ELEVATIONS [As Prop'd]		NORTH
Scale	1:100	
Date	JULY 09	
Drawing Number	4136/5	