


- NOTES:
1. Do not scale this drawing. Use figured dimensions only, except for Planning purposes.
 2. All dimensions must be checked on site by the contractor prior to commencement of work.
 3. All construction details are indicative and are to be checked and confirmed on site and any divergence's are to be agreed with the Contract Administrator.

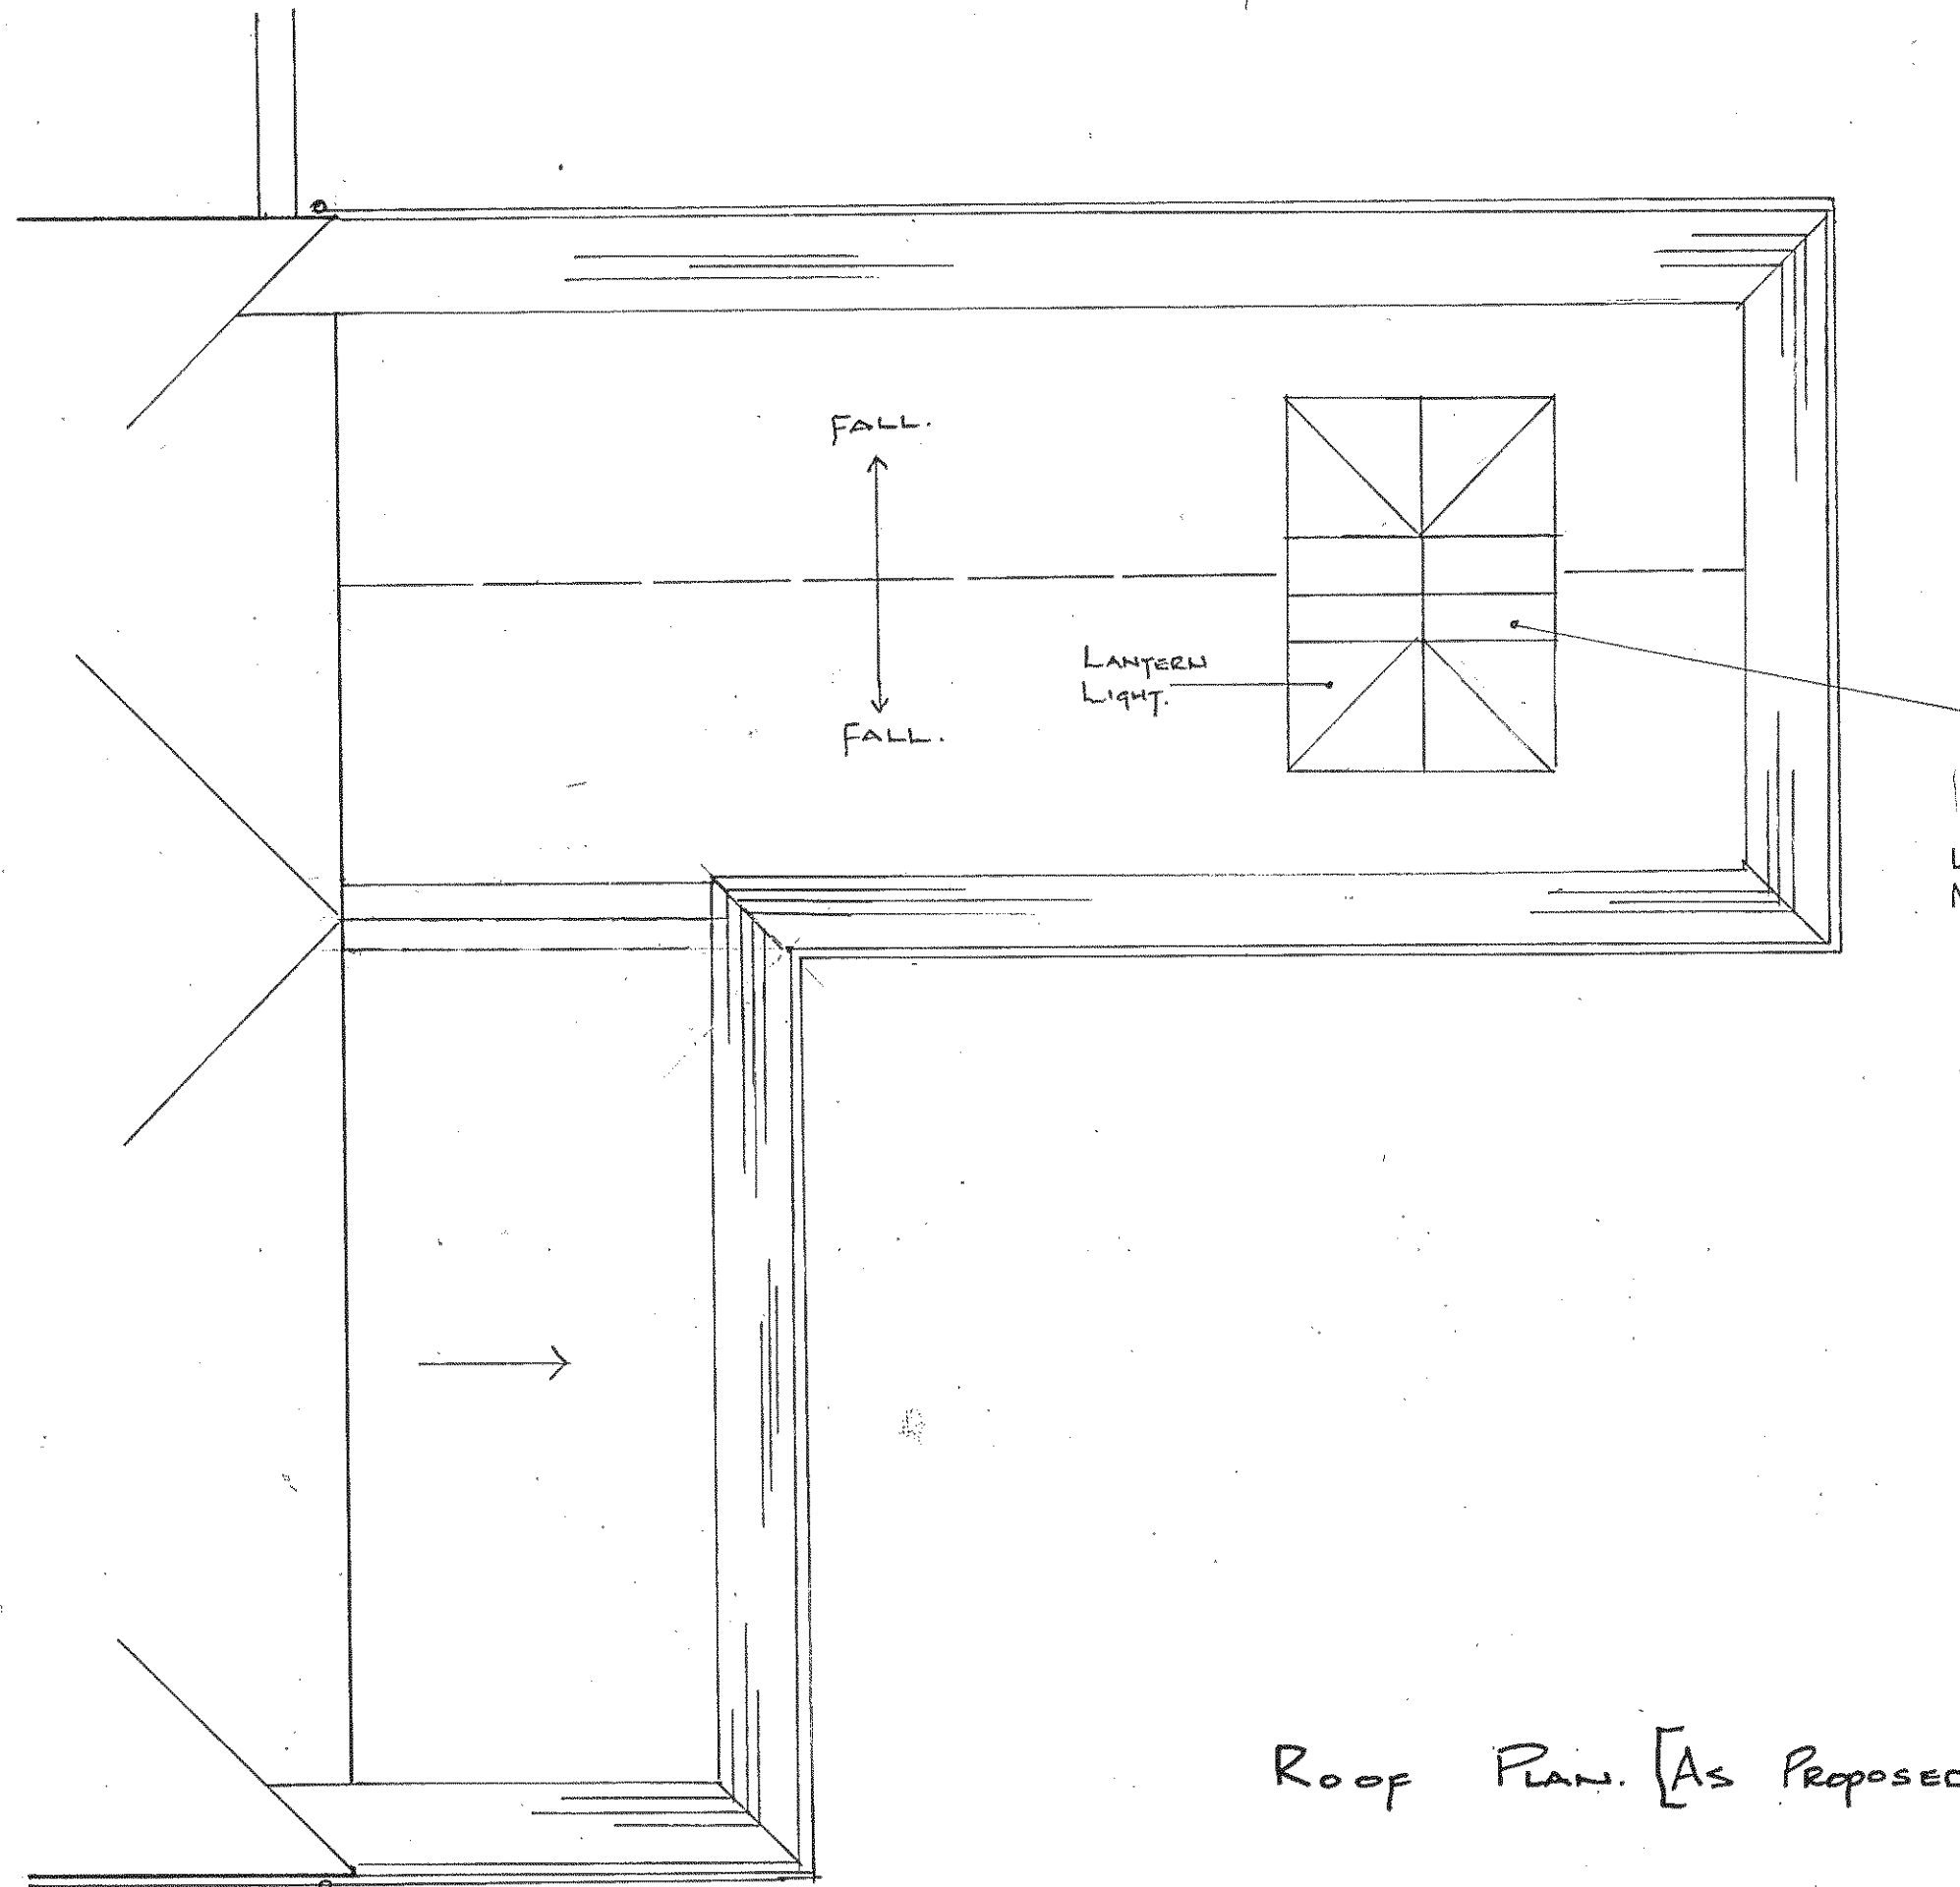

LANTERN LIGHT BY SPECIALIST MANUFACTURES
MANUFACTURES. • REQUEST CONDITIONAL APPROVAL.

Roof Plan. [As Proposed.]

PROPOSED KITCHEN, DINING EXTENSION. AT: 'THE COTTAGE'
DENMANS, FONTWELL.

REV.A. JAN.10. DRWG'S AMENDED TO BUILDING
REG'S REQUIREMENTS.

K.E. HILTON C. Eng M.I Struct.E, F.F.B.
Chartered Structural Engineer
2 ALBERT CHAMBERS Tel: 01243 865500
SUDLEY ROAD Fax: 01243 860489
BOGNOR REGIS Mobile: 07968 333140
WEST SUSSEX
PO21 1EQ E-Mail: k_e_hilton@yahoo.co.uk

Roof Plan.		
Scale	1:50.	
Date	JULY 09.	Drawn By
Drawing Number	4136/7 ^A	Checked