




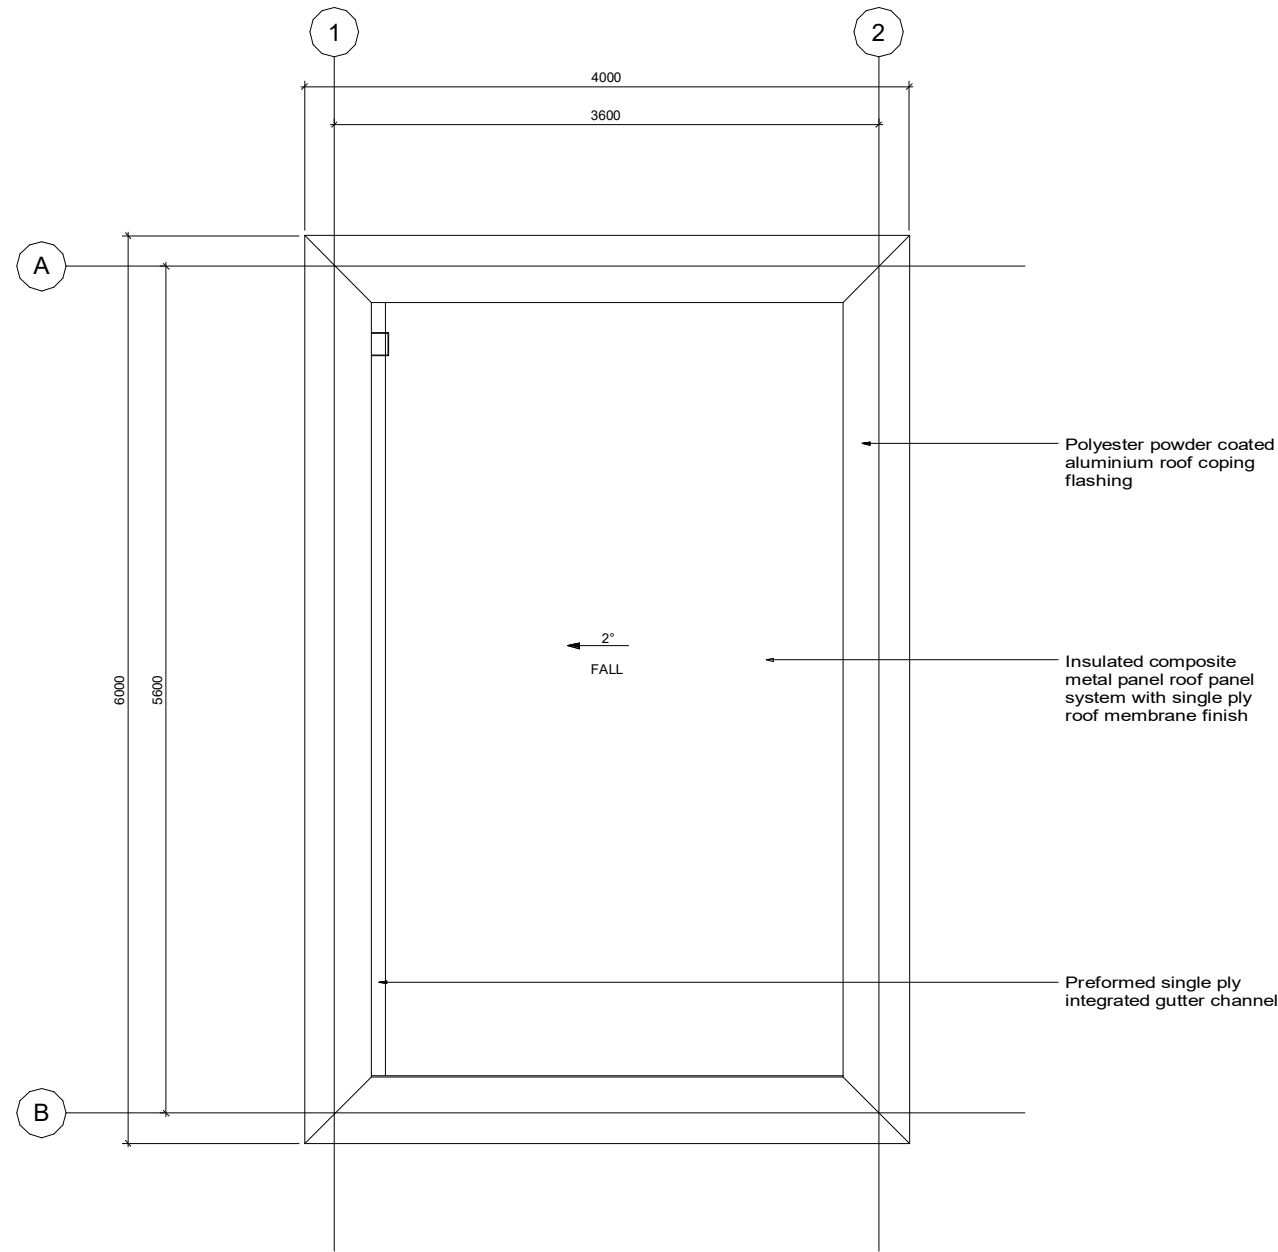


Roof Plan

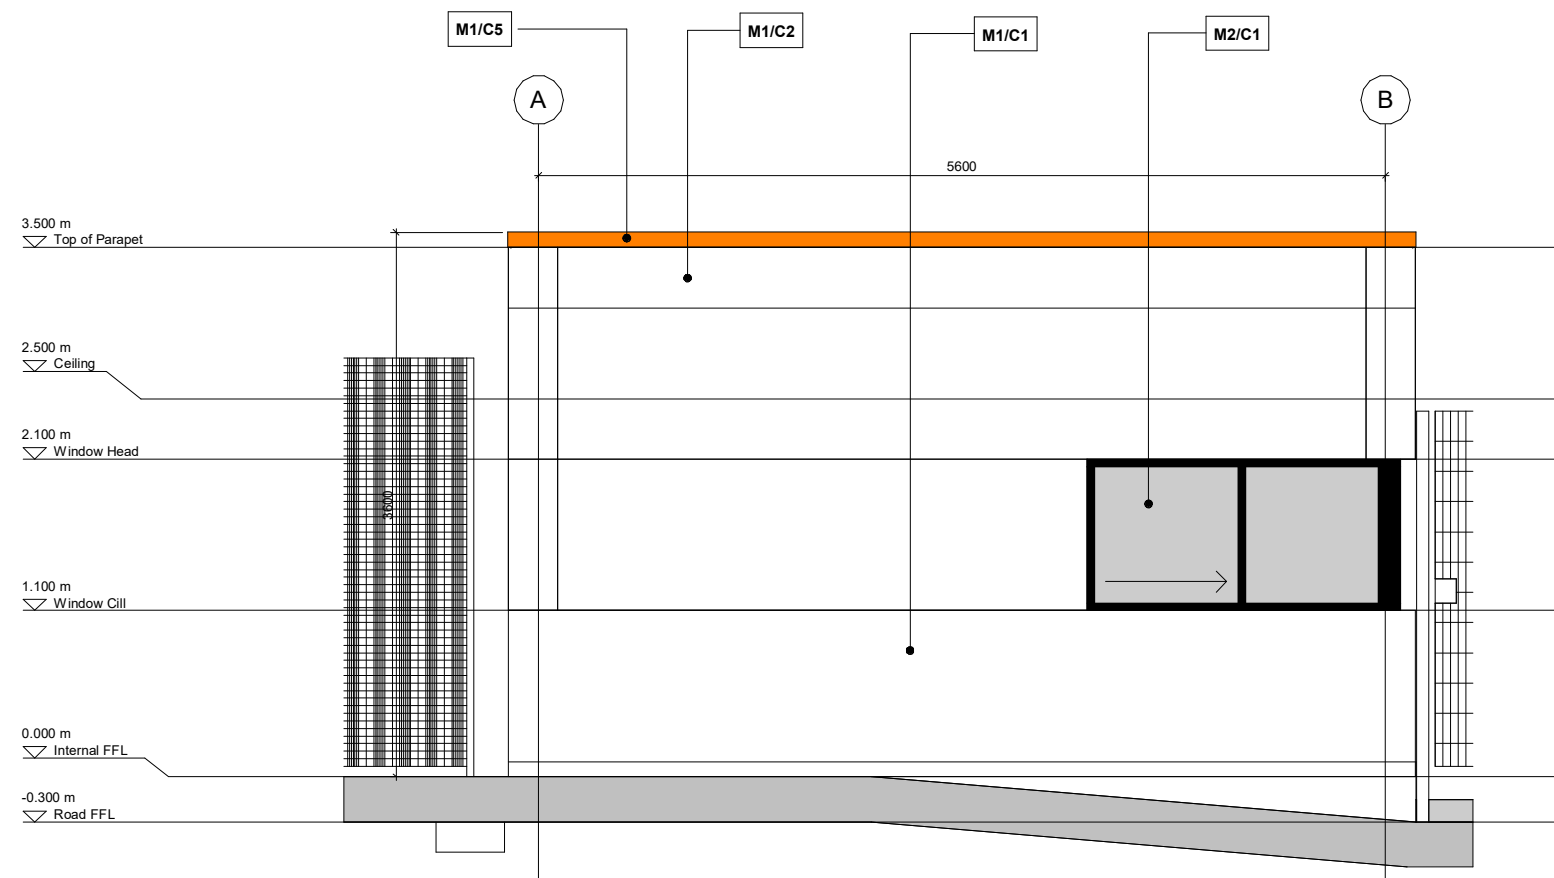


Elevation 1

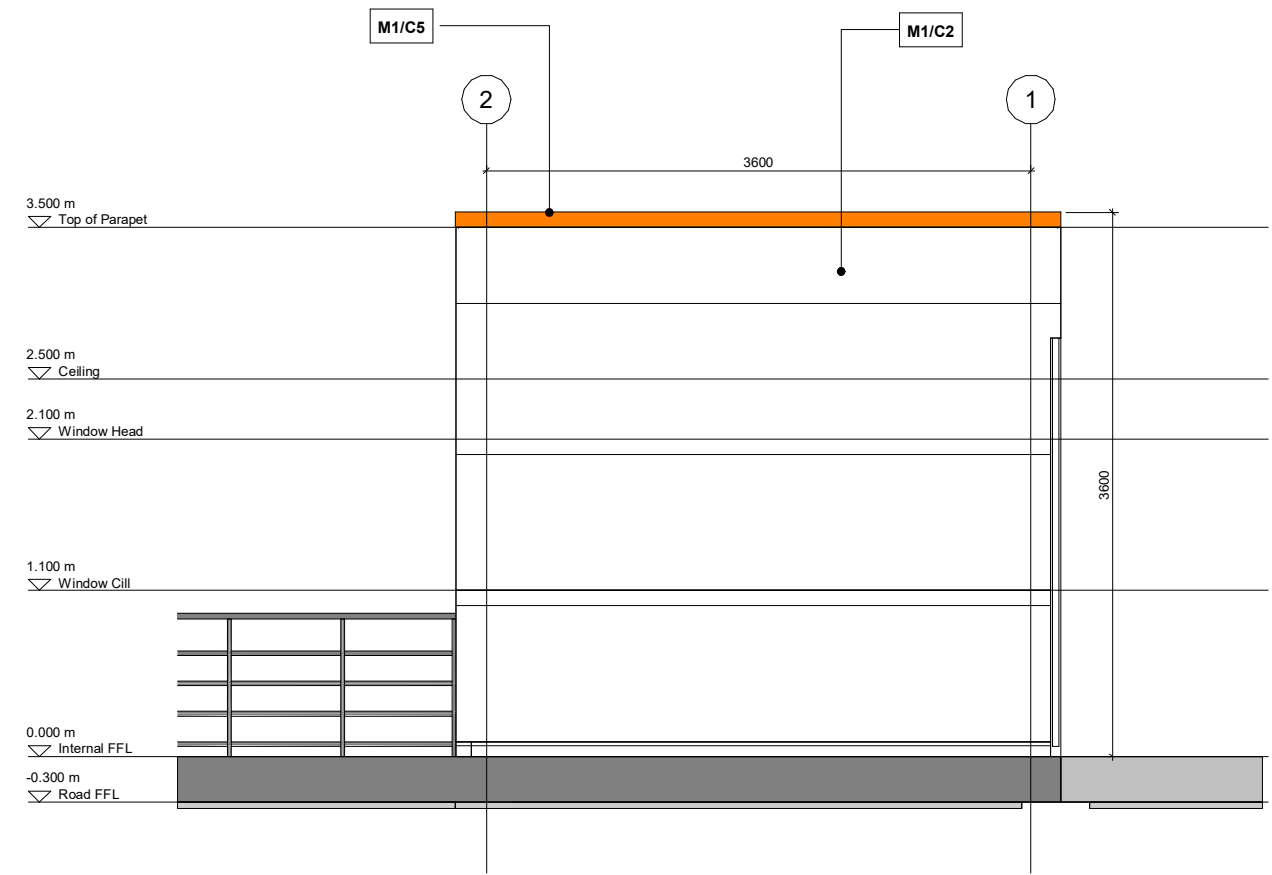


Elevation 2

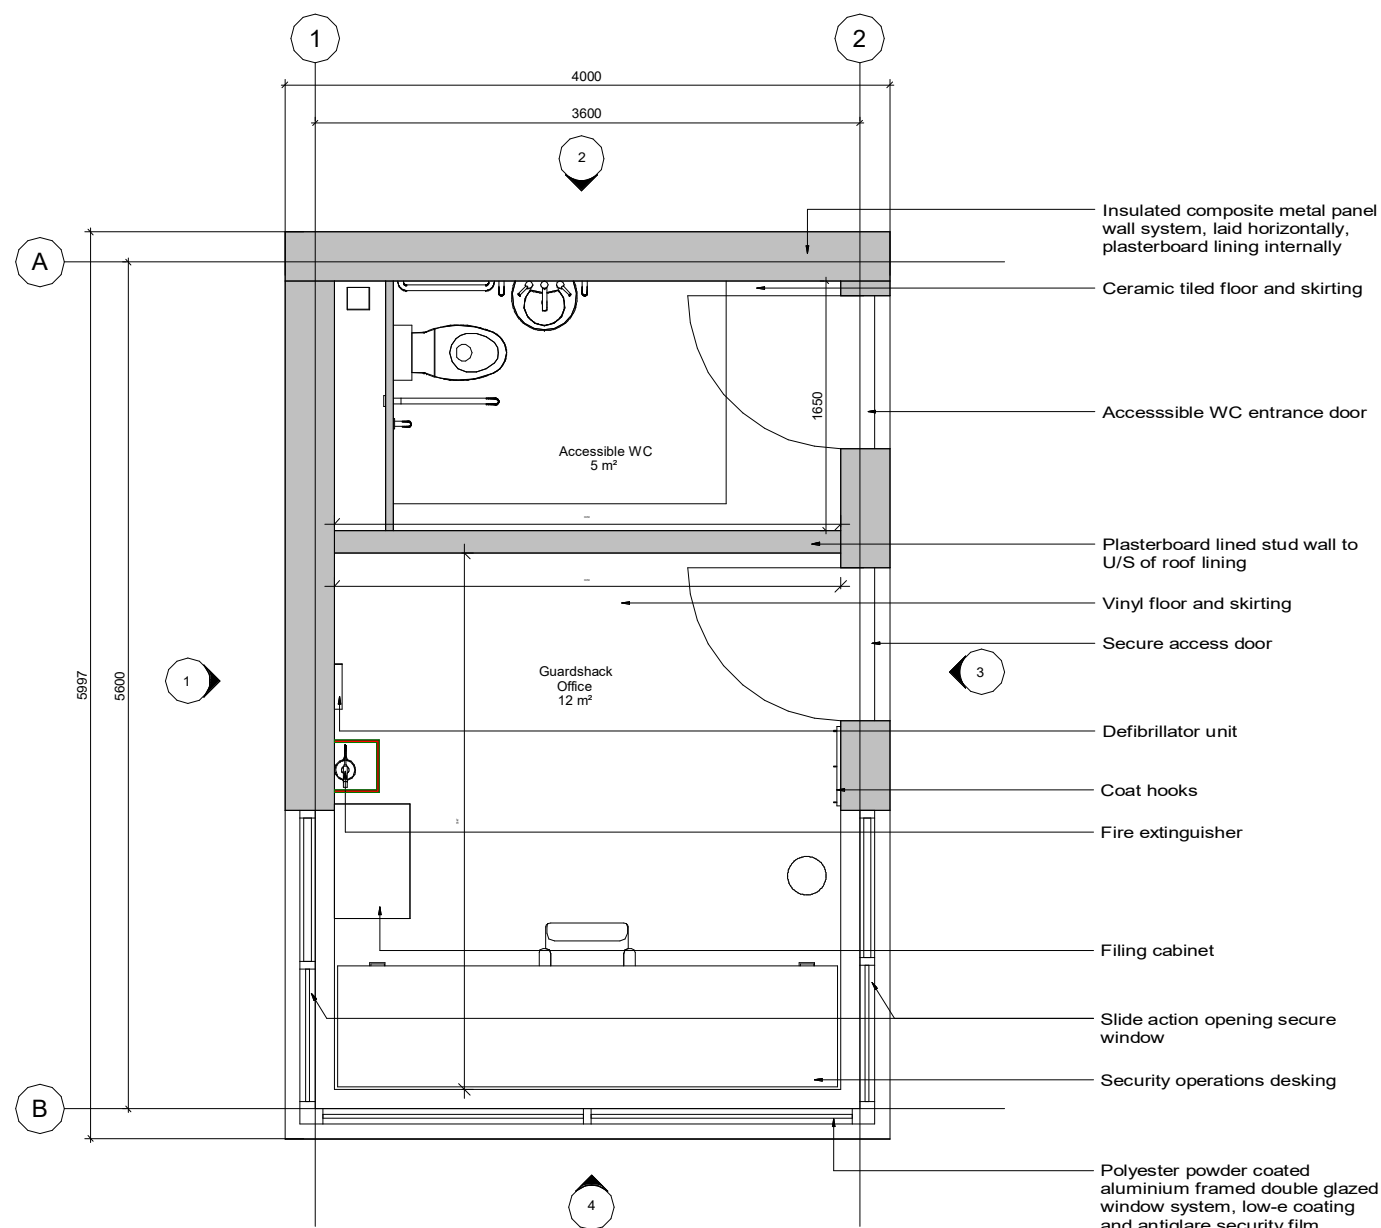

GA plan

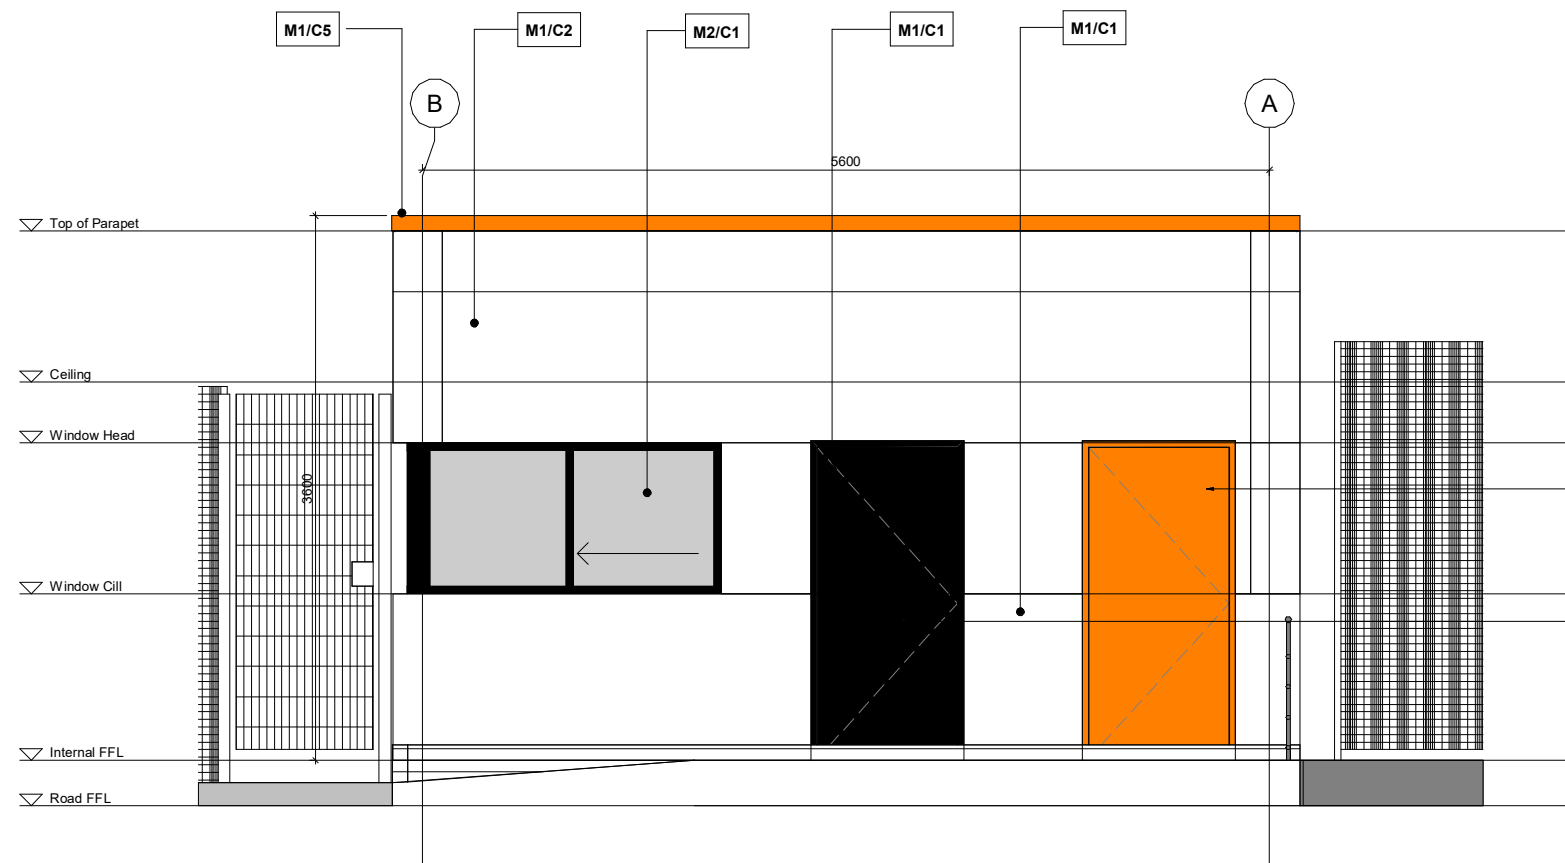

Elevation 3

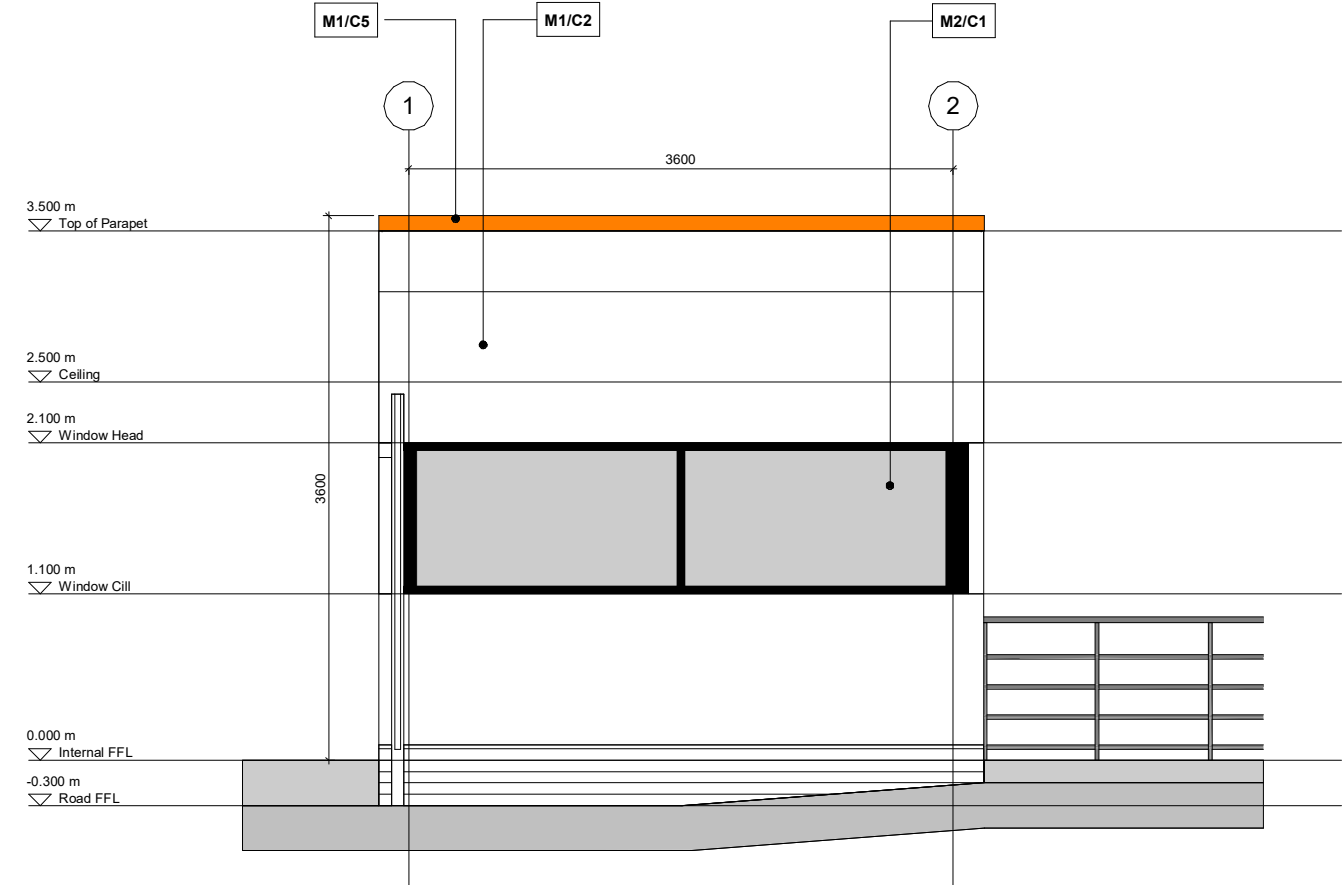

Elevation 4

PROPOSED BUILDING MATERIALS AND COLOURS

M1/C1	METAL FACED INSULATED COMPOSITE FLAT PANEL WALL CLADDING. RAL 7016 ANTHRACITE GREY
M1/C2	METAL FACED INSULATED COMPOSITE FLAT PANEL WALL CLADDING. RAL 180 40 05 / BS 18B25 MERLIN GREY
M1/C3	METAL FACED INSULATED COMPOSITE FLAT PANEL WALL CLADDING. RAL 7038 AGATE GREY
M1/C4	METAL FACED INSULATED COMPOSITE FLAT PANEL WALL CLADDING. RAL 9002 GREY WHITE
M1A/C4	METAL FACED INSULATED COMPOSITE TEXTURE VARIATION WALL CLADDING (MICRORIB). RAL 9002 GREY WHITE
M1/C5	METAL FACED INSULATED COMPOSITE FLAT PANEL WALL CLADDING. RAL 1033 DAHLIA

M2/C1	GLAZED CURTAIN WALLING SYSTEM SUCH AS KAWNEER 4517 RAL 7016 ANTHRACITE GREY
M3	FAIR FACED PRE CAST CONCRETE SANDWICH PANEL LOADING DOCK WALL
M4/C1	METAL PLANT SCREEN LOUVRED ENCLOSURE SYSTEM RAL 7016 ANTHRACITE GREY
M4/C2	METAL PLANT SCREEN LOUVRED ENCLOSURE SYSTEM RAL 180 40 05 / BS 18B25 MERLIN GREY
M5/C1	METAL BRISE SOLEIL SYSTEM RAL 7016 ANTHRACITE GREY

Scale for planning purposes only
ashton smith to be notified of discrepancies in figured dimensions
Contractors must check all dimensions from site
This drawing is copyright and is for use on this site only
This drawing is to be used solely for information as entitled
For other information refer to the latest revision of any cross referenced drawing



LOCATION PLAN:

NOTES:

REV	DATE	DESCRIPTION	DRAWN BY	CHECK BY
REVISIONS				

PROJECT TITLE Bognor Regis					
DRAWING TITLE Proposed Guard shack					
RIBA STAGE	STATUS	PLANNING	DRAWN BY	CHECKED BY	
SHEET	SCALE	DATE	SUITABILITY	REVISION	
A1	1 : 50	04/29/21	S2		
DRAWING NO. 21023 - ASA - V0 - XX - DR - A - PL25 - (S2)					

CLIENT	
LYSANDER	
ashtonsmith beyond design	
Ashton Smith, Belvedere House, 2 Victoria Avenue, Harrogate, North Yorkshire, HG1 1EL Tel: 01423 522882 Fax: 01423 565104 www.ashtonsmith.co.uk	