


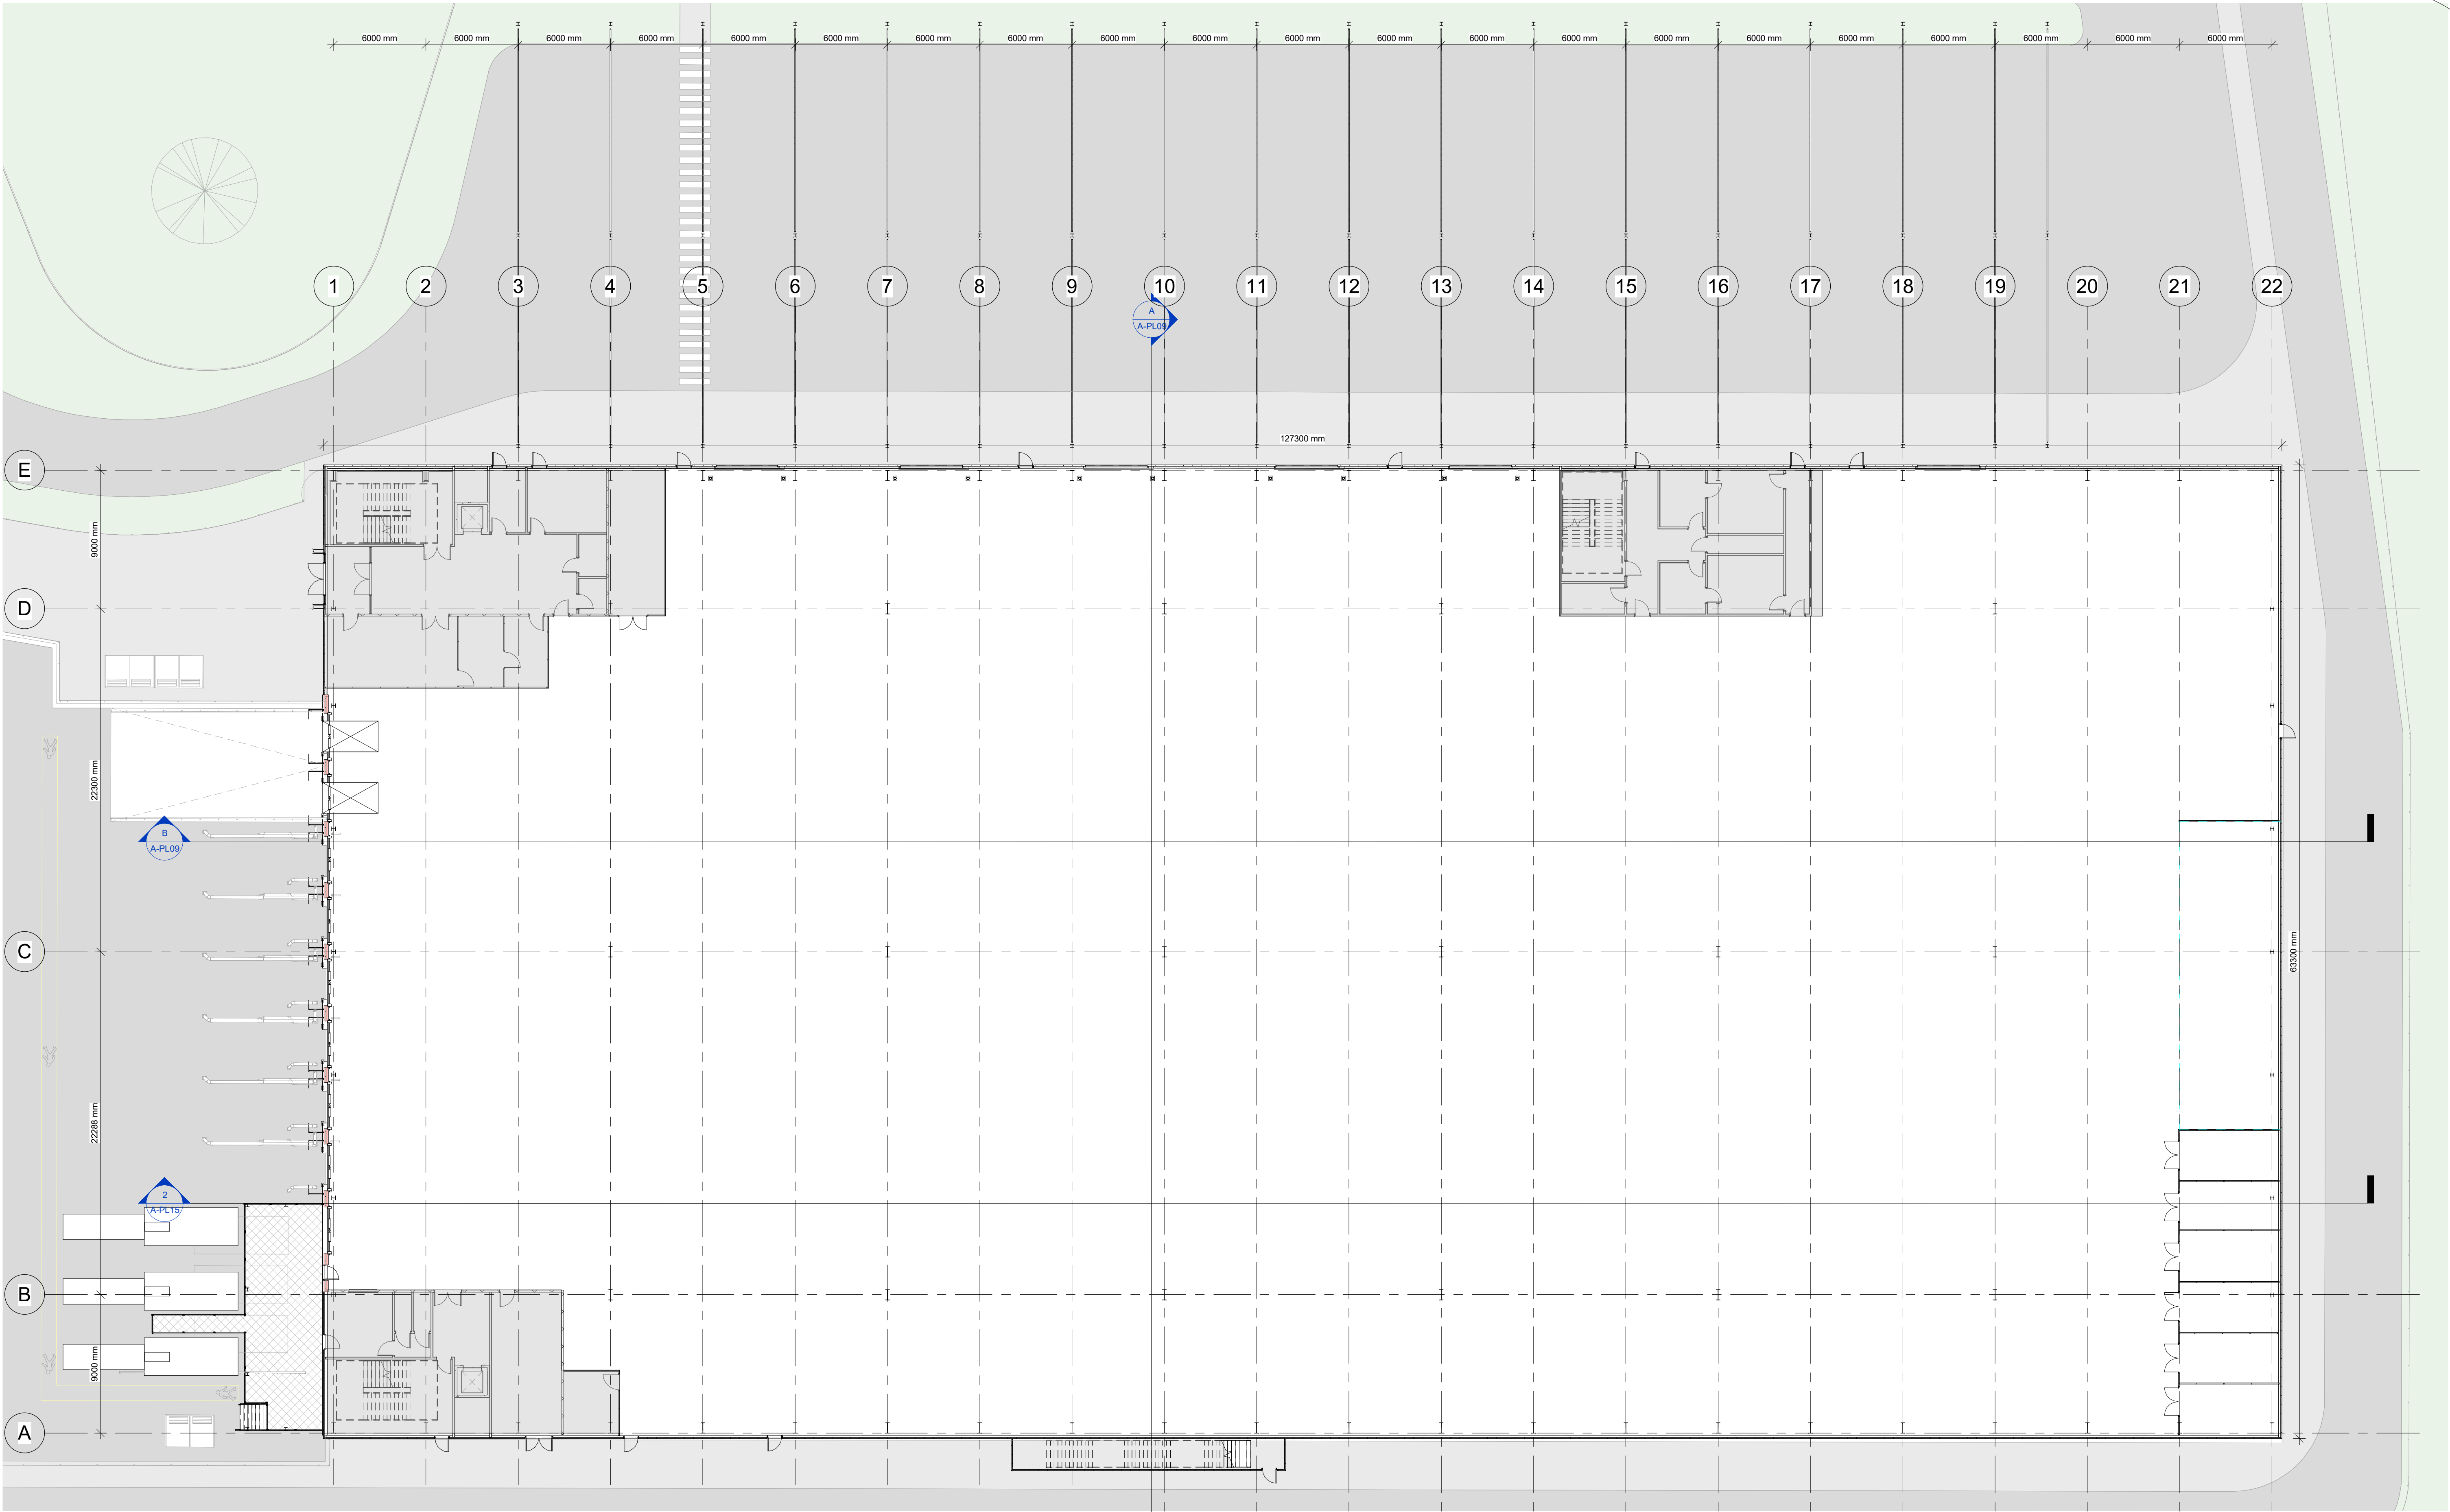


V1-P0 Ground Floor Plan
1 : 200



Scale for planning purposes only
ashton smith to be notified of discrepancies in figured dimensions
Contractors must check all dimensions from site
This drawing is copyright and is for use on this site only
This drawing is to be used solely for information as entitled
For other information refer to the latest revision of any cross referenced drawing



LOCATION PLAN:

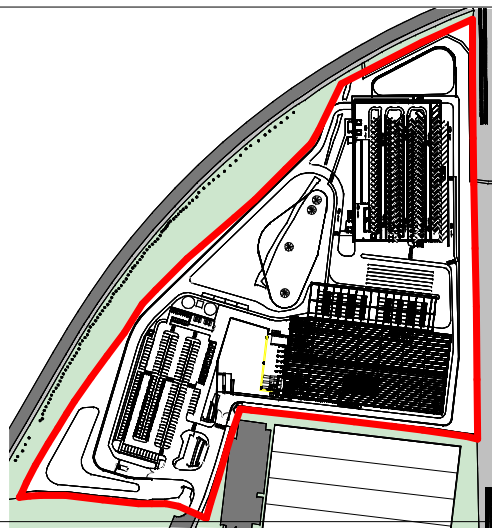

NOTES:

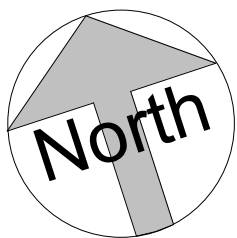 

P1	17/05/2021	Updated following Planning Consultants comments
P2	21/05/2021	Pond relocated to North of site
REV	DATE	DESCRIPTION
REVISIONS		

DE	GC
DRAWN BY	CHECK BY

PROJECT TITLE

Bognor Regis

DRAWING TITLE

Proposed Warehouse Ground Floor Plan

RIBA STAGE		STATUS		DRAWN BY	CHECKED BY
		PLANNING		DE	GC
SHEET	SCALE	DATE	SUITABILITY	REVISION	
A1	As indicated	30/04/2021	S2	P2	
DRAWING NO.					
21023 - ASA - V1 - P0 - DR - A - PL04 - (S2 - P2)					

CLIENT	
LYSANDER	
ashton smith beyond design	
Ashton Smith, Belvedere House, 2 Victoria Avenue, Harrogate, North Yorkshire, HG1 1EL Tel: 01423 522882 Fax: 01423 565104 www.ashtonsmith.co.uk	

JOB NO.
20123