


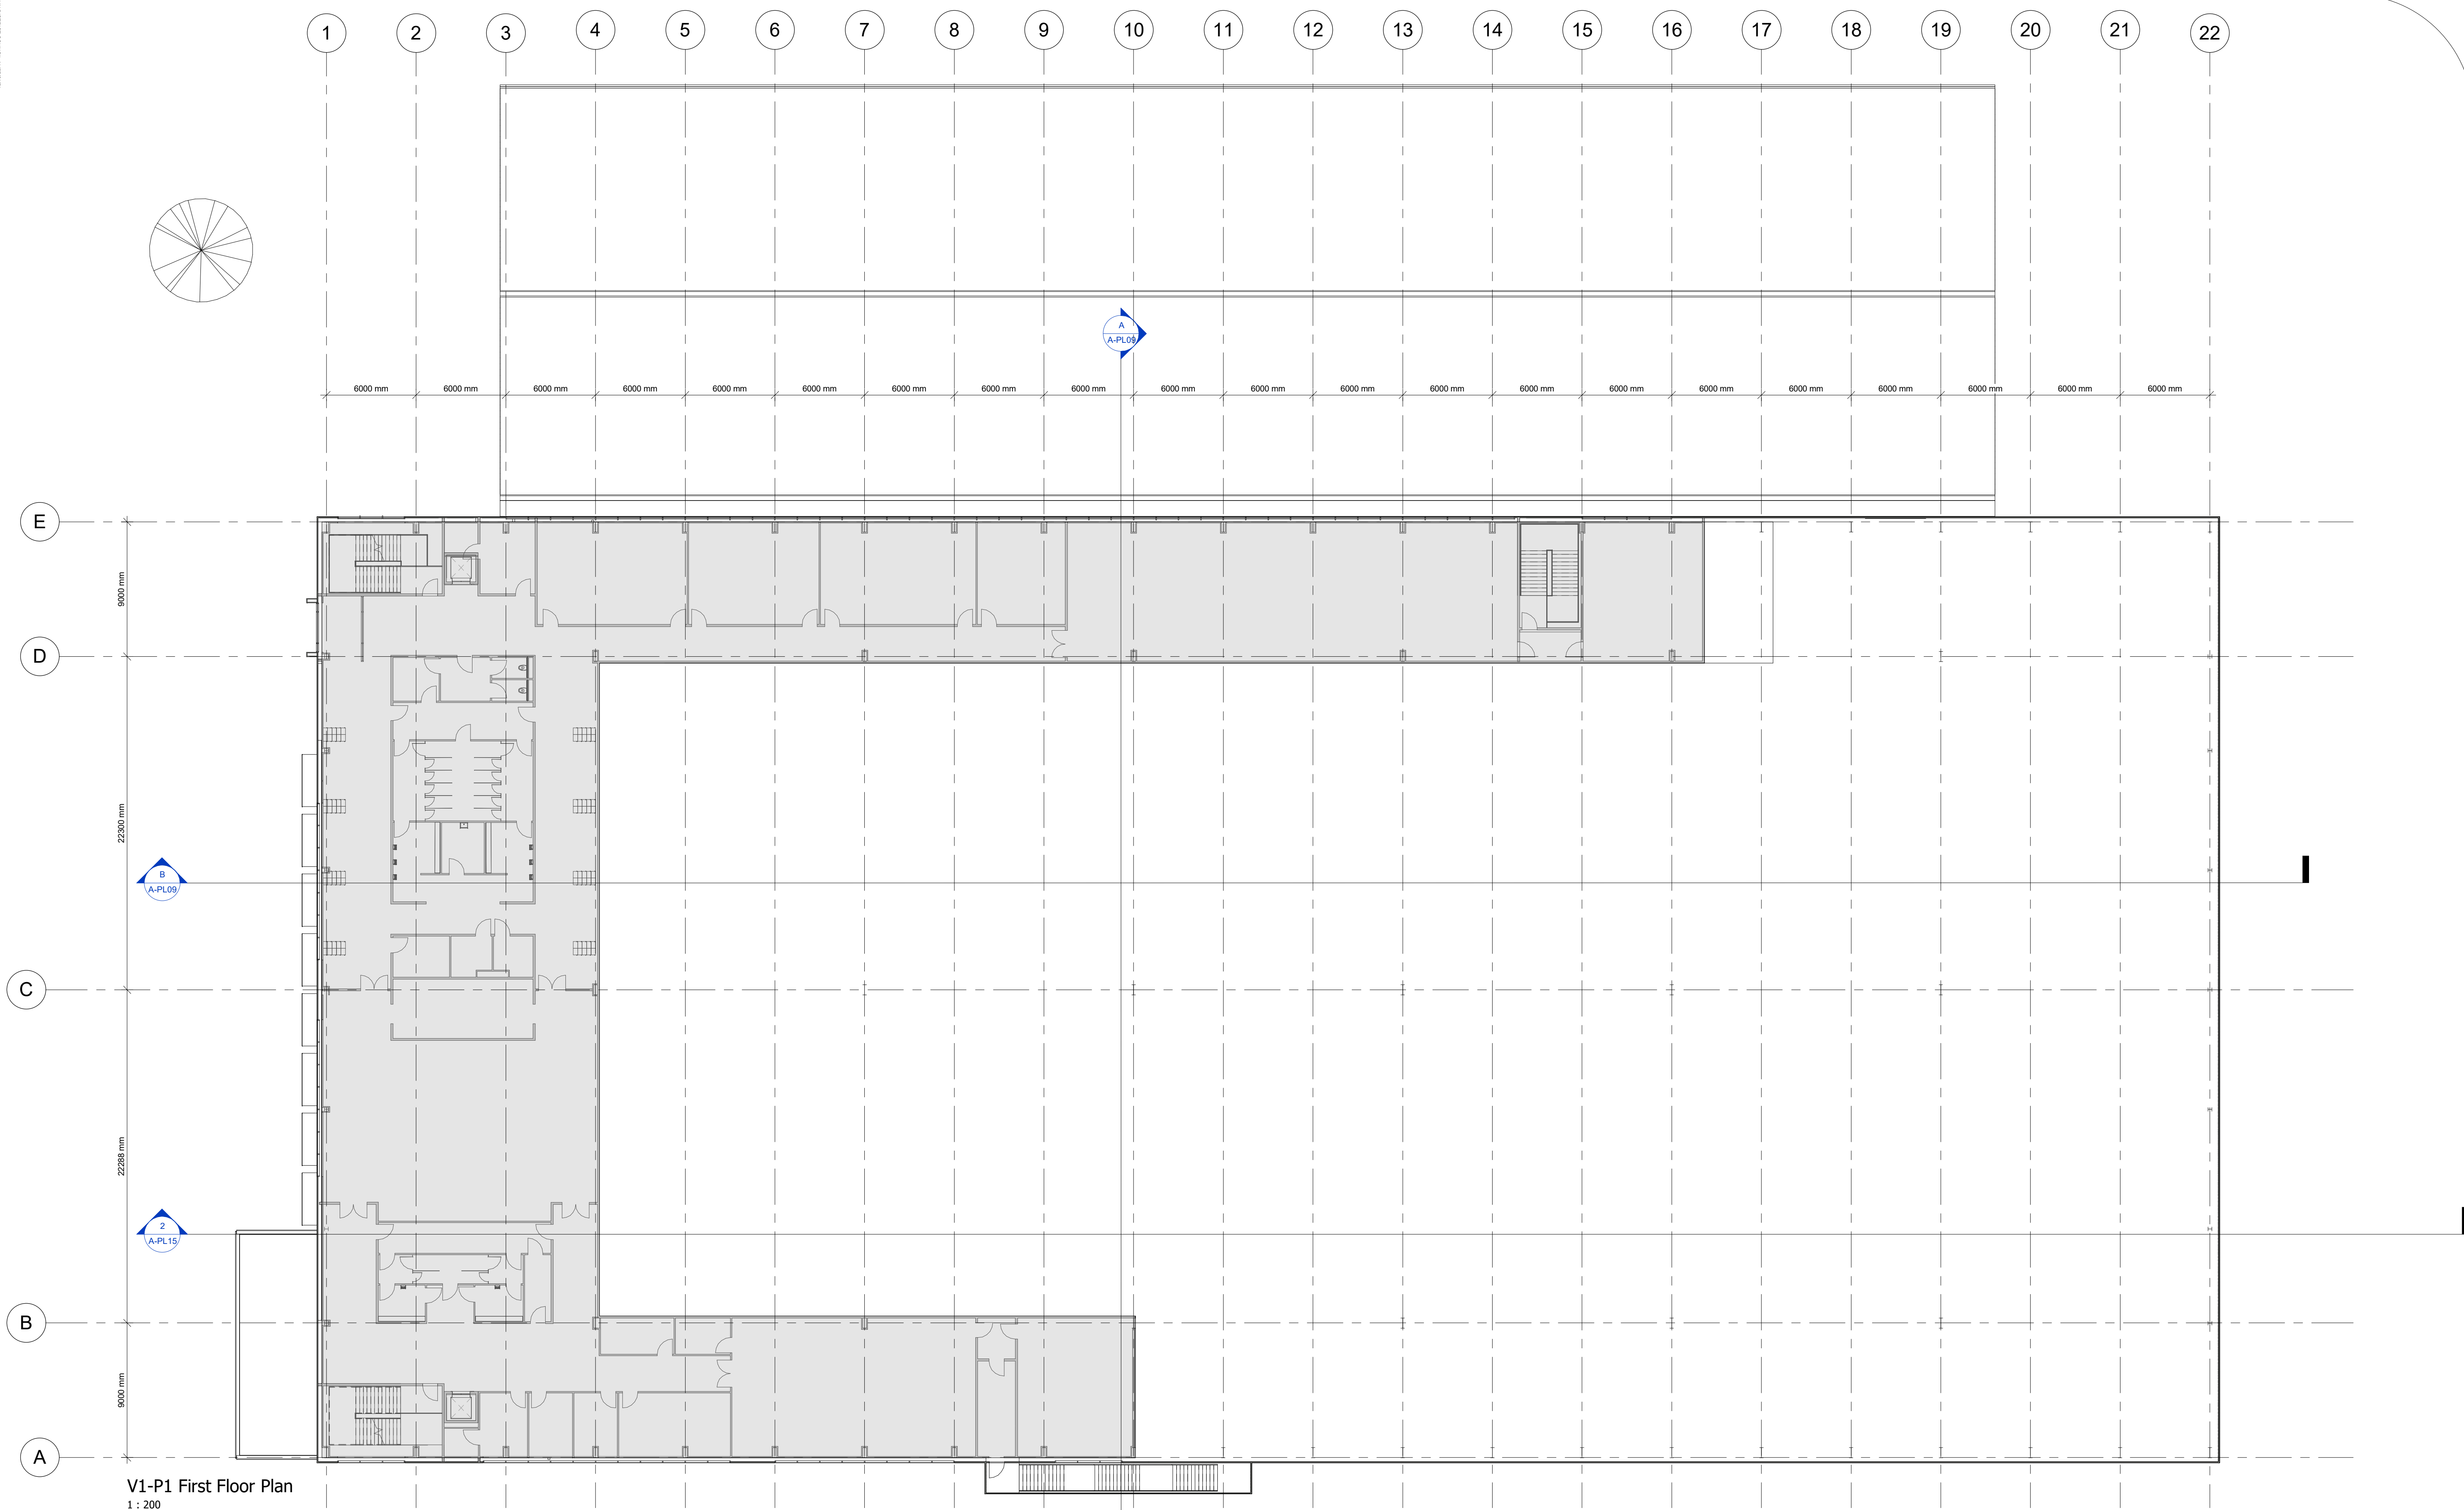


V1-P1 First Floor Plan
1 : 200

Scale for planning purposes only
ashton smith to be notified of discrepancies in figured dimensions
Contractors must check all dimensions from site
This drawing is copyright and is for use on this site only
This drawing is to be used solely for information as entitled
For other information refer to the latest revision of any cross referenced drawing




LOCATION PLAN:

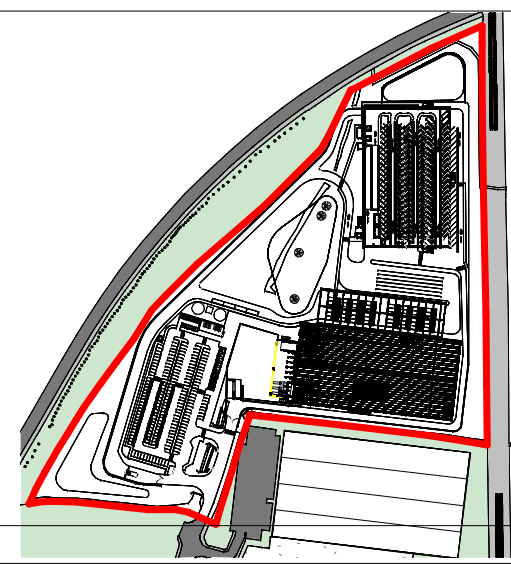

NOTES:

0m 4m 8m 12m 16m 20m
VISUAL SCALE 1:200

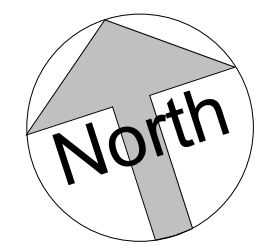

P1	17/05/2021	Updated following Planning Consultants comments
P2	21/05/2021	Pond relocated to North of site
REV	DATE	DESCRIPTION
REVISIONS		

DE	GC
DE	GC
DRAWN BY	CHECK BY

PROJECT TITLE Bognor Regis			
DRAWING TITLE Proposed Warehouse First Floor Plan			
RIBA STAGE	STATUS	DRAWN BY	CHECKED BY
	PLANNING	DE	GC
SHEET	SCALE	DATE	SUITABILITY
A1	As indicated	30/04/2021	S2
DRAWING NO. 21023 - ASA - V1 - P1 - DR - A - PL05 - (S2 - P2)			

CLIENT



Ashton Smith, Belvedere House, 2 Victoria Avenue, Harrogate, North Yorkshire, HG1 1EL
Tel: 01423 522882 Fax: 01423 565104
www.ashtonsmith.co.uk

JOB NO.
20123