



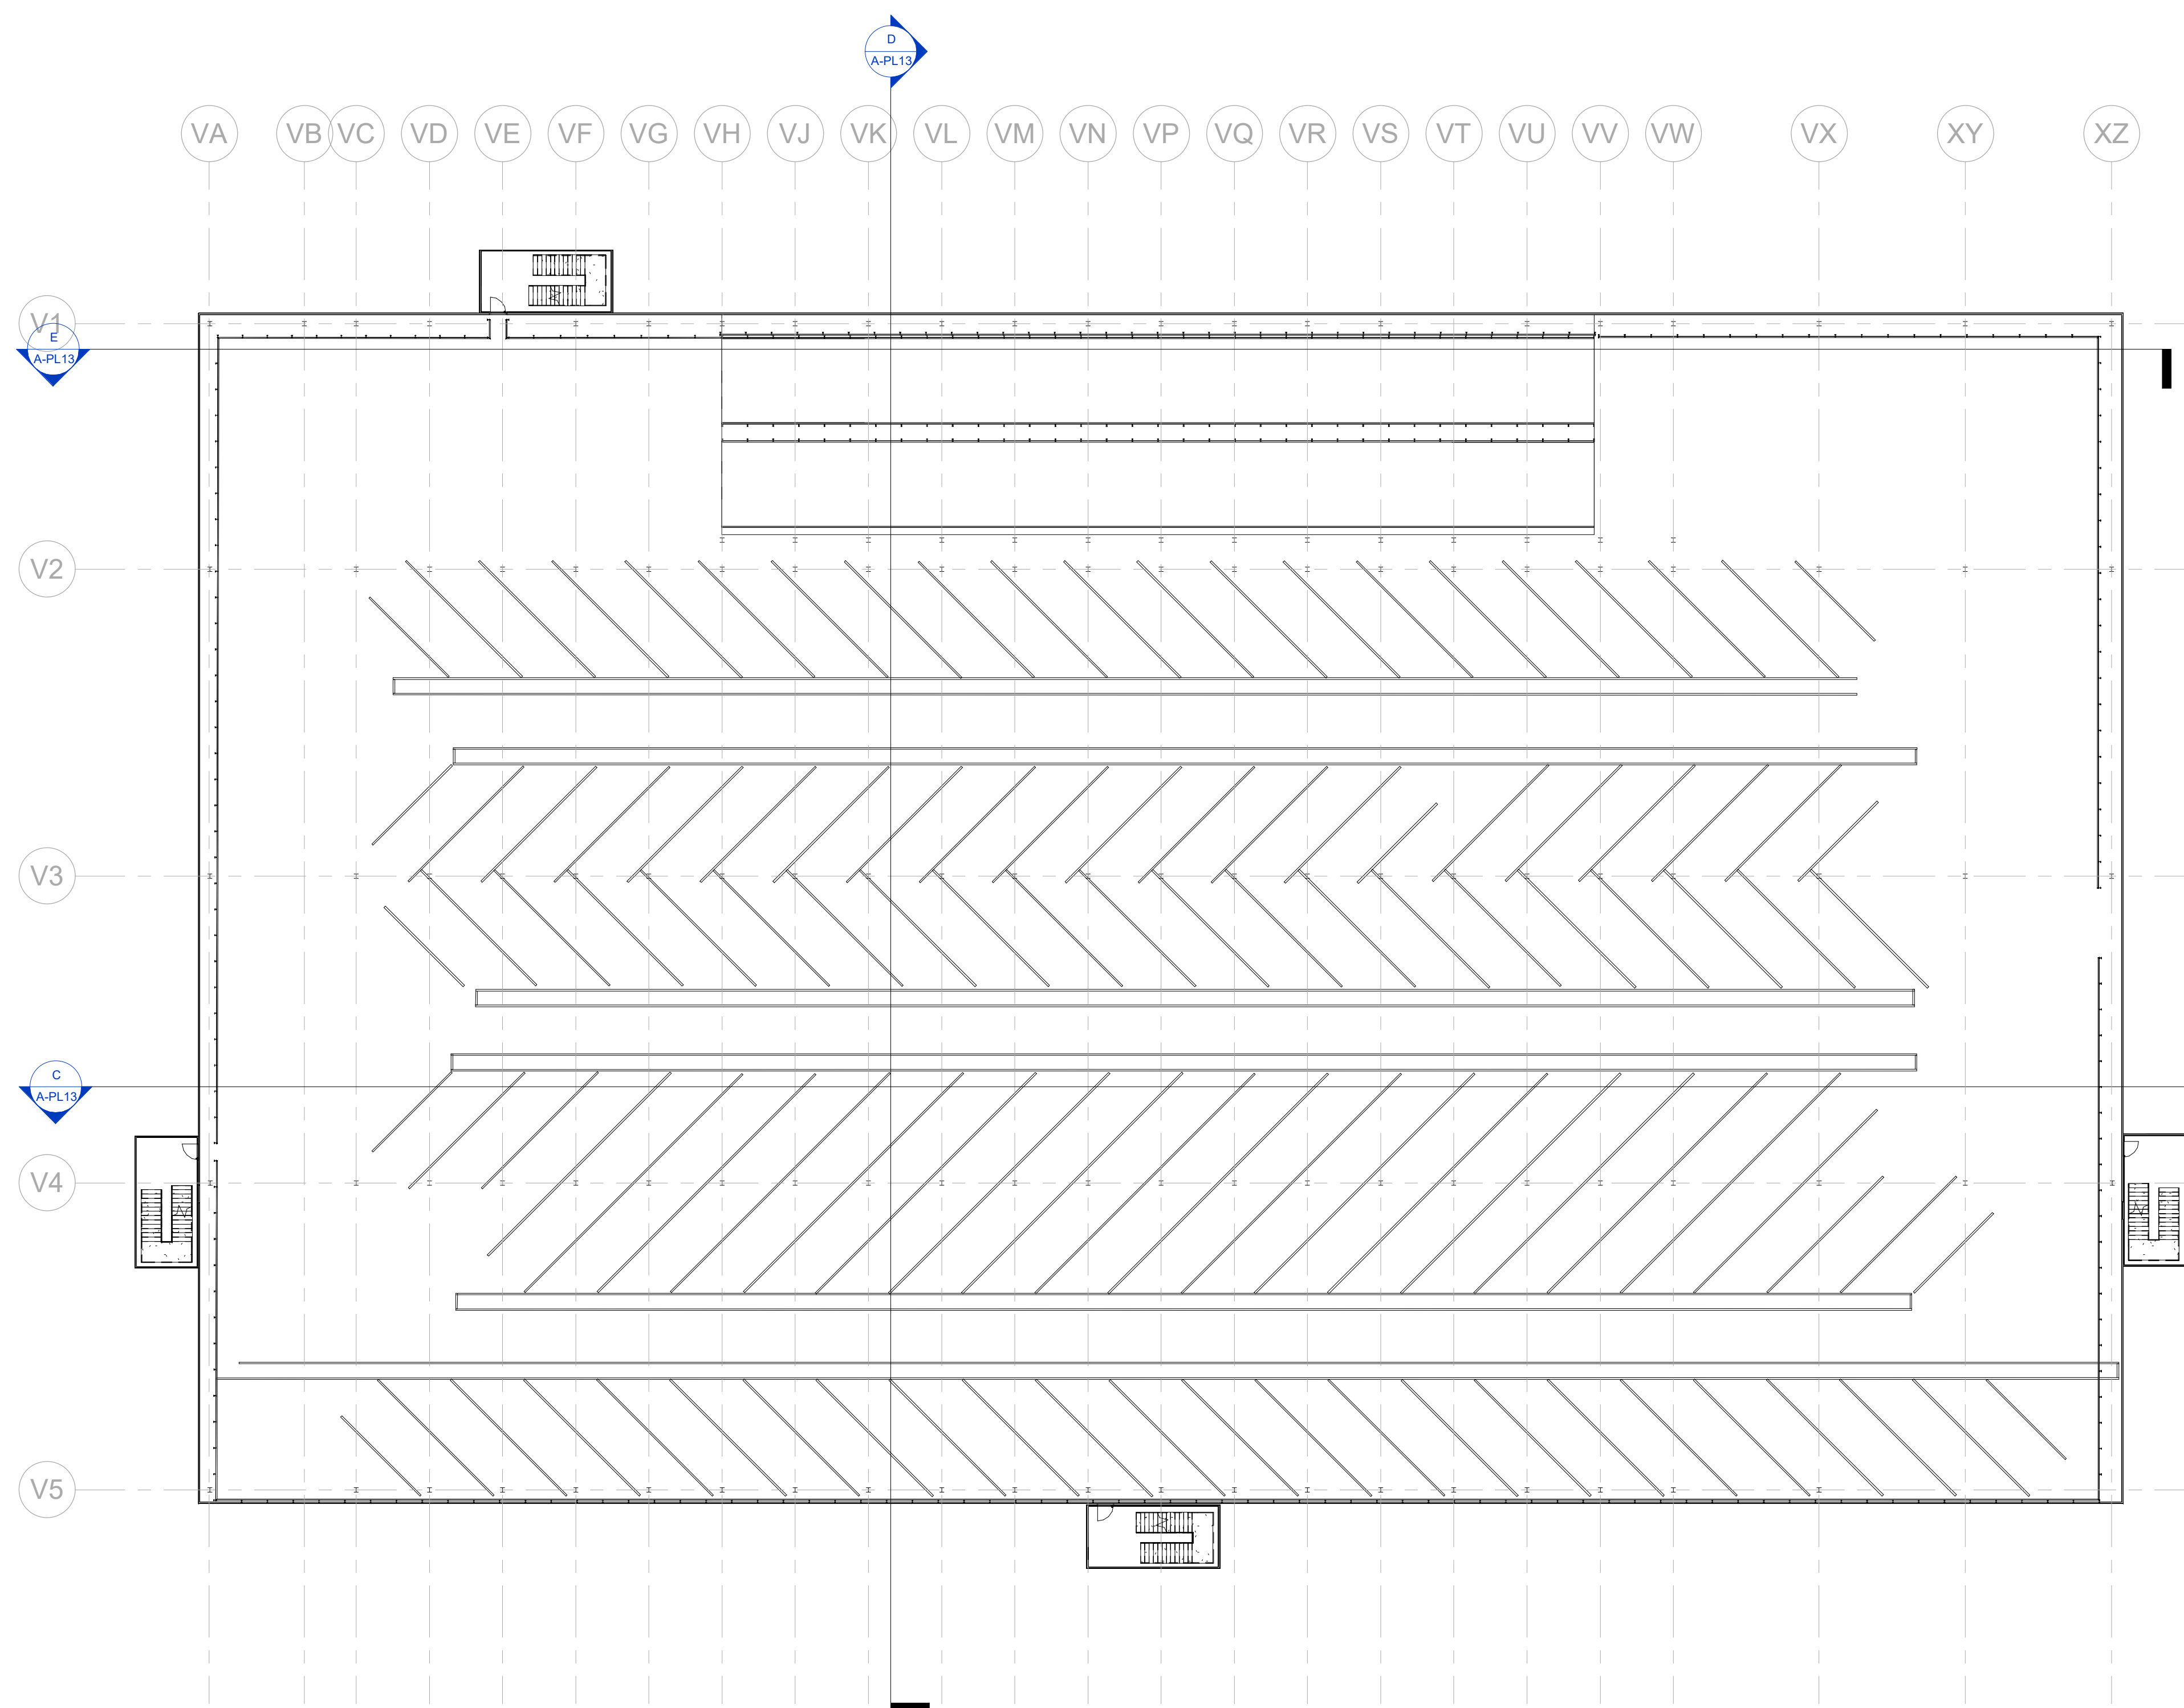

First and Second Floor Plan
1 : 250

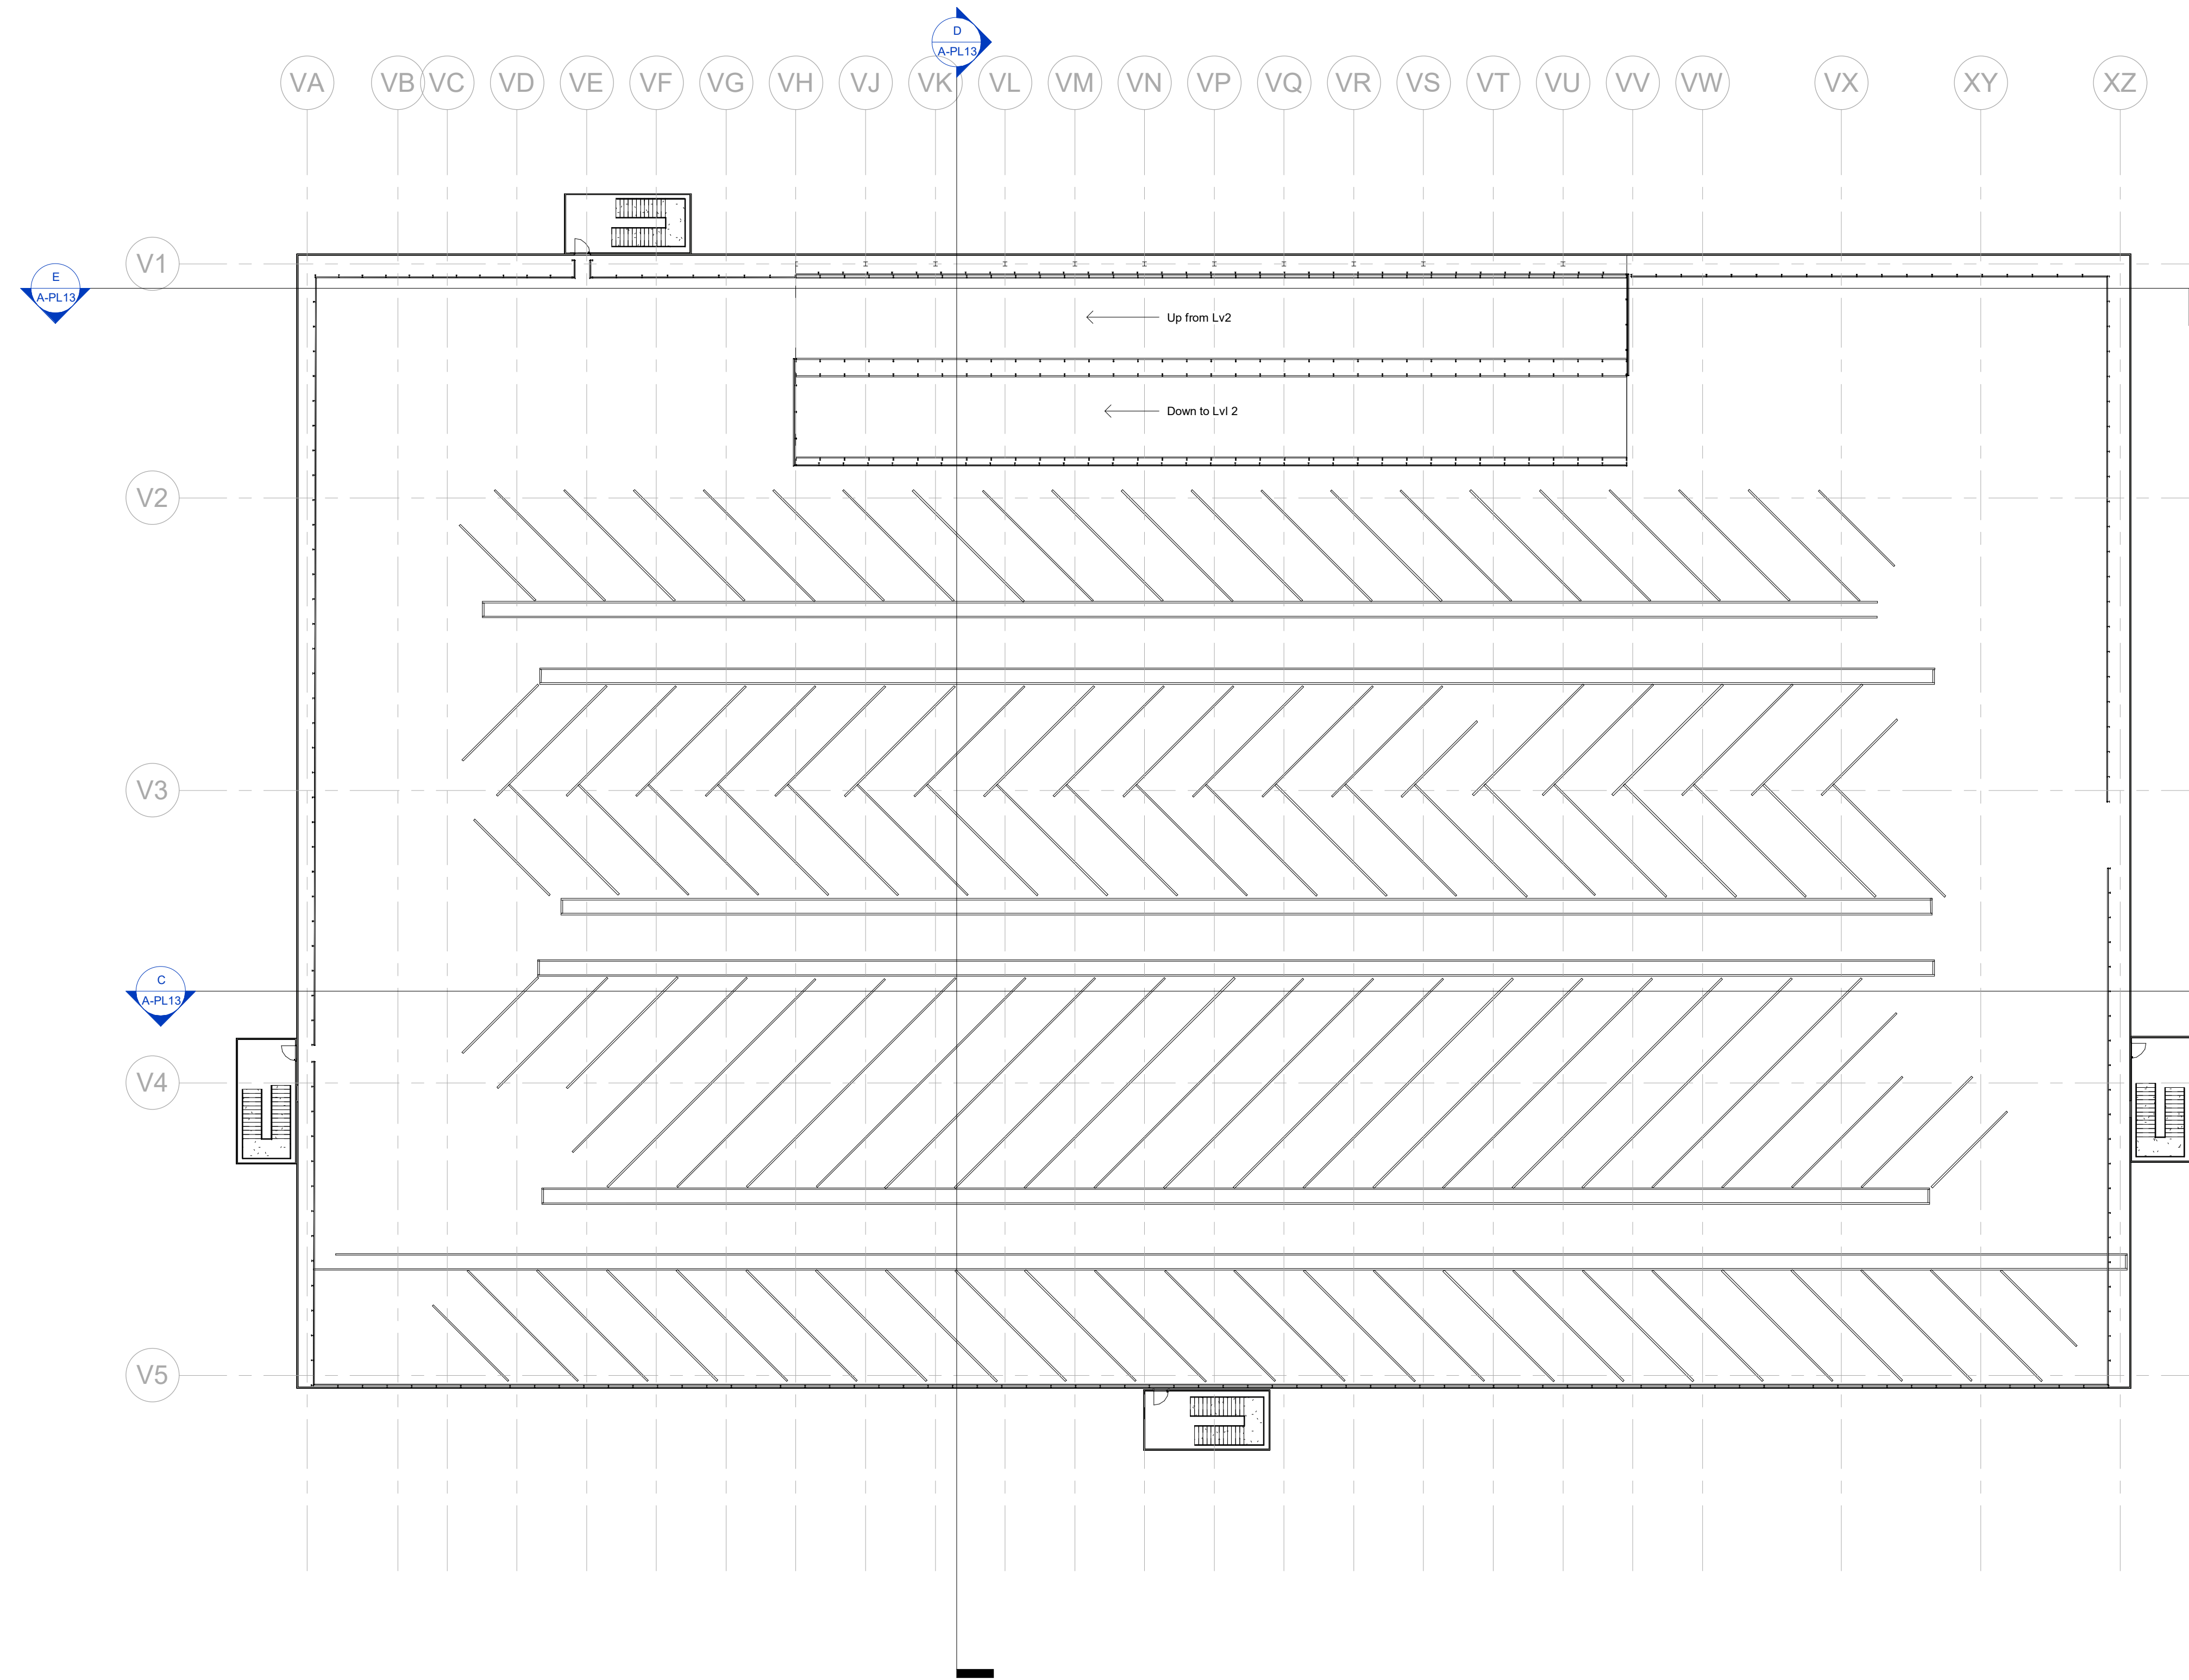


Third Floor Plan
1 : 250



Scale for planning purposes only.
Ashton Smith is not responsible for any errors or omissions in this drawing.
This drawing is copyright and is for use on this site only.
For other information refer to the latest revision of any cross referenced drawing.



LOCATION PLAN:

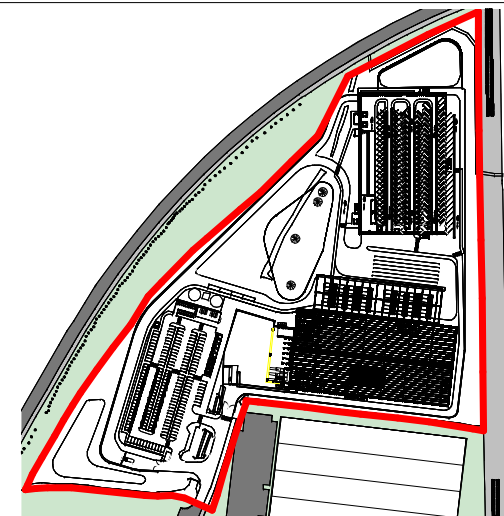

NOTES:

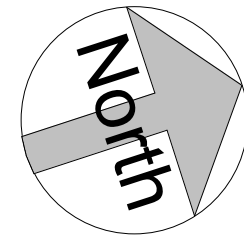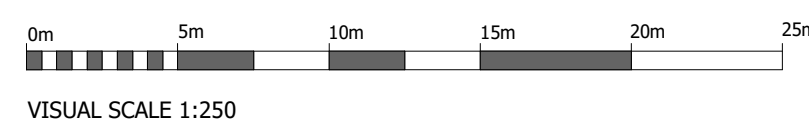

REV	DATE	DESCRIPTION
P1	12/05/2021	Updated following Planning Consultants comments
P2	21/05/2021	Point relocated to North of site

DE
DE
GC
GC

PROJECT TITLE			
Bognor Regis			
DRAWING TITLE			
Proposed Van Deck Upper Levels Plans			
RIBA STAGE		STATUS	
PLANNING		DRAWN BY	
SHEET	SCALE	DATE	SUITABILITY
AD	As indicated	30/04/2021	S2
DRAWING NO.		REVISION	
21023 - ASA - V2 - XX - DR - A - PL11 - (S2 - P2)		P2	

CLIENT

LYSANDER

ashtonsmith
beyond design

Ashton Smith, Belvedere House, 2 Victoria Avenue, Harncliffe, North Yorkshire, HG5 1EL.
Tel: 01433 322861 Fax: 01433 360104
www.ashtonsmith.co.uk

JOB NO. 20123