


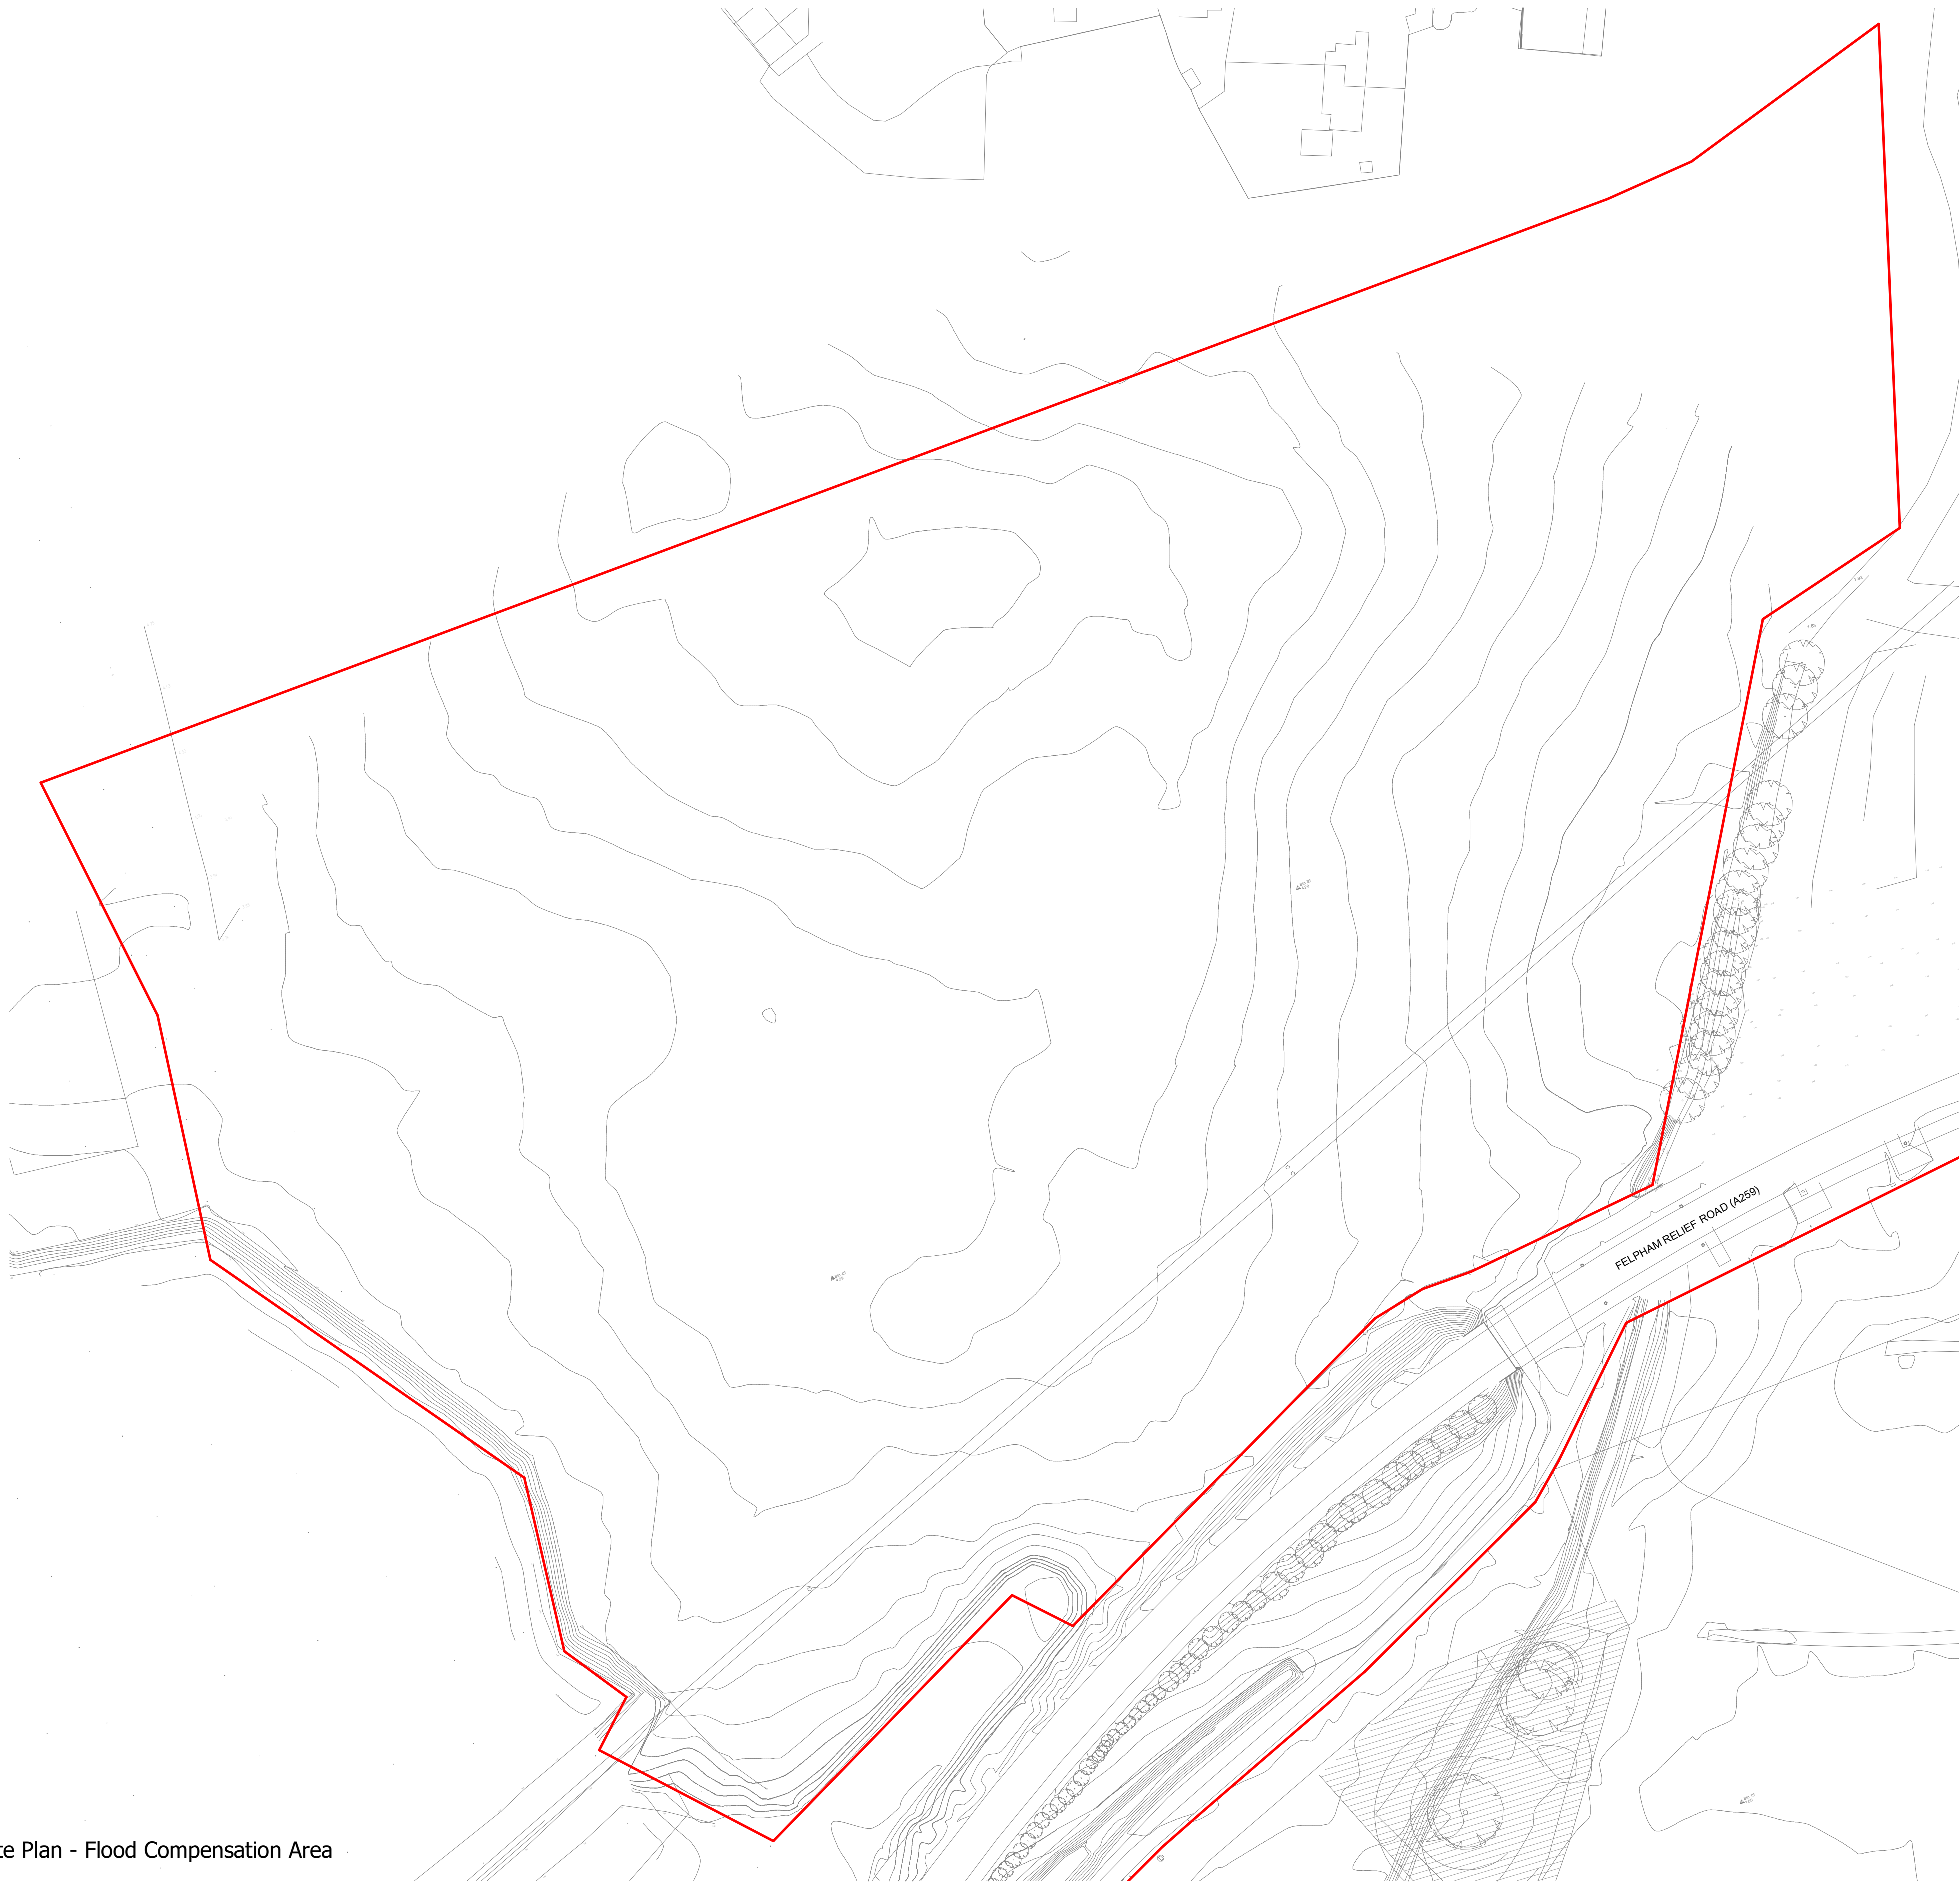

Existing Site Plan - Flood Compensation Area
1 : 1000

Scale for planning purposes only
ashton smith to be notified of discrepancies in figured dimensions
Contractors must check all dimensions from site
This drawing is copyright and is for use on this site only
This drawing is to be used solely for information as entitled
For other information refer to the latest revision of any cross referenced drawing




LOCATION PLAN:

NOTES:



VISUAL SCALE 1:1000

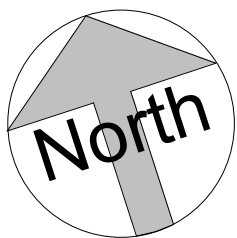

P1	27/05/2021	Updated to DWD comments	DE	GC
REV	DATE	DESCRIPTION	DRAWN BY	CHECK BY
REVISIONS				

PROJECT TITLE					
Bognor Regis					
DRAWING TITLE					
Existing Site Plan - Flood Compensation Area					
RIBA STAGE		STATUS		DRAWN BY	CHECKED BY
		PLANNING		DE	GC
SHEET	SCALE	DATE		SUITABILITY	REVISION
A1	1 : 1000	21/05/21		S2	P1
DRAWING NO.					
21023 - ASA - V0 - XX - DR - A - PL19 - (S2 - P1)					

CLIENT

Ashton Smith, Belvedere House, 2 Victoria Avenue, Harrogate, North Yorkshire, HG1 1EL
Tel: 01423 522882 Fax: 01423 565104
www.ashtonsmith.co.uk