

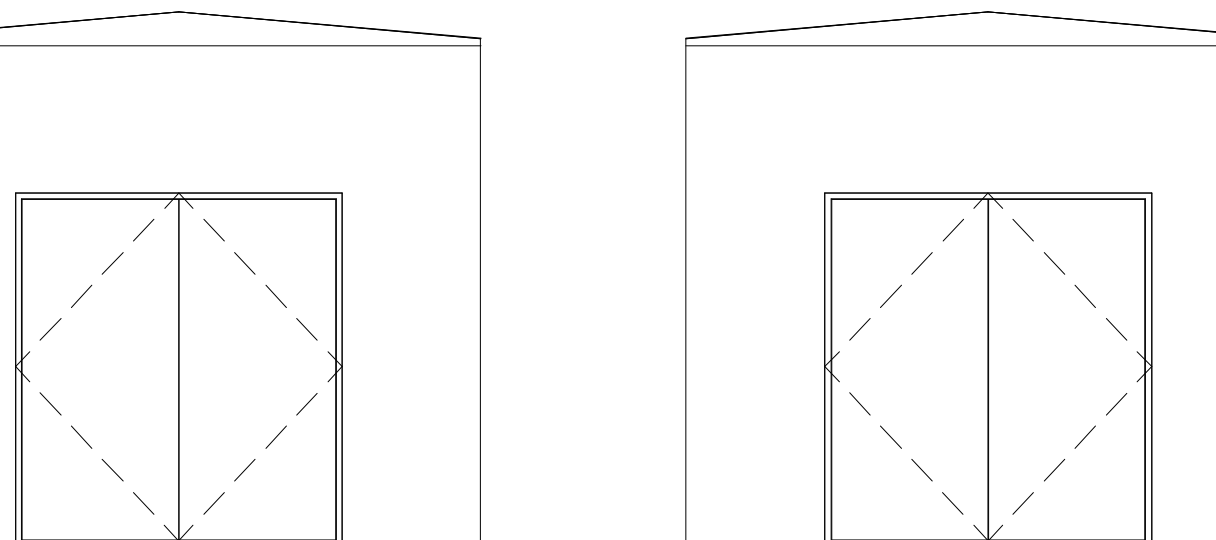


 


ROOF PLAN OF PROPOSED SUB STATION

SCALE 1:50

 


ELEVATIONS OF PROPOSED SUB STATION

SCALE 1:50

 




PLAN OF PROPOSED SUBSTATION

SCALE 1:50

 


ROOF PLAN OF PROPOSED TRANSFORMER HOUSE

SCALE 1:50

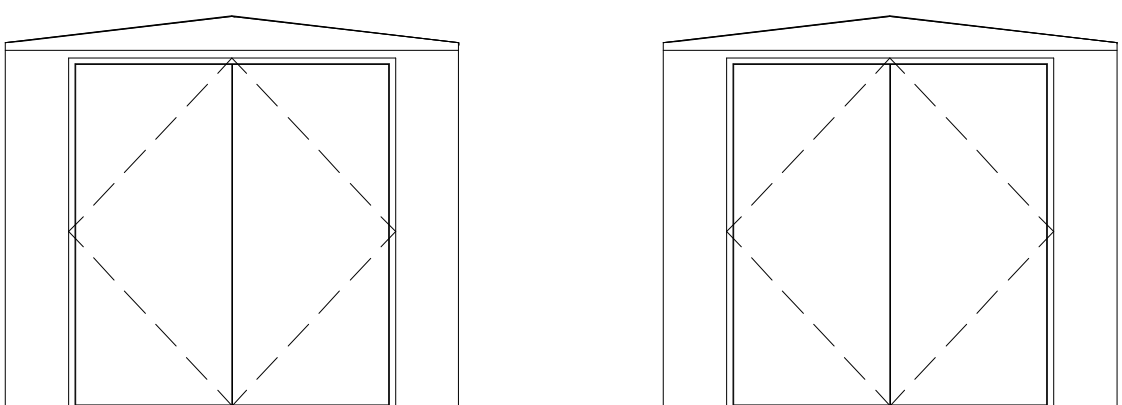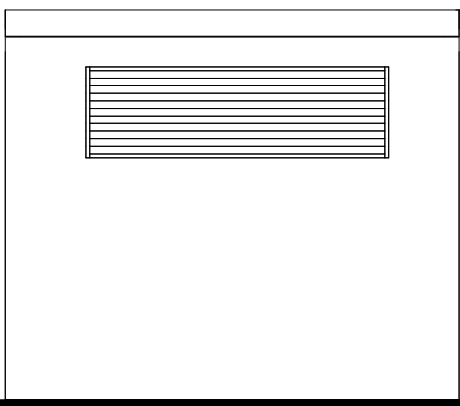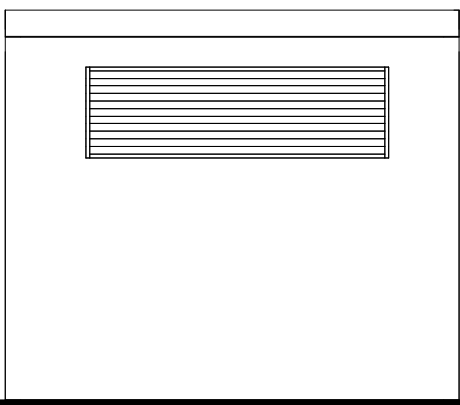

ELEVATIONS OF PROPOSED TRANSFORMER HOUSE

SCALE 1:50

 

PLAN OF PROPOSED TRANSFORMER HOUSE


SCALE 1:50

MATERIALS OF SUBSTATION / TRANSFORMER HOUSING

EXTERNAL WALLS
GLASS REINFORCED PLASTIC
COLOUR - GREEN

ROOF
GLASS REINFORCED PLASTIC
COLOUR - GREEN

DOORS
POLYESTER POWDER COATED STEEL DOORS
COLOUR - GREEN

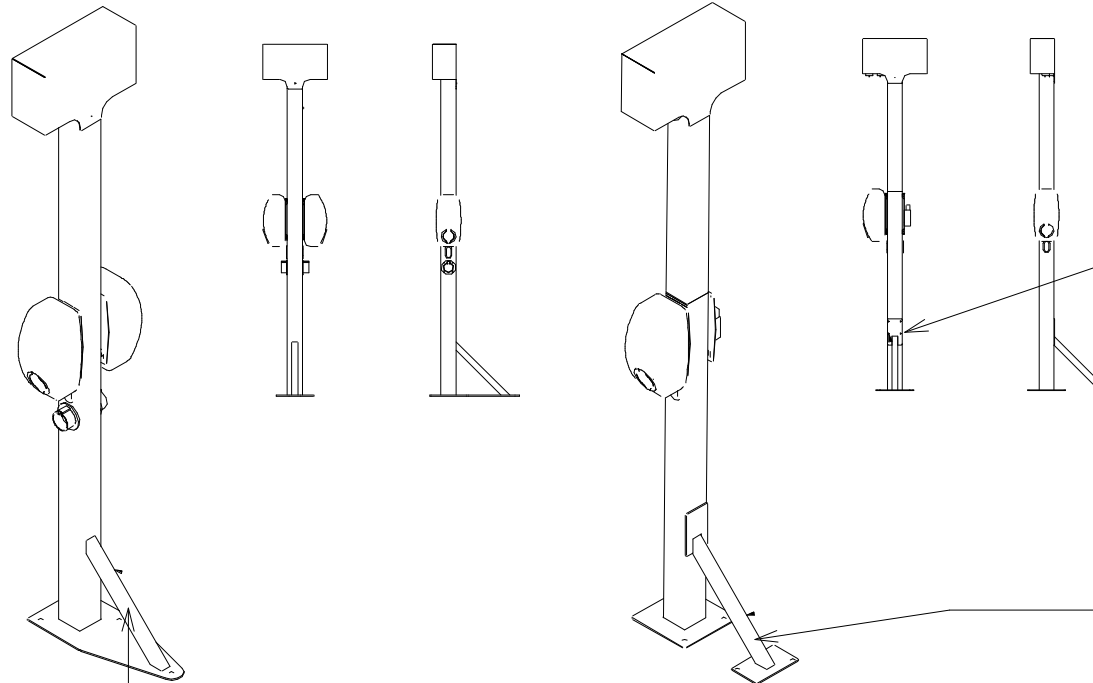


M10 BOLTS TO BE USED TO FIX REINFORCED BAR TO POST

RETRO REINFORCED BAR DRILLED AND BOLTED ON TO POST, CAN BE FITTED TO EXISTING POST

REINFORCED BAR DIFFERENT BASE PLATE ALL WELDED IN PLACE, CANNOT BE FITTED TO EXISTING POST



DETAILED OPTIONS OF PROPOSED FUTURE CHARGING POINTS

SCALE 1:50

 


ROOF PLAN OF PROPOSED WELFARE BLOCK

SCALE 1:50

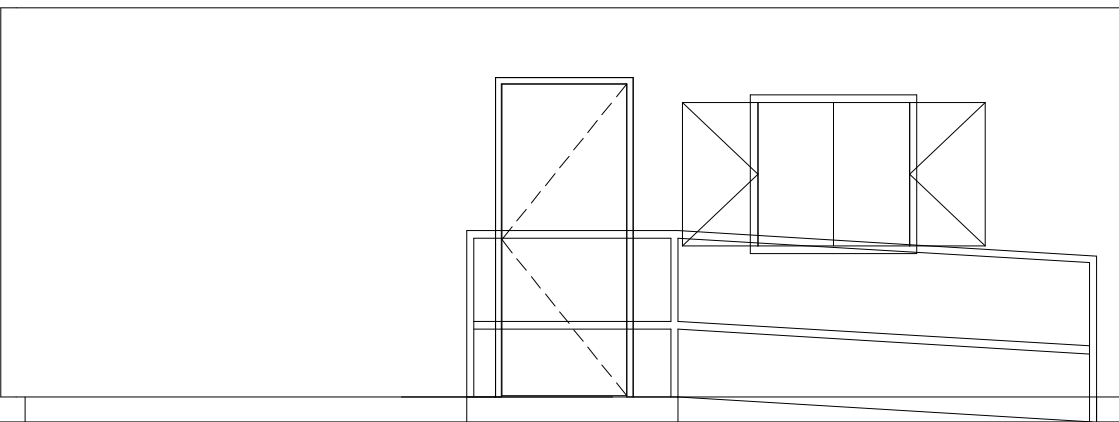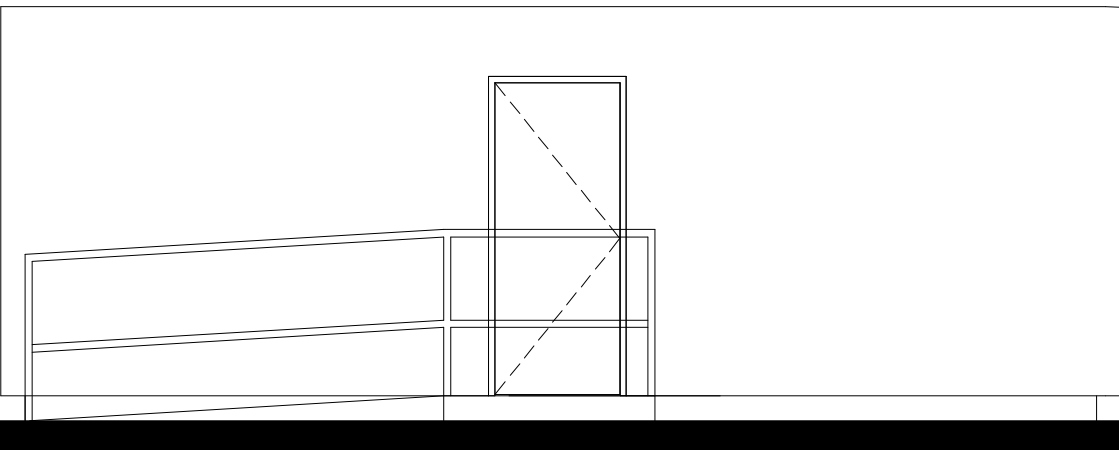

ELEVATIONS OF PROPOSED WELFARE BLOCK

SCALE 1:50

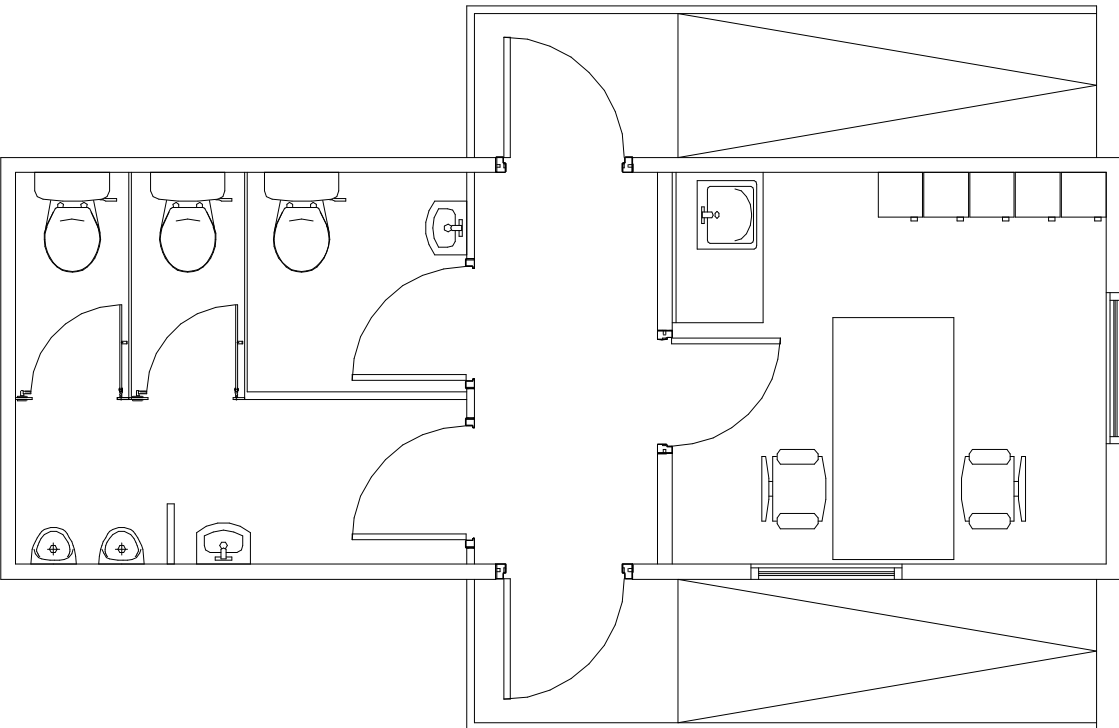

PLAN OF PROPOSED WELFARE BLOCK

SCALE 1:50

MATERIALS TO WELFARE BLOCK

EXTERNAL WALL
INSULATED POLYESTER STEEL CLADDING
COLOUR - ALBATROSS GREY RAL 2408005

ROOF
PROFILED PLASTISOL-COATED GALVANISED STEEL CLADDING
COLOUR - ALBATROSS GREY RAL 2408005

EXTERNAL DOORS
INSULATED STEEL FACED OUTWARD OPENING DOOR WITH MORTICE LOCK AND LEVER HANDLE.
COLOUR - MERLIN GREY RAL 1804005


WINDOWS
DOUBLE GLAZED POWDER COATED ALUMINIUM WITH SOLID STEEL SECURITY SHUTTERS
COLOUR - TRAFFIC GREY RAL 7042

RAMP
PROPRIETARY STEEL NON-SLIP ACCESS RAMP WITH HANDRAILS

Scale for planning purposes only
ashton smith to be notified of discrepancies in figured dimensions
Contractors must check all dimensions from site
This drawing is copyright and is for use on this site only
This drawing is to be used solely for information as entitled
For other information refer to the latest revision of any cross referenced drawing



LOCATION PLAN:

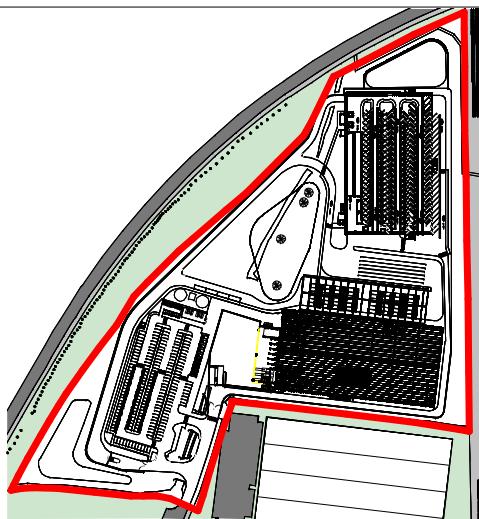

NOTES:



VISUAL SCALE 1:50

REV	DATE	DESCRIPTION	DRAWN BY	CHECK BY
P1	17/05/2021	Updated following Planning Consultants comments	DE	GC
P2	21/05/2021	Pond relocated to North of site	DE	GC

PROJECT TITLE Bognor Regis					
DRAWING TITLE Proposed Ancillary Structures Sheet 2					
RIBA STAGE	STATUS	PLANNING	DRAWN BY	CHECKED BY	
SHEET	SCALE	DATE	SUITABILITY	REVISION	
A1	As indicated	30/04/2021	S2	P2	
DRAWING NO. 21023-ASA-V0-XX-DR-A-PL22-(S2-P2)					

CLIENT
LYSANDER
ashtonsmith beyond design
Ashton Smith, Belvedere House, 2 Victoria Avenue, Harrogate, North Yorkshire, HG1 1EL Tel: 01423 522882 Fax: 01423 565104 www.ashtonsmith.co.uk