


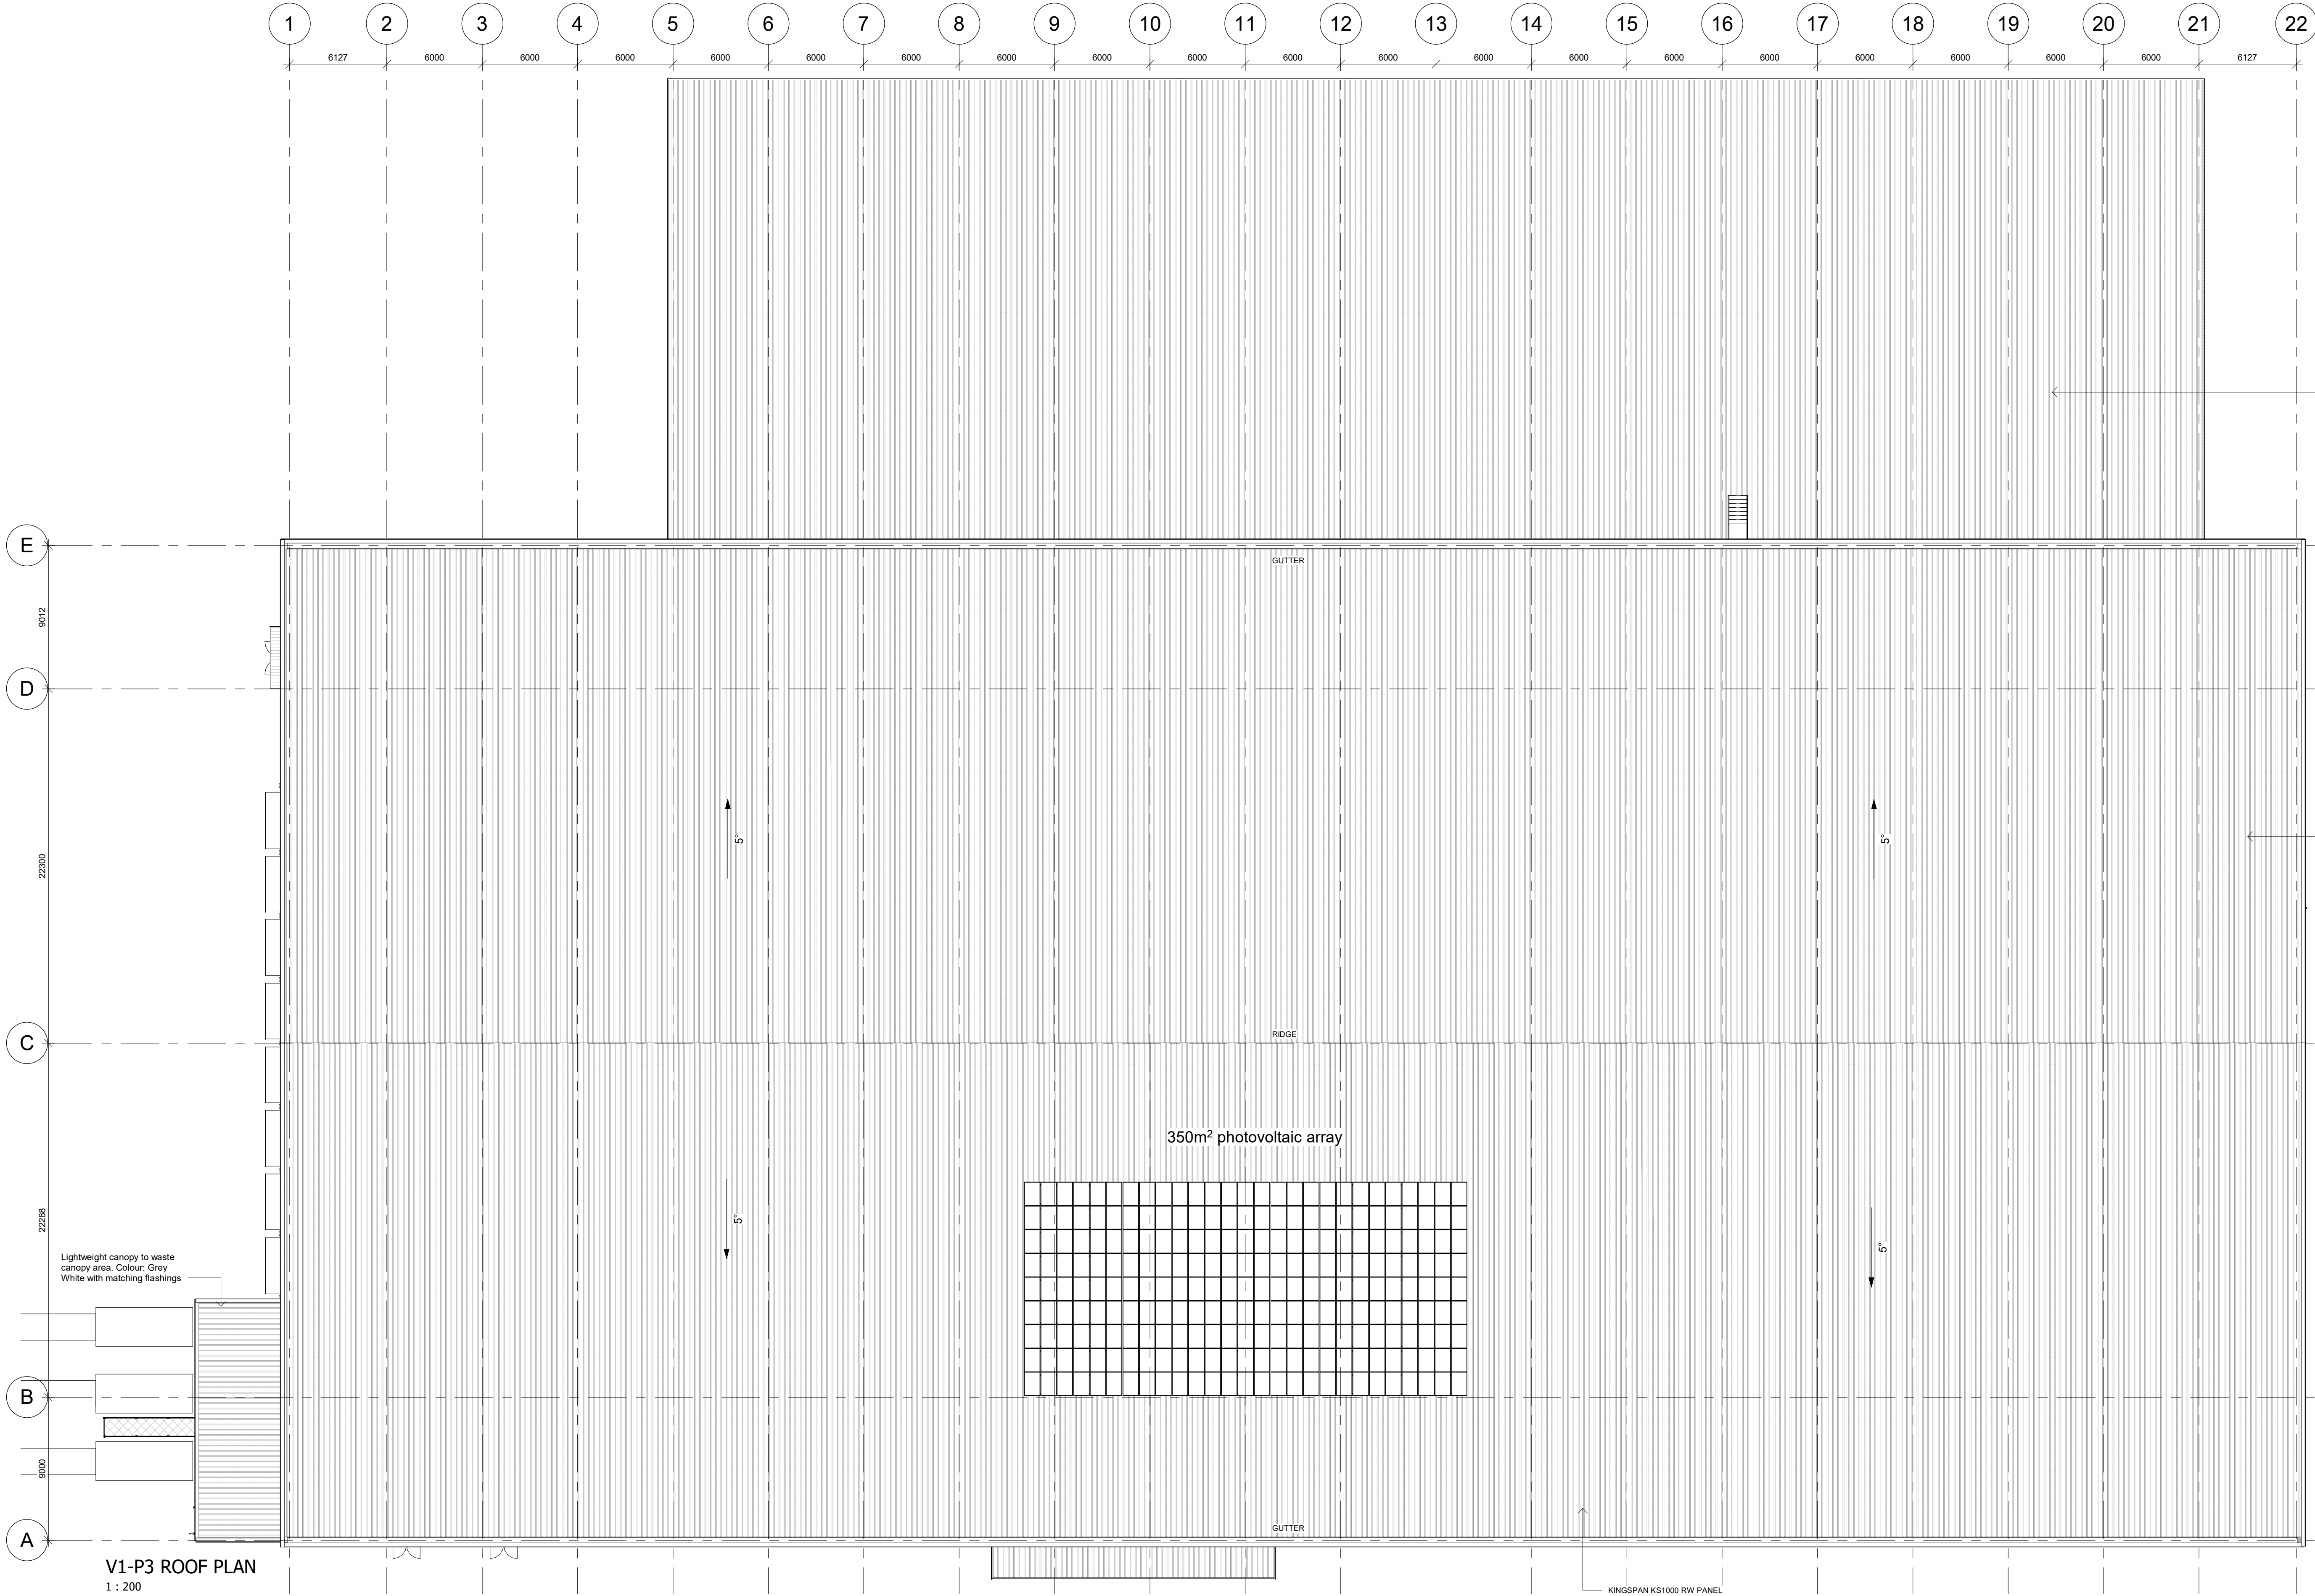


V1-P3 ROOF PLAN
1 : 200



Scale for planning purposes only
ashton smith to be notified of discrepancies in figured dimensions
Contractors must check all dimensions from site
This drawing is copyright and is for use on this site only
For other information refer to the latest revision of any cross referenced drawing



LOCATION PLAN:

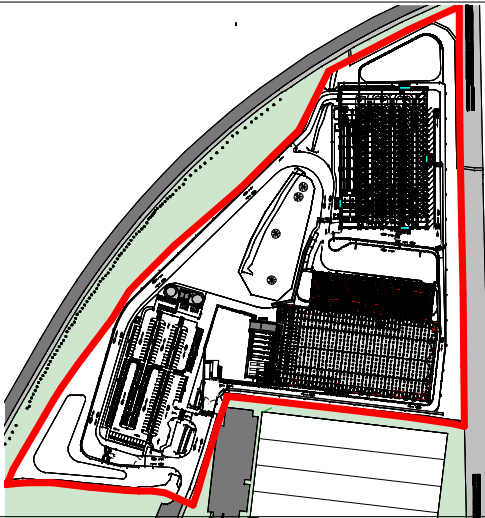

NOTES:

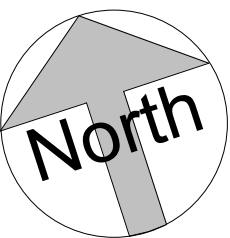 

P0	07/09/2021	Amended following comments from Vectos
P5	17/05/2021	Updated following Planning Consultants comments
P1	20/09/2021	Canopy roof maintenance access added
P6	21/05/2021	Pond relocated to North of site
P2	27/05/2021	Updated following DWD comments and derogation review
P3	31/08/2021	Site Reference plans updated, canopy to warehouse amended
P4		

REV	DATE	DESCRIPTION

DE	GC
DE	GC
DE	GC
DE	GC
DE	GC
DE	GC

DRAWN BY: CHECK BY:

PROJECT TITLE					
Bognor Regis					
DRAWING TITLE					
Proposed Warehouse Roof Plan					
RIBA STAGE		STATUS		DRAWN BY	CHECKED BY
		PLANNING		DE	GC
SHEET	SCALE	DATE	SUITABILITY	REVISION	
A1	As indicated	30/04/2021	S2	P6	
DRAWING NO.					
21023 - ASA - V1 - P3 - DR - A - PL07 - (S2 - P6)					

CLIENT
 AshtonSmith Beyond Design
Ashton Smith, Belvedere House, 2 Victoria Avenue, Harrogate, North Yorkshire, HG1 1EL Tel: 01423 522882 Fax: 01423 565104 www.ashtonsmith.co.uk