


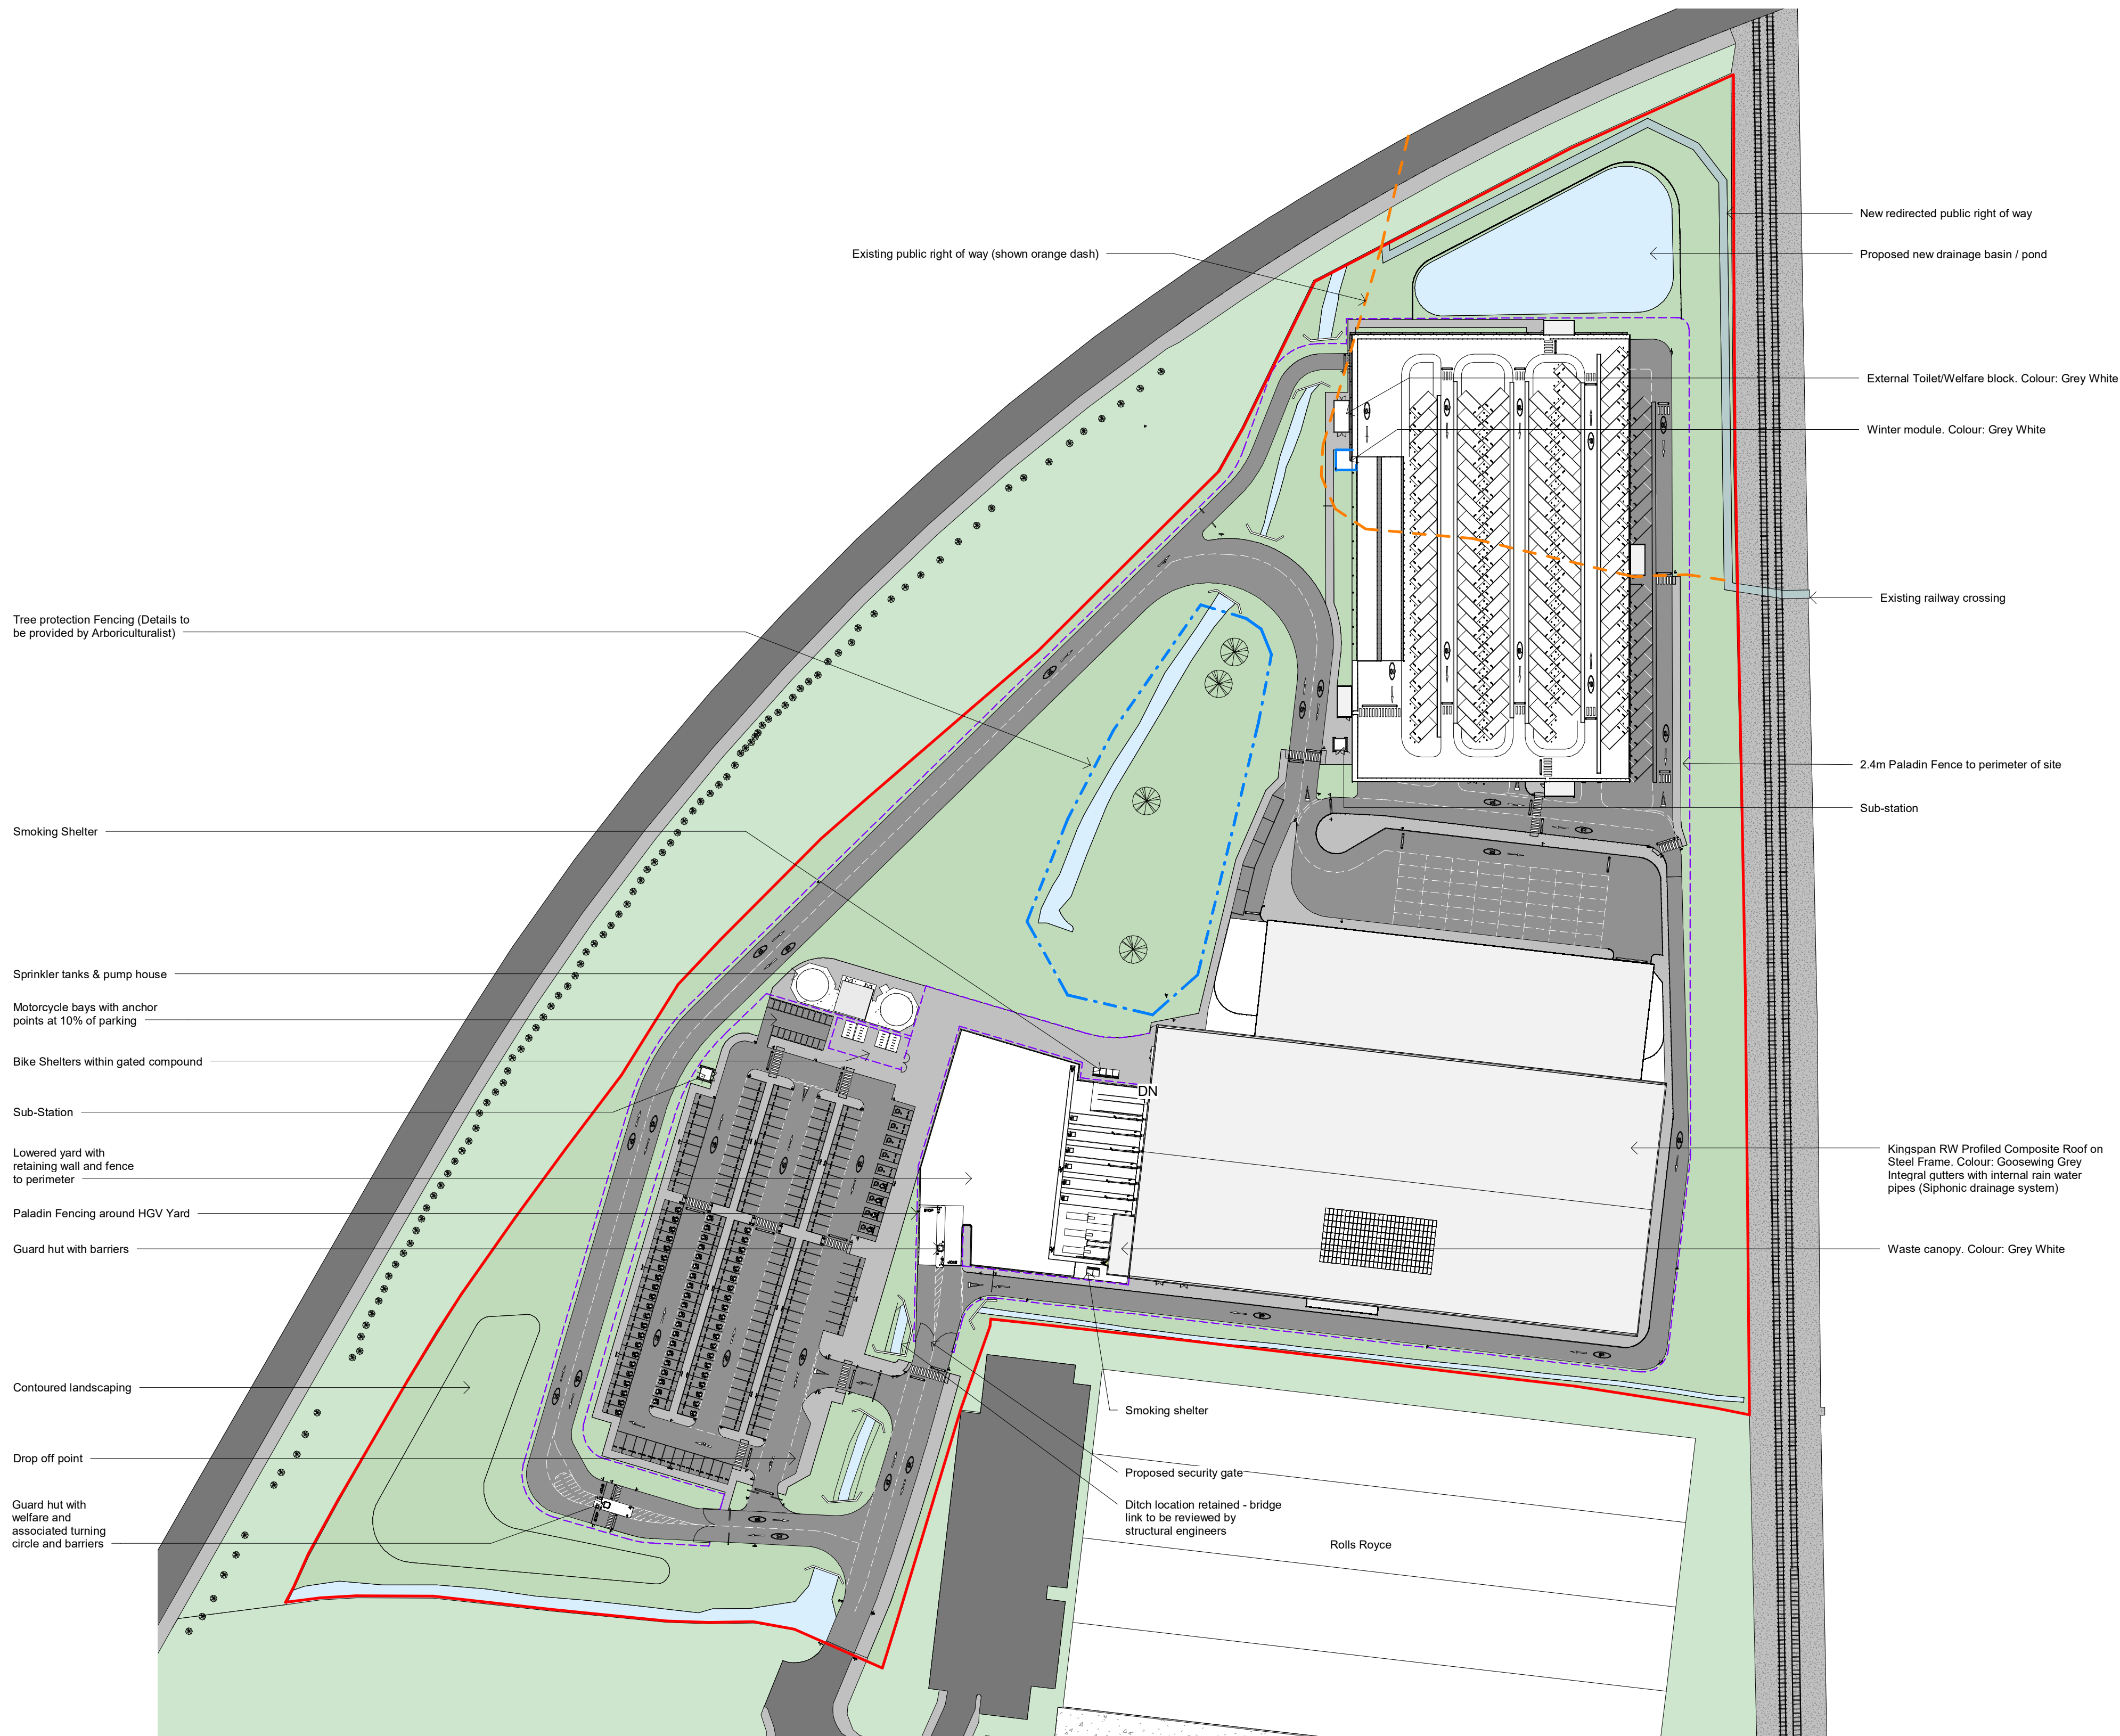

Proposed Site Plan
1 : 1000

Scale for planning purposes only
ashton smith to be notified of discrepancies in figured dimensions
Contractors must check all dimensions from site
This drawing is copyright and is for use on this site only
This drawing is to be used solely for information as entitled
For other information refer to the latest revision of any cross referenced drawing




LOCATION PLAN:

NOTES:



VISUAL SCALE 1:1000

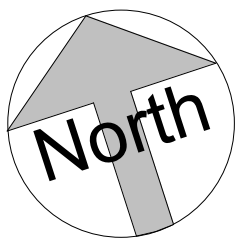

P0	03/09/2021	Existing Public Right of Way added
P6	07/09/2021	Amended following comments from Vectos
P7	17/05/2021	Updated following Planning Consultants comments
P1	21/05/2021	Pond relocated to North of site
P2	26/08/2021	Landscaping amended to avoid RPA following detailed design. Green wall to Van Storage added following planning officers comments
P3	27/05/2021	Updated following DW0 comments and derogation review
P5	31/08/2021	Site Reference plans updated, canopy to warehouse amended

REV	DATE	DESCRIPTION

DE	GC
DE	GC
DE	GC
DE	GC
DE	GC
DE	GC

PROJECT TITLE					
Bognor Regis					
DRAWING TITLE					
Proposed Site Plan					
RIBA STAGE		STATUS		DRAWN BY	CHECKED BY
		PLANNING		DE	GC
SHEET	SCALE	DATE	SUITABILITY	REVISION	
A1	1 : 1000	30/04/2021	S2	P7	
DRAWING NO.					
21023 - ASA - V0 - XX - DR - A - PL03 - (S2 - P7)					

CLIENT
 Beyond Design
Ashton Smith, Belvedere House, 2 Victoria Avenue, Harrogate, North Yorkshire, HG1 1EL Tel: 01423 522882 Fax: 01423 565104 www.ashtonsmith.co.uk