





V2-V0 Ground Floor Plan
1 : 250



Scale for planning purposes only
ashton smith to be notified of discrepancies in figured dimensions
Contractors must check all dimensions from site
This drawing is copyright and is for use on this site only
This drawing is to be used solely for information as entitled
For other information refer to the latest revision of any cross referenced drawing

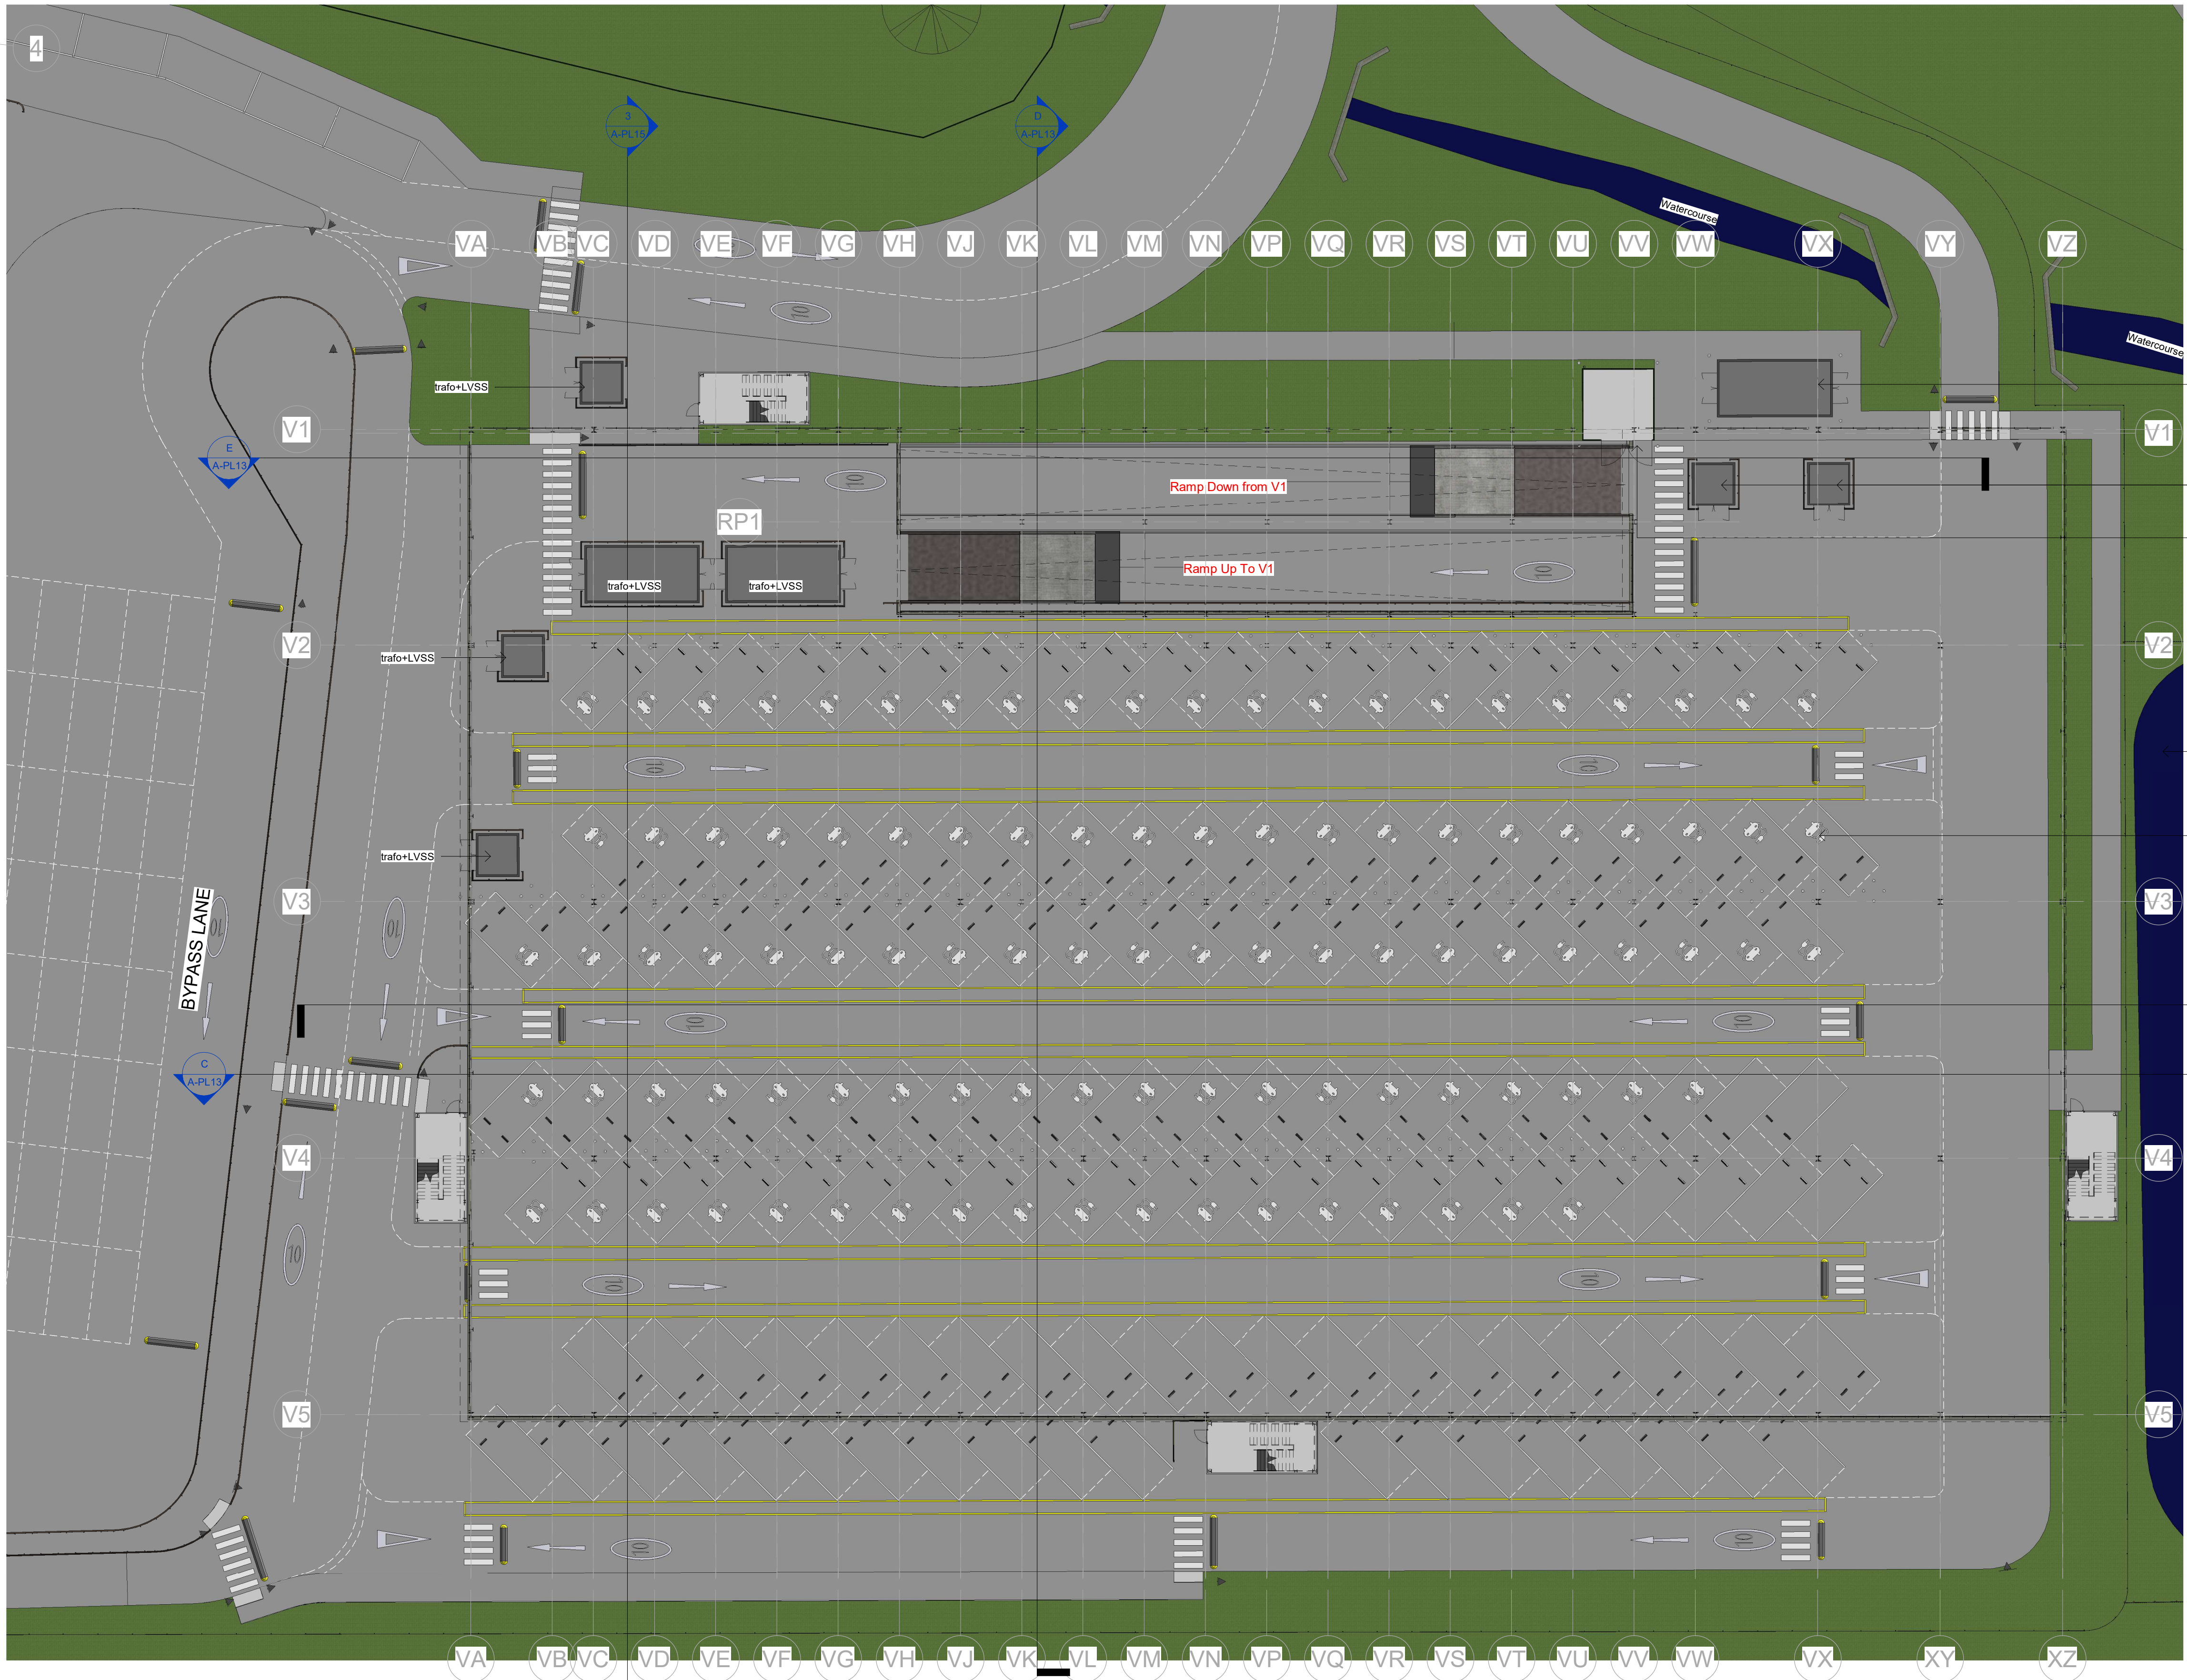

LOCATION PLAN:

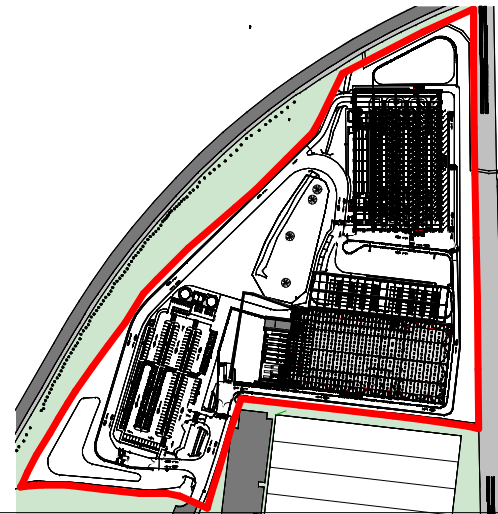

NOTES:

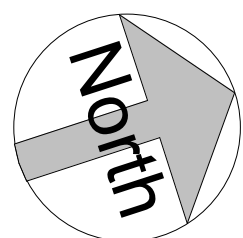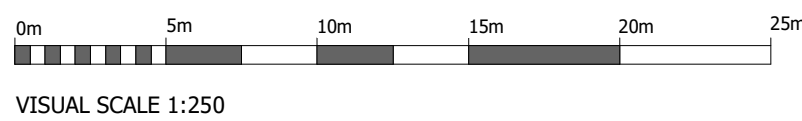

P0				
P1	07/09/2021	Amended following comments from Vector	DE	GC
P2	17/05/2021	Updated following Planning Consultants comments	DE	GC
P2	21/05/2021	Pond relocated to North of site	DE	GC
P3	27/05/2021	Updated following DWD comments and derogation review	DE	GC
P4	31/08/2021	Site Reference plans updated, canopy to warehouse amended	DE	GC
REV	DATE	DESCRIPTION	DRAWN BY	CHECK BY
REVISIONS				

PROJECT TITLE					
Bognor Regis					
DRAWING TITLE					
Proposed Van Deck Ground Floor Plan					
RIBA STAGE		STATUS		DRAWN BY	
P5		PLANNING		DE	
SHEET		DATE		SUITABILITY	
A1		30/04/2021		S2	
DRAWING NO.		REVISION		P5	
21023 - ASA - V2 - V0 - DR - A - PL10 - (S2 - P5)					

CLIENT	
AshtonSmith Beyond Design	
Ashton Smith, Belvedere House, 2 Victoria Avenue, Harrogate, North Yorkshire, HG1 1EL Tel: 01423 522882 Fax: 01423 565104 www.ashtonsmith.co.uk	