




Proposed Site Plan
1 : 500


Scale for planning purposes only
ashton smith to be notified of discrepancies in figured dimensions
Contractors must check all dimensions from site
This drawing is copyright and is for use on this site only
This drawing is to be used solely for information as entitled
For other information refer to the latest revision of any cross referenced drawing

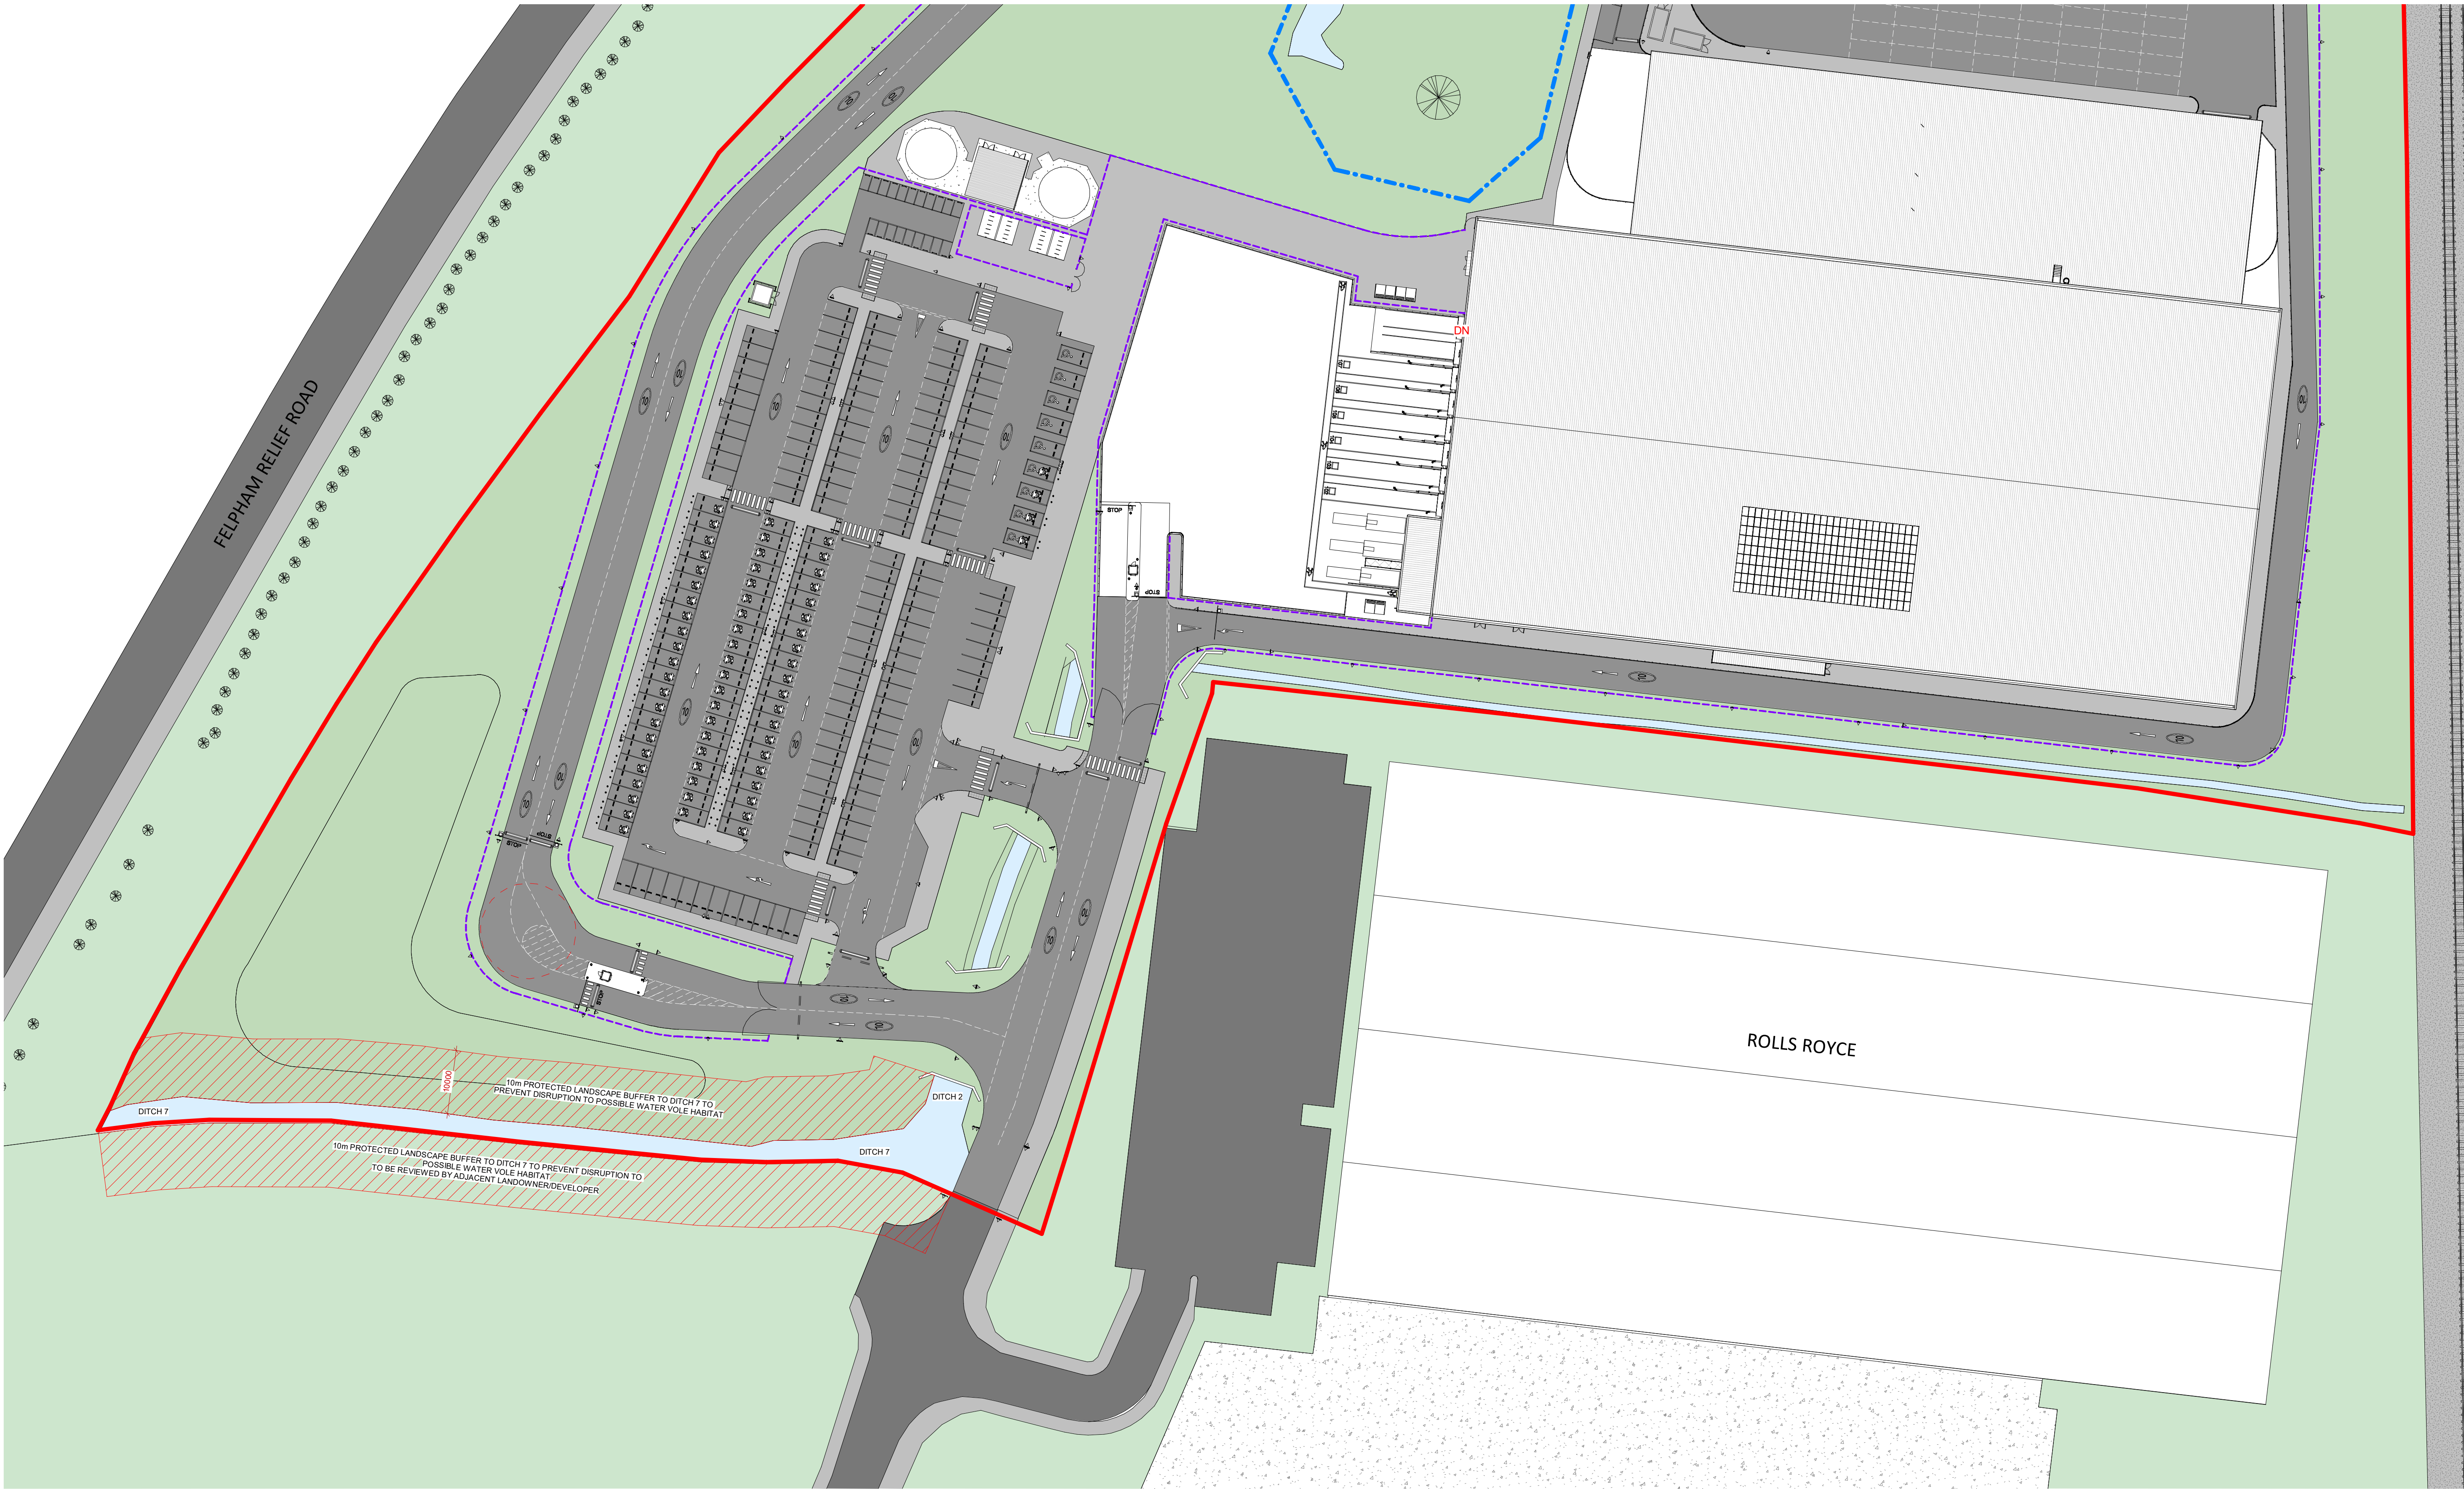

LOCATION PLAN:

NOTES:

0m 20m 40m 60m 80m 100m
VISUAL SCALE 1:1000

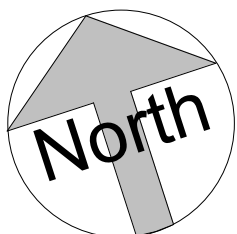

PO	12/01/2022	First issue	DE	GC
P1	14/01/2022	Amended following comments from DWD	DRAWN BY	CHECK BY
REV	DATE	DESCRIPTION		
REVISIONS				

PROJECT TITLE Bognor Regis			
DRAWING TITLE Ditch 7 - Buffer Protection Zone			
RIBA STAGE	STATUS	DRAWN BY DE	CHECKED BY GC
SHEET A1	SCALE 1 : 500	DATE 12/01/2022	SUITABILITY A1
DRAWING NO. 21023 - ASA - ZZ - ZZ - DR - A - PL27 - (A1 - P1)		REVISION P1	

CLIENT



Ashton Smith, Belvedere House, 2 Victoria Avenue, Harrogate, North Yorkshire, HG1 1EL
Tel: 01423 522882 Fax: 01423 565104
www.ashtonsmith.co.uk

JOB NO.
21023