


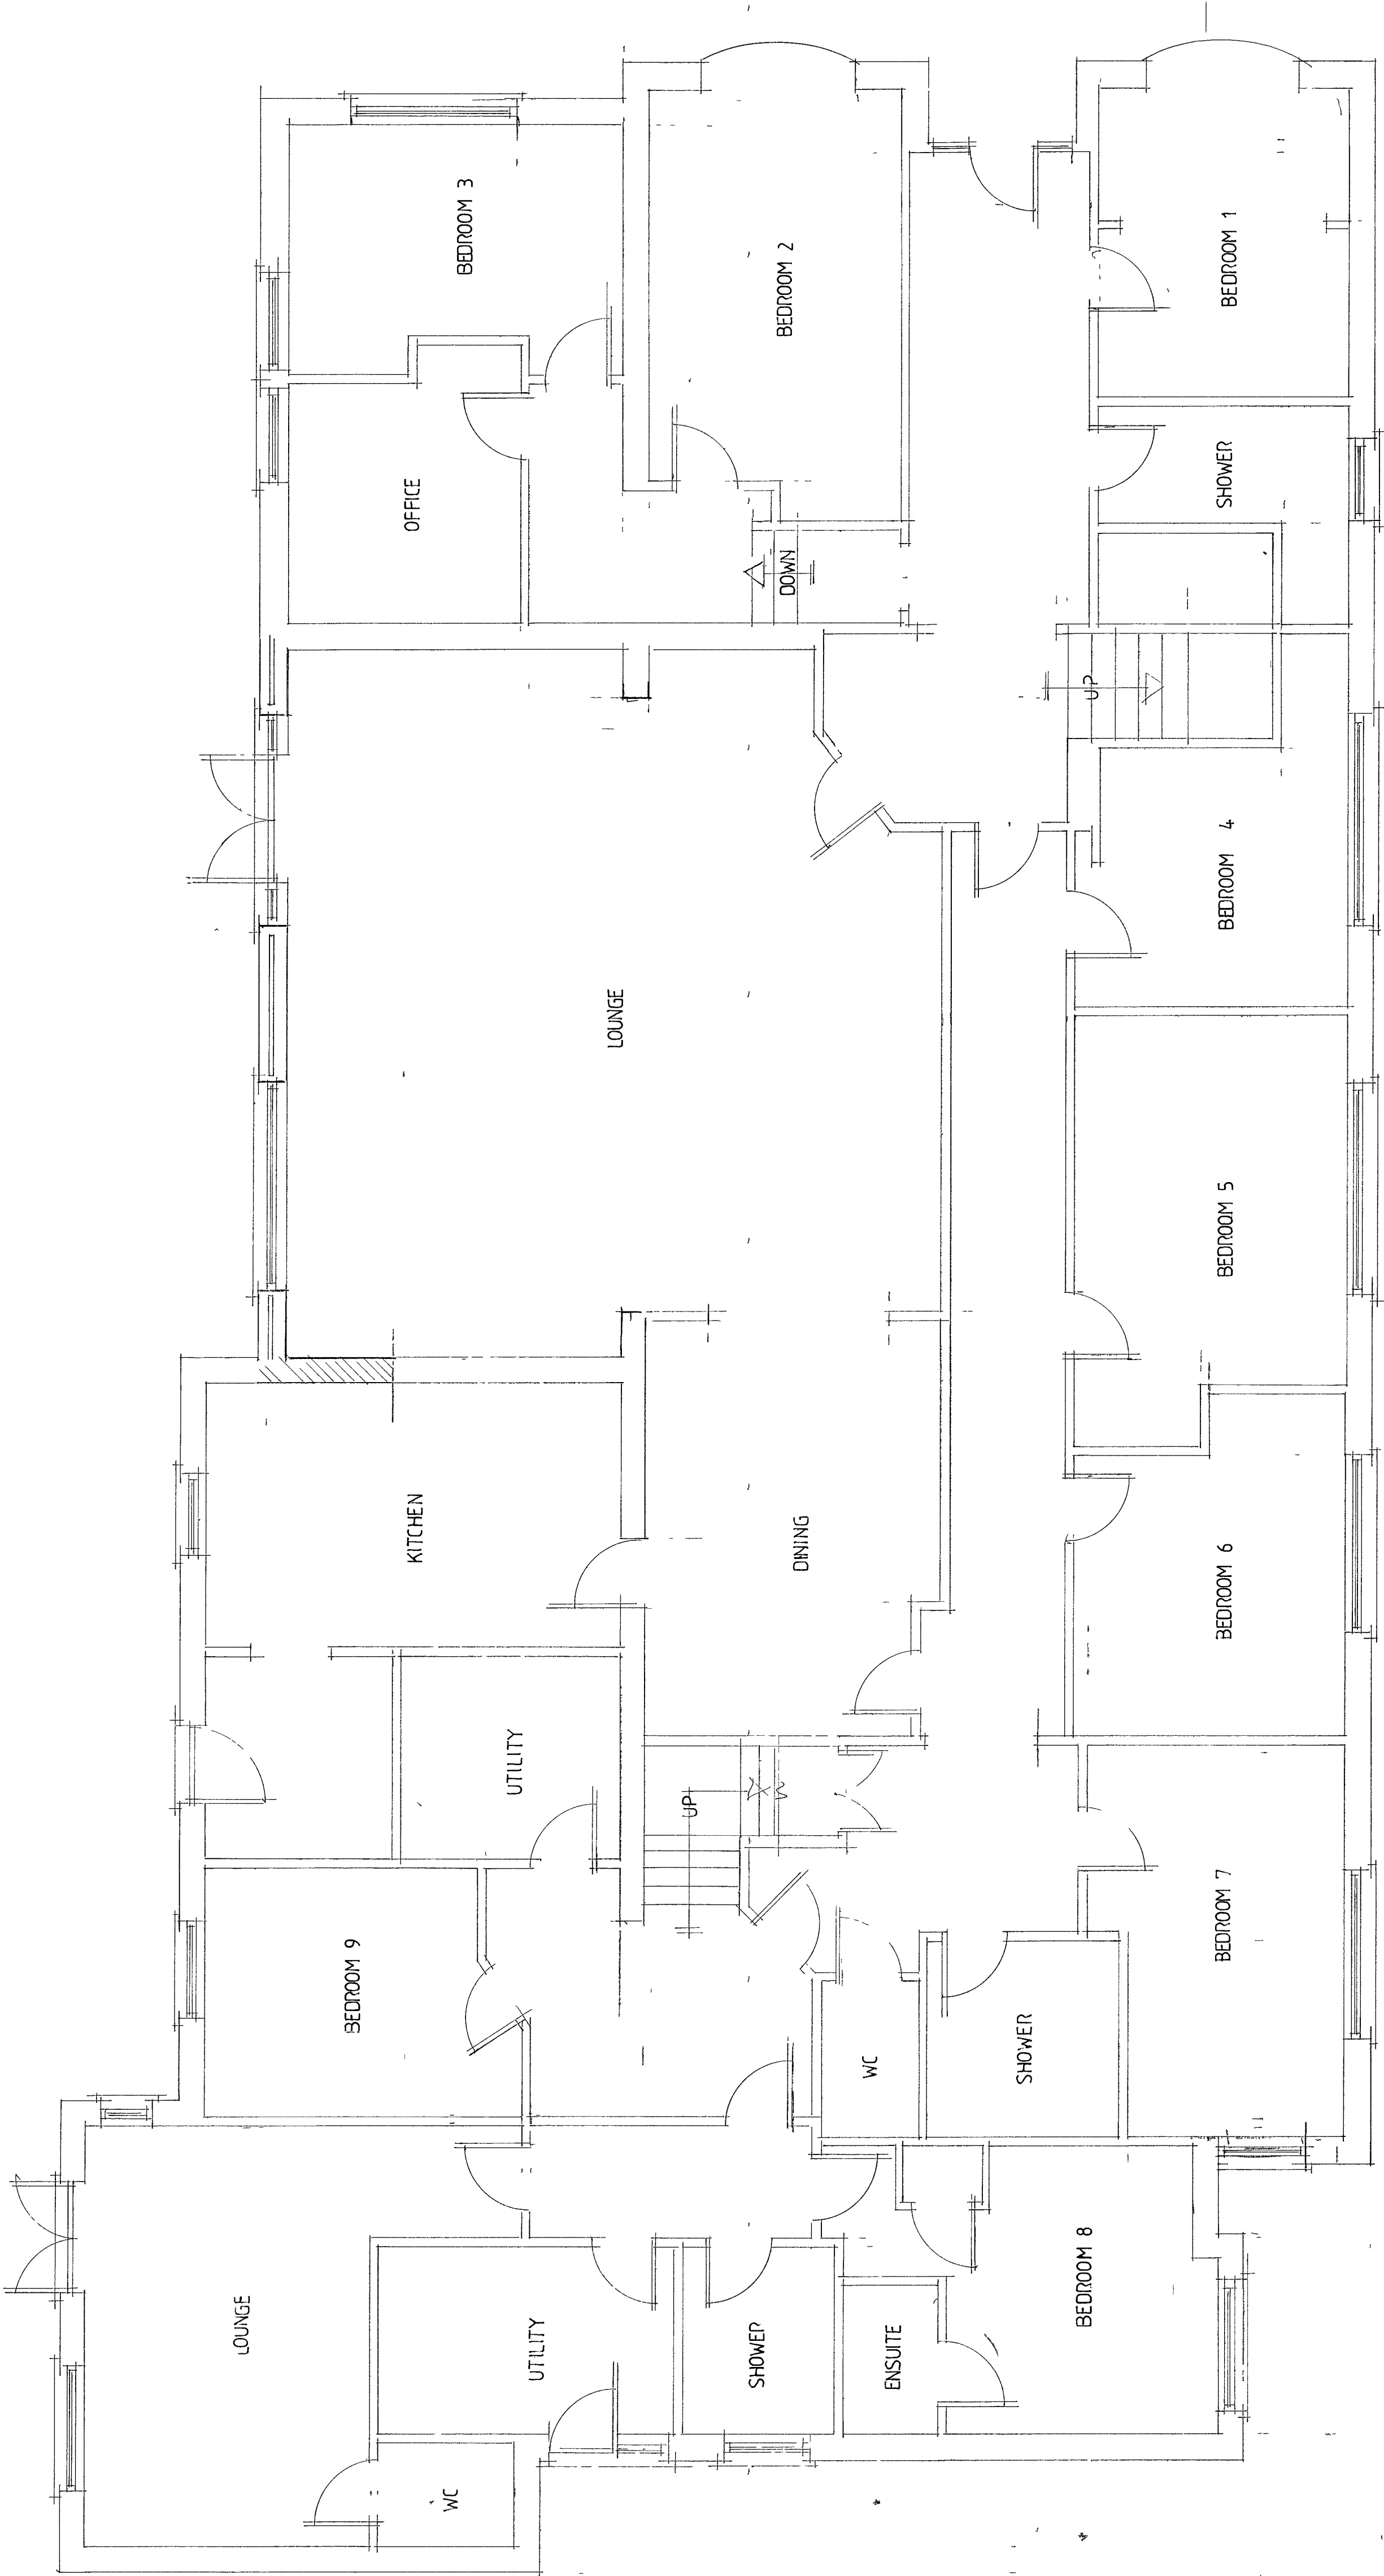

PROPOSED GROUND FLOOR PLAN

A		Date	Revision
© copyright			
THORNS YOUNG ARCHITECTURAL			
THORNS-YOUNG LTD CHARTERED BUILDING CONSULTANTS Website: www.thornsyoungh.co.uk Exmouth 21 Middle Road Park Gate SO31 7GH Tel: (01329) 888 322			
Exmouth 232 Looe Road North End PO2 8JQ Tel: (02392) 672 883			
Client		MR.C FRIEL	
Job Title		ALDINGBORNE COTTAGE WESTERGATE ST	
Drawing Title PROPOSED G F PLAN			
Scale		1:50 :at A1	
Date		JUNE 2018	
Drawn by		SA	
Dwg No		PG 3047 18 2	
Rev		-	