




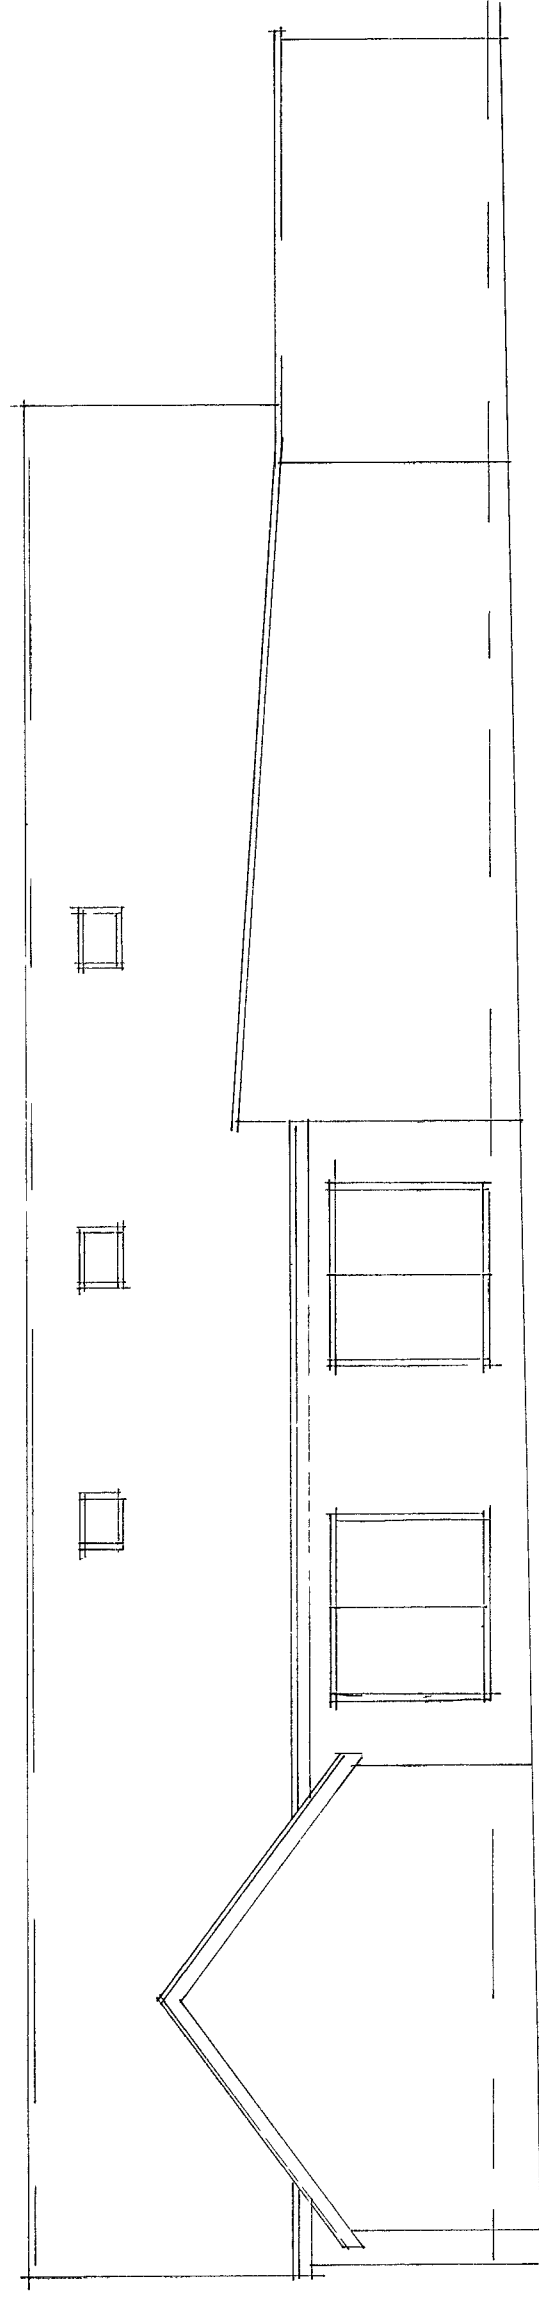


SIDE

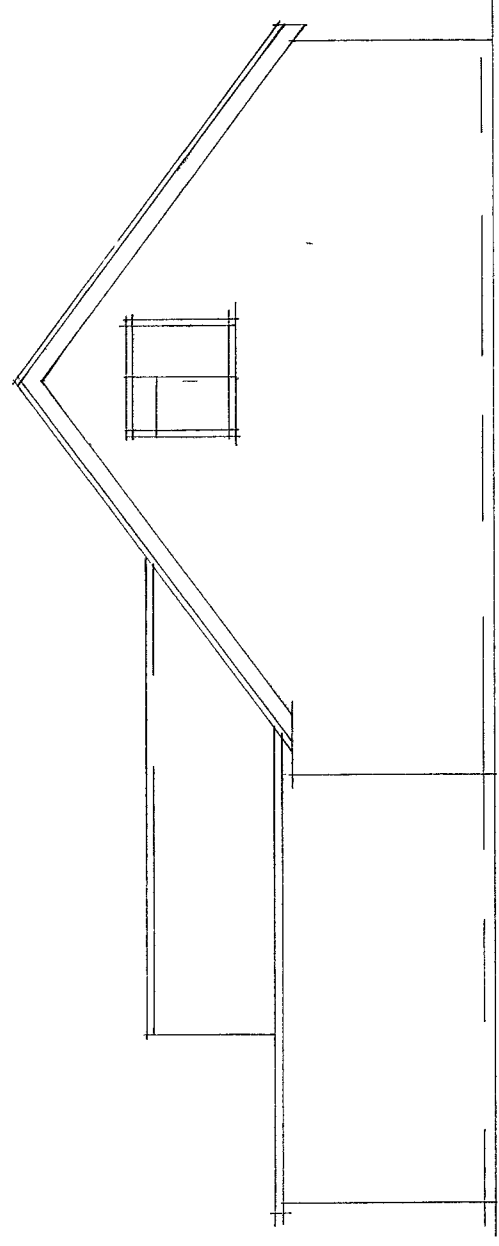


REAR

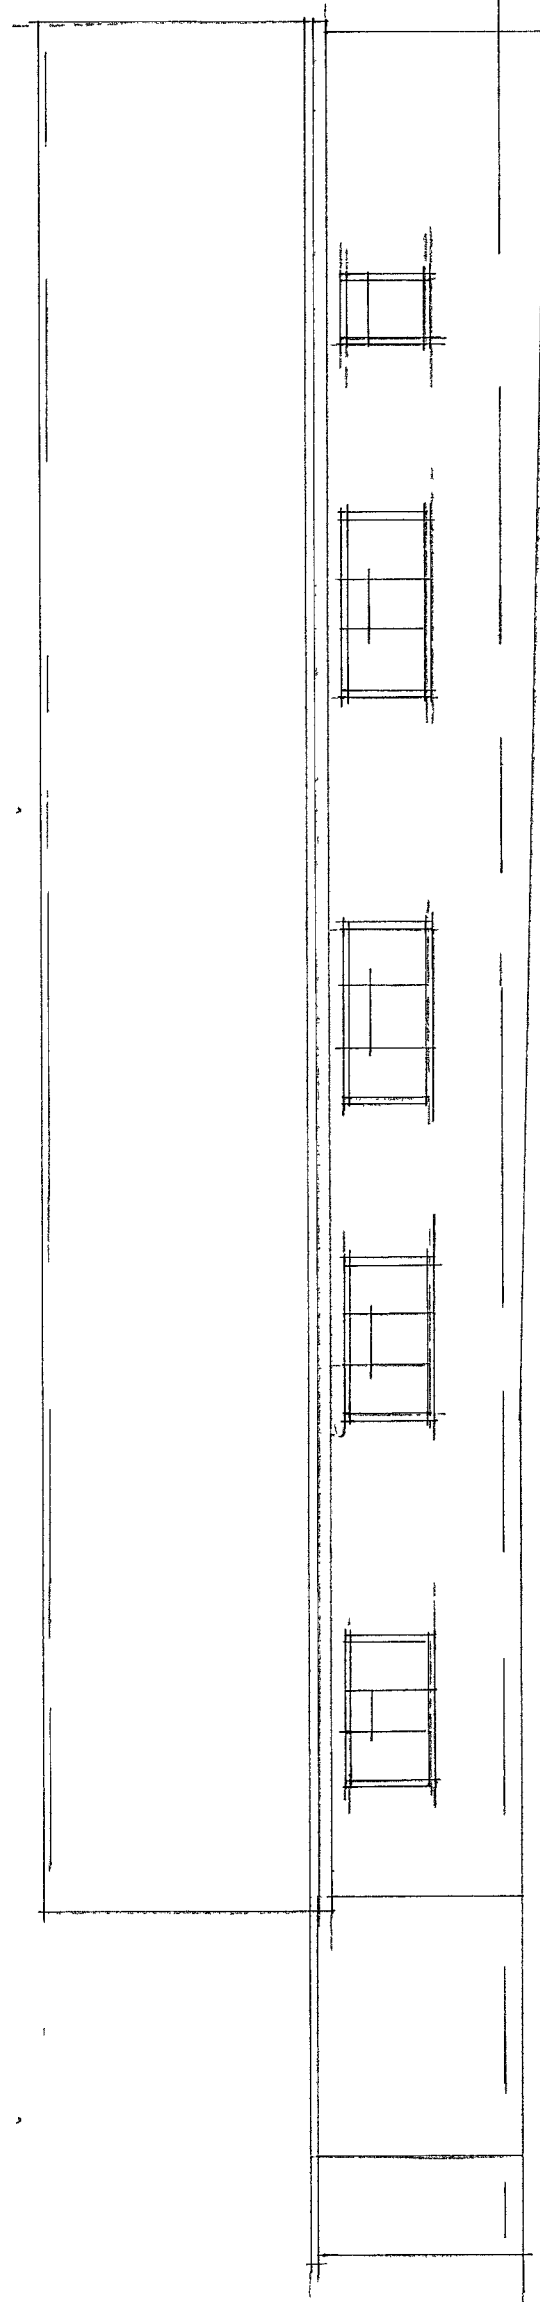


SIDE

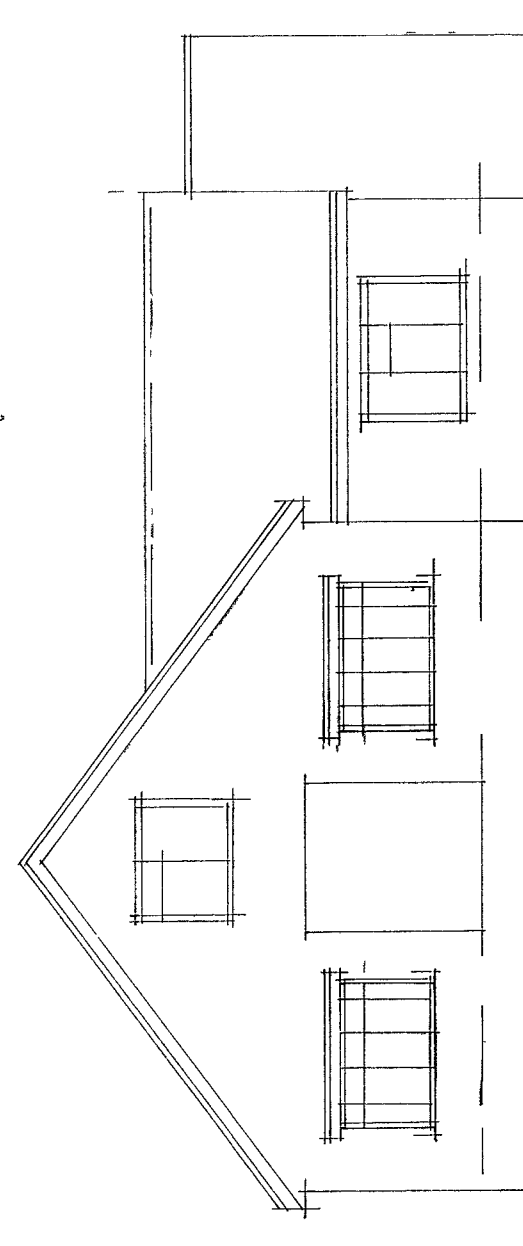

FRONT

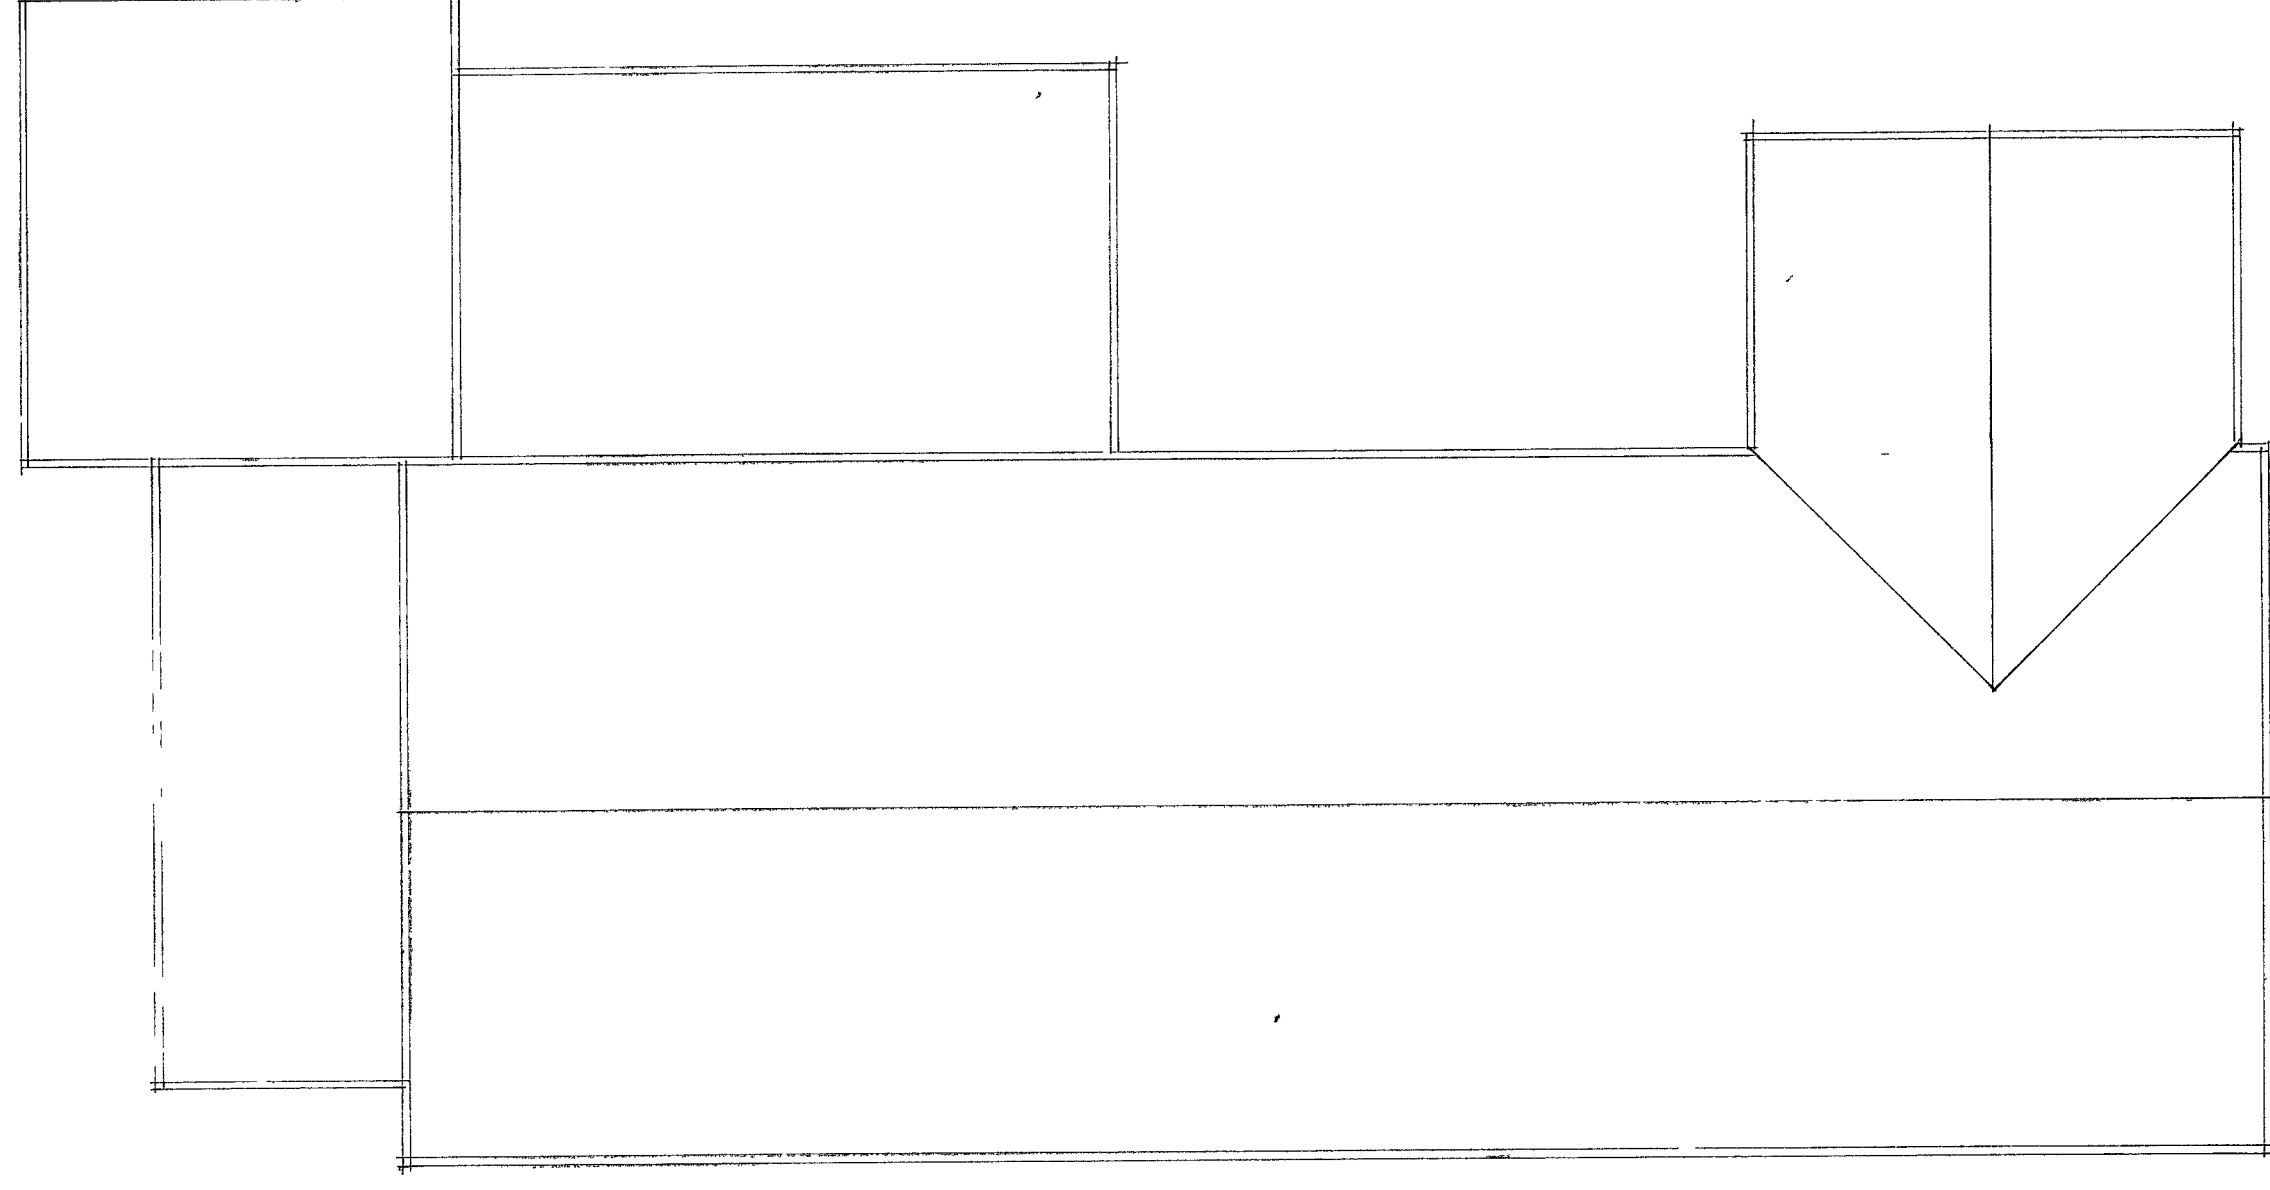

ROOF PLAN

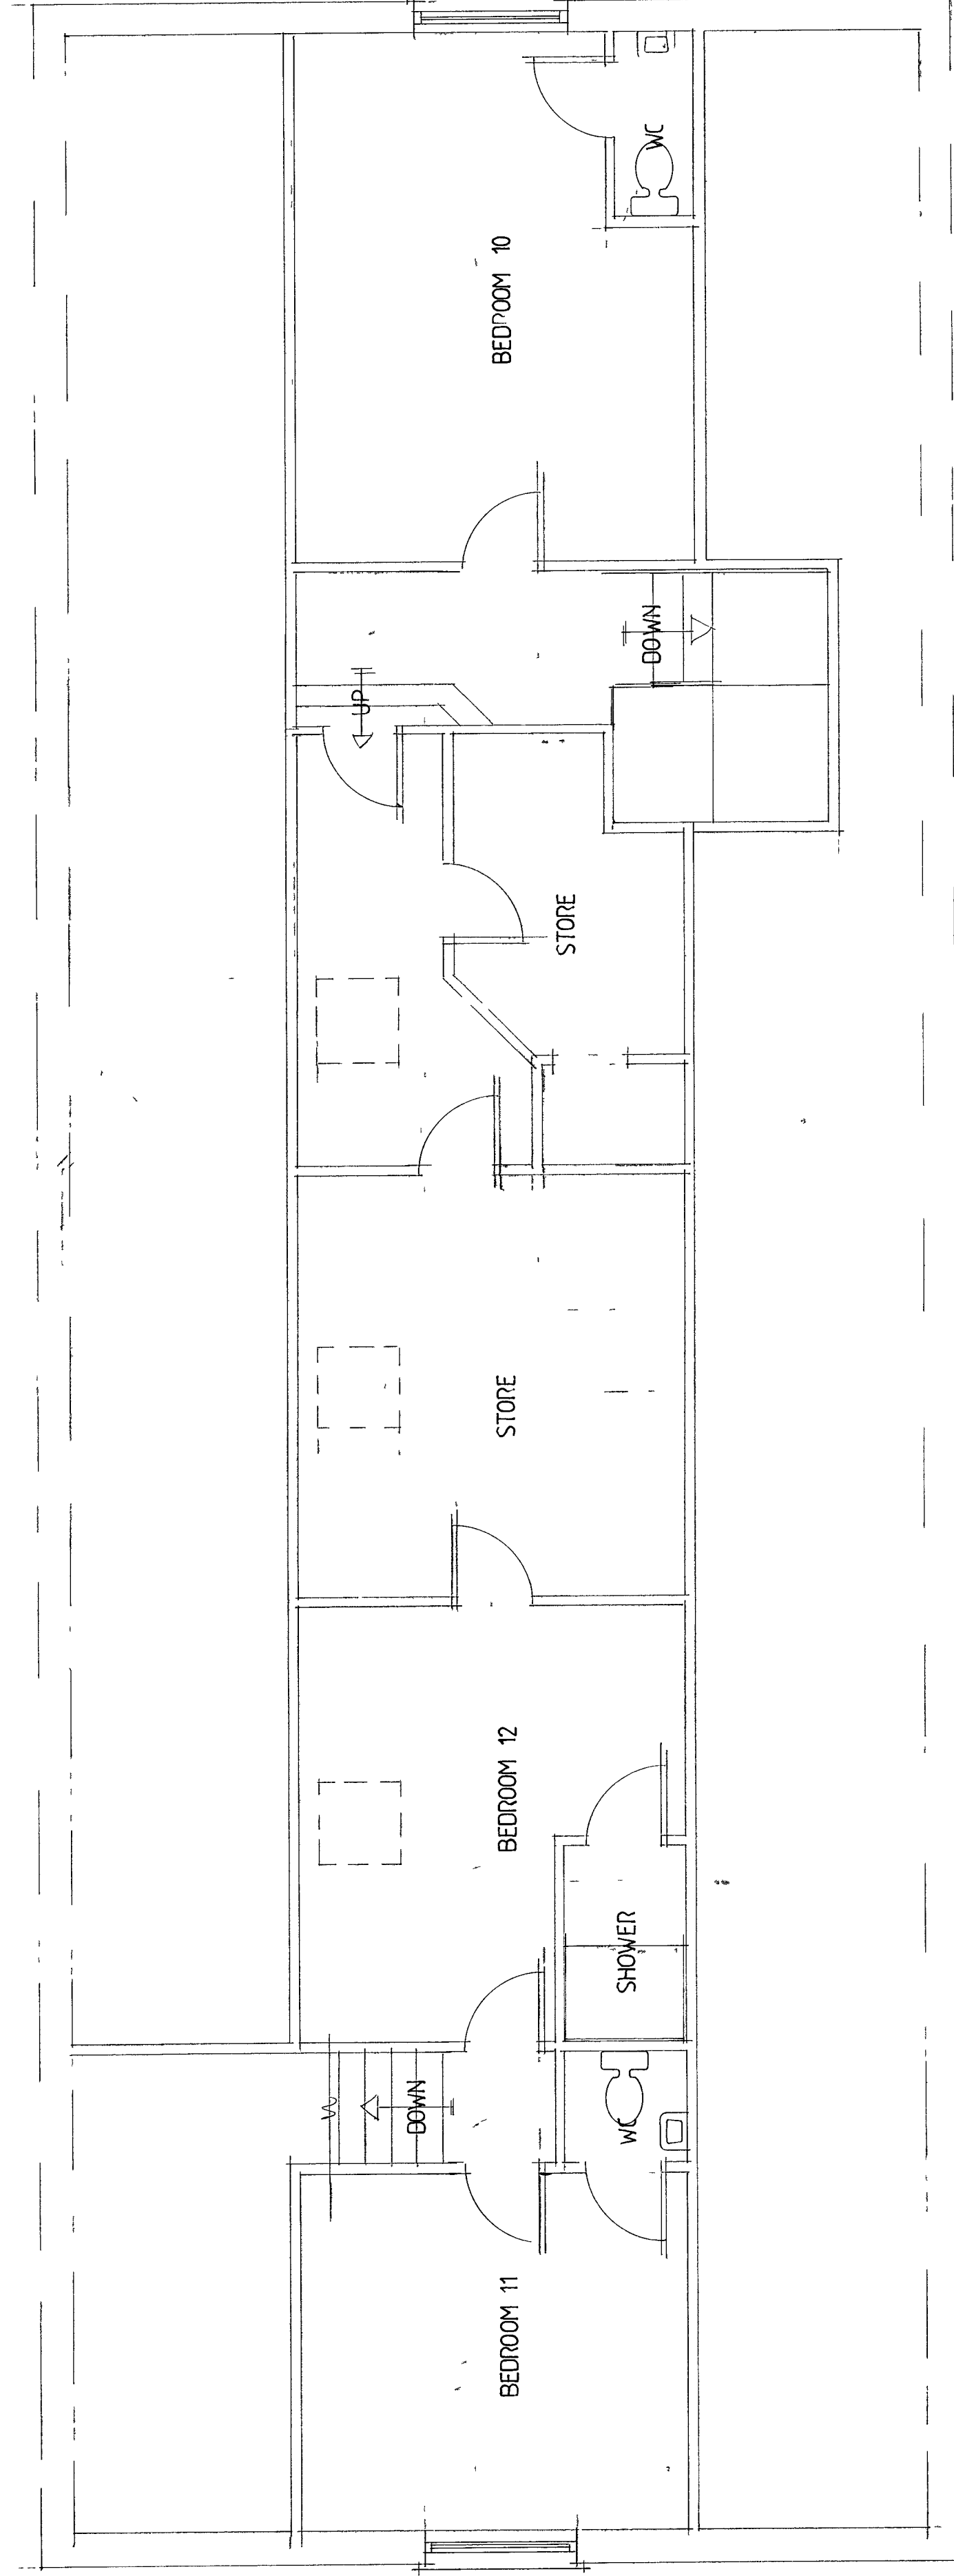

EXISTING FIRST FLOOR

A		Date	Revision
© copyright			
THORNS YOUNG ARCHITECTURAL			
THORNS-YOUNG LTD CHARTERED BUILDING CONSULTANTS Website www.thornsyoun.co.uk			
Fareham 21 Middle Road Park Gate SO31 7GH Tel (01329) 888 322		Portsmouth 232 London Road North End PO2 9JQ Tel (02392) 672 883	
Client MR C FRIEL			
Job Title ALDINGBORNE COTTAGE WESTERGATE ST			
Drawing Title EXISTING F.F PLAN AND ELEVATIONS			
Scale 1 50 + 1100 AT A1			
Date JULY 2018		Drawn by CP	
Drg No PG 3047 18 3		Rev	