




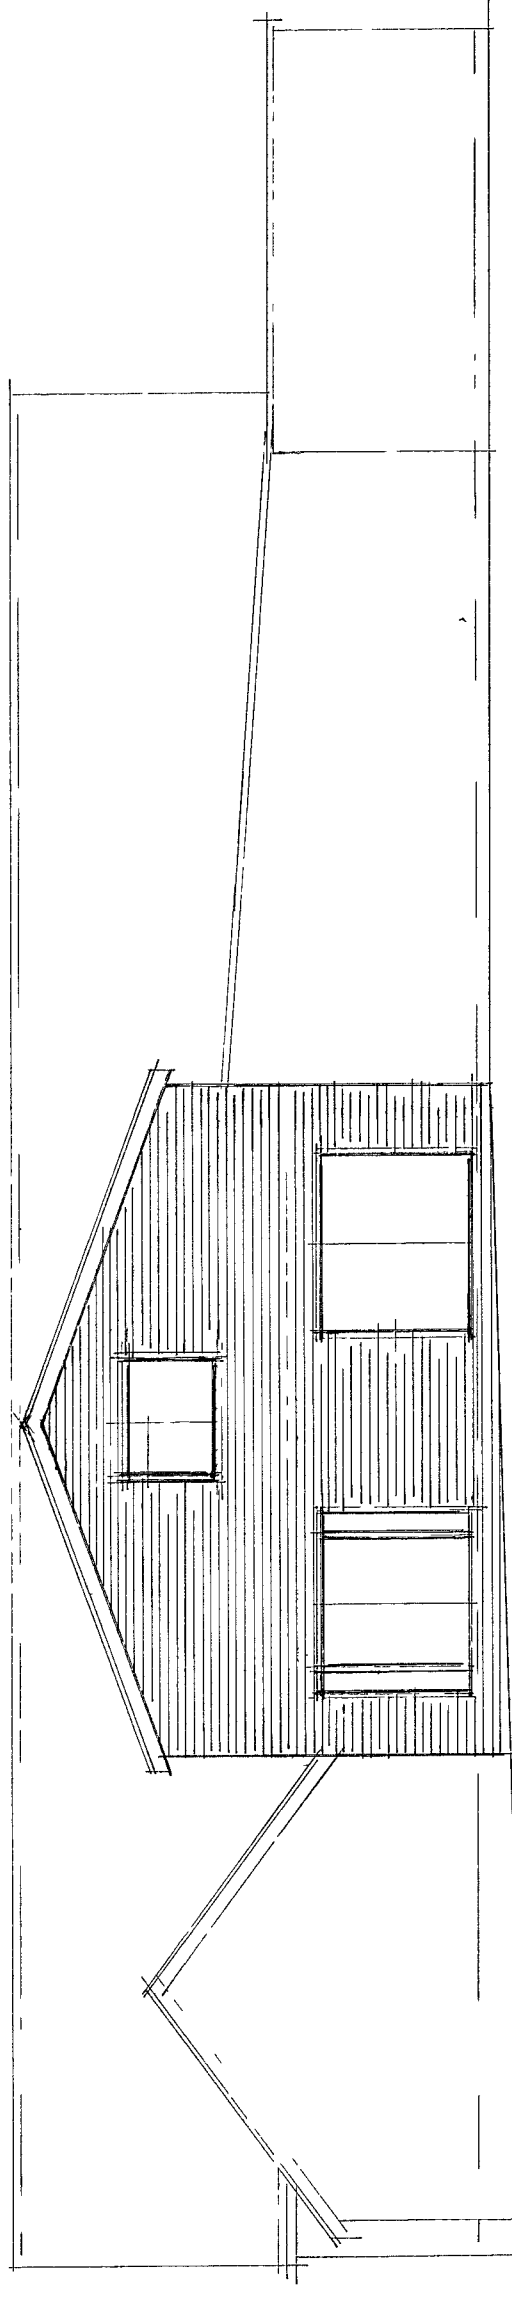


SIDE

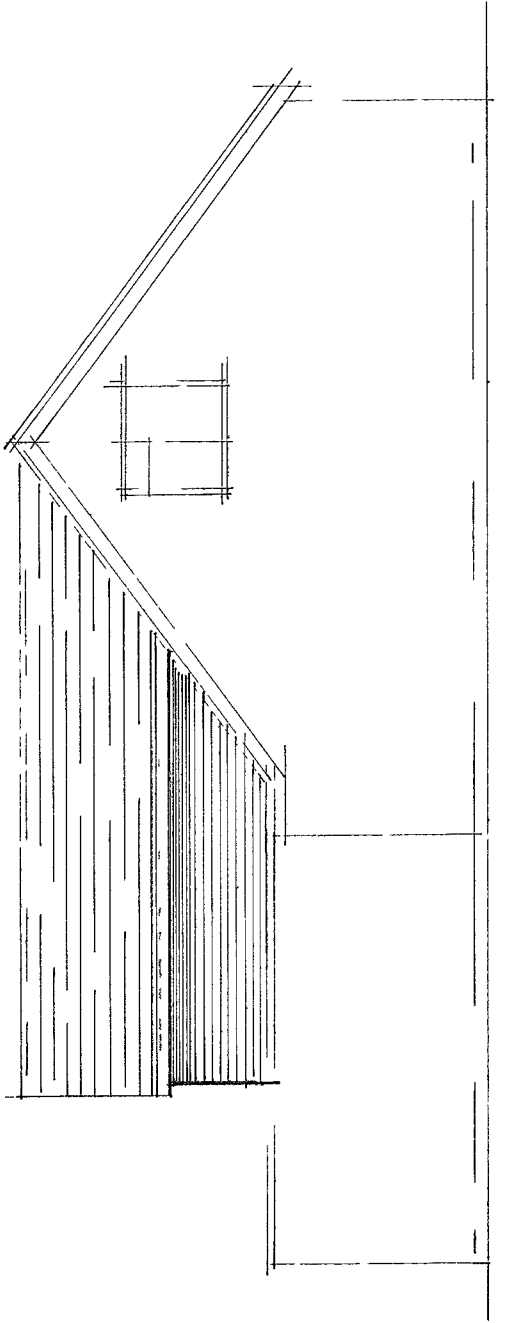


REAR

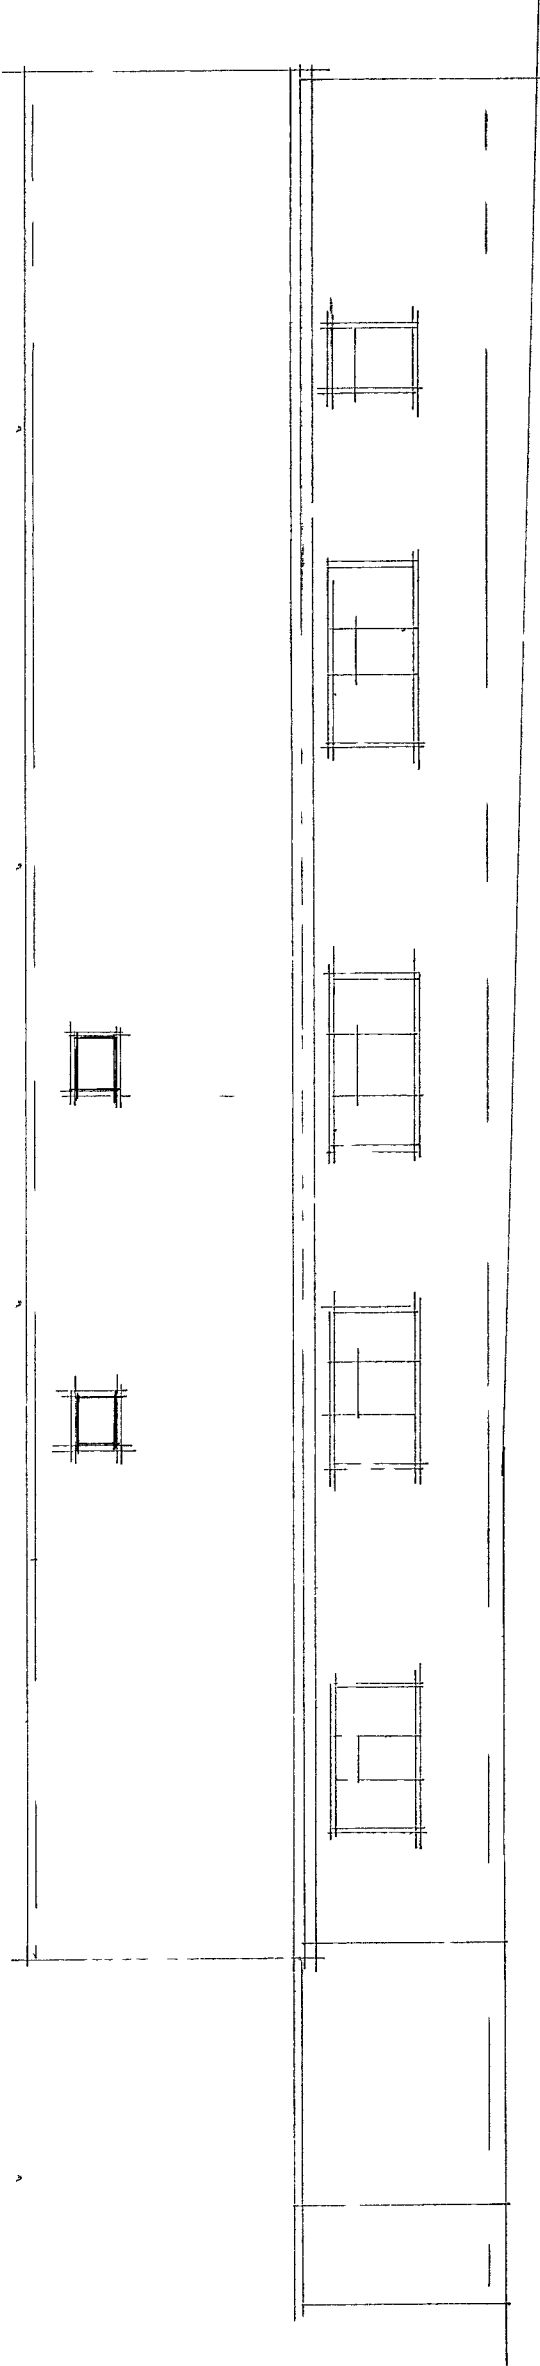


SIDE

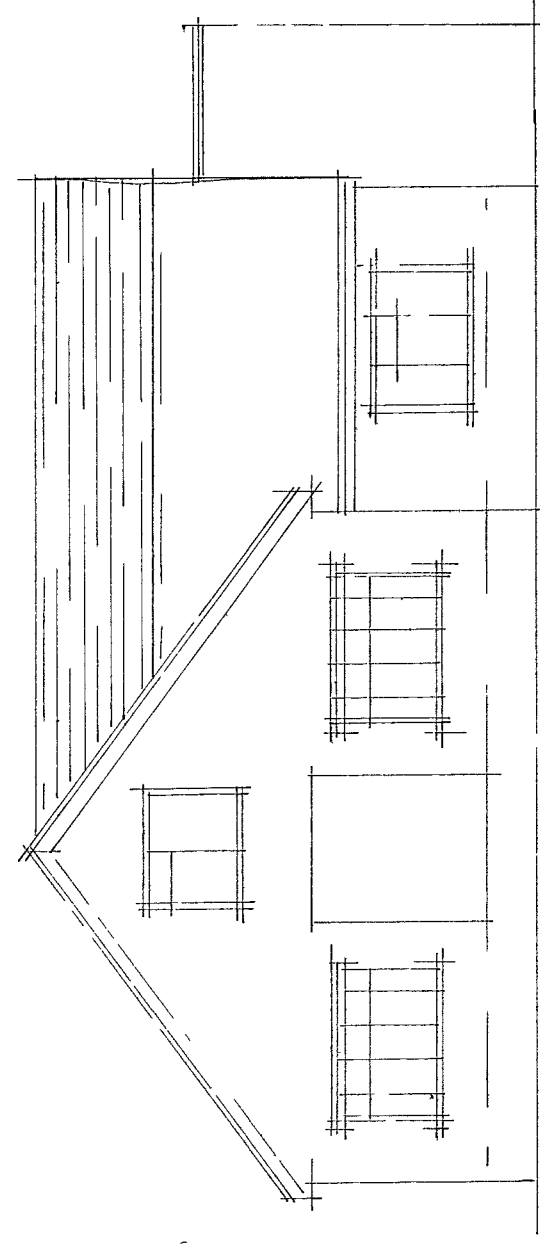

FRONT

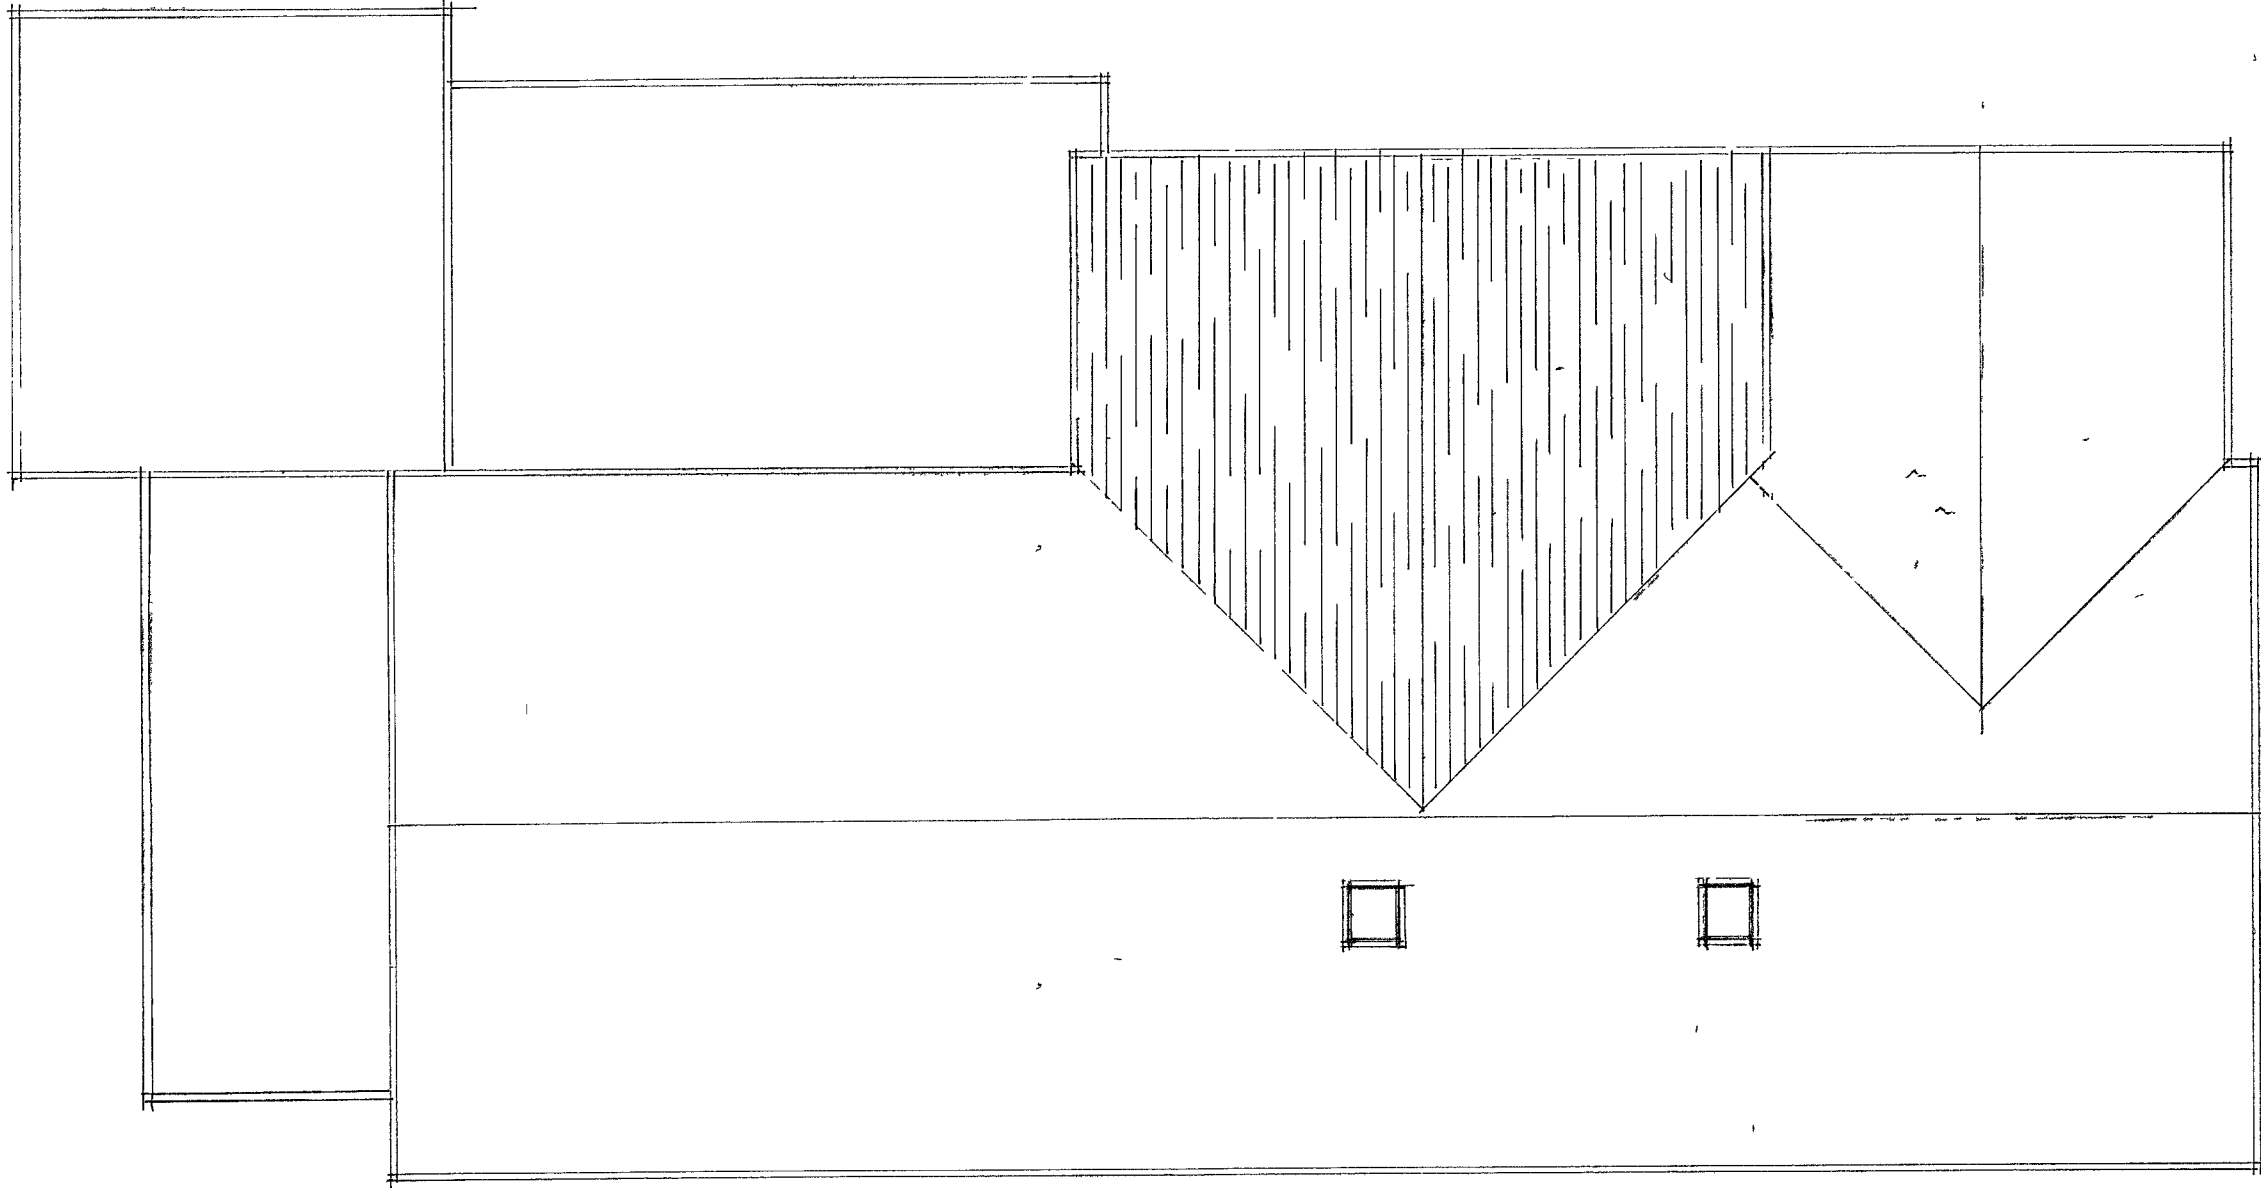

ROOF PLAN

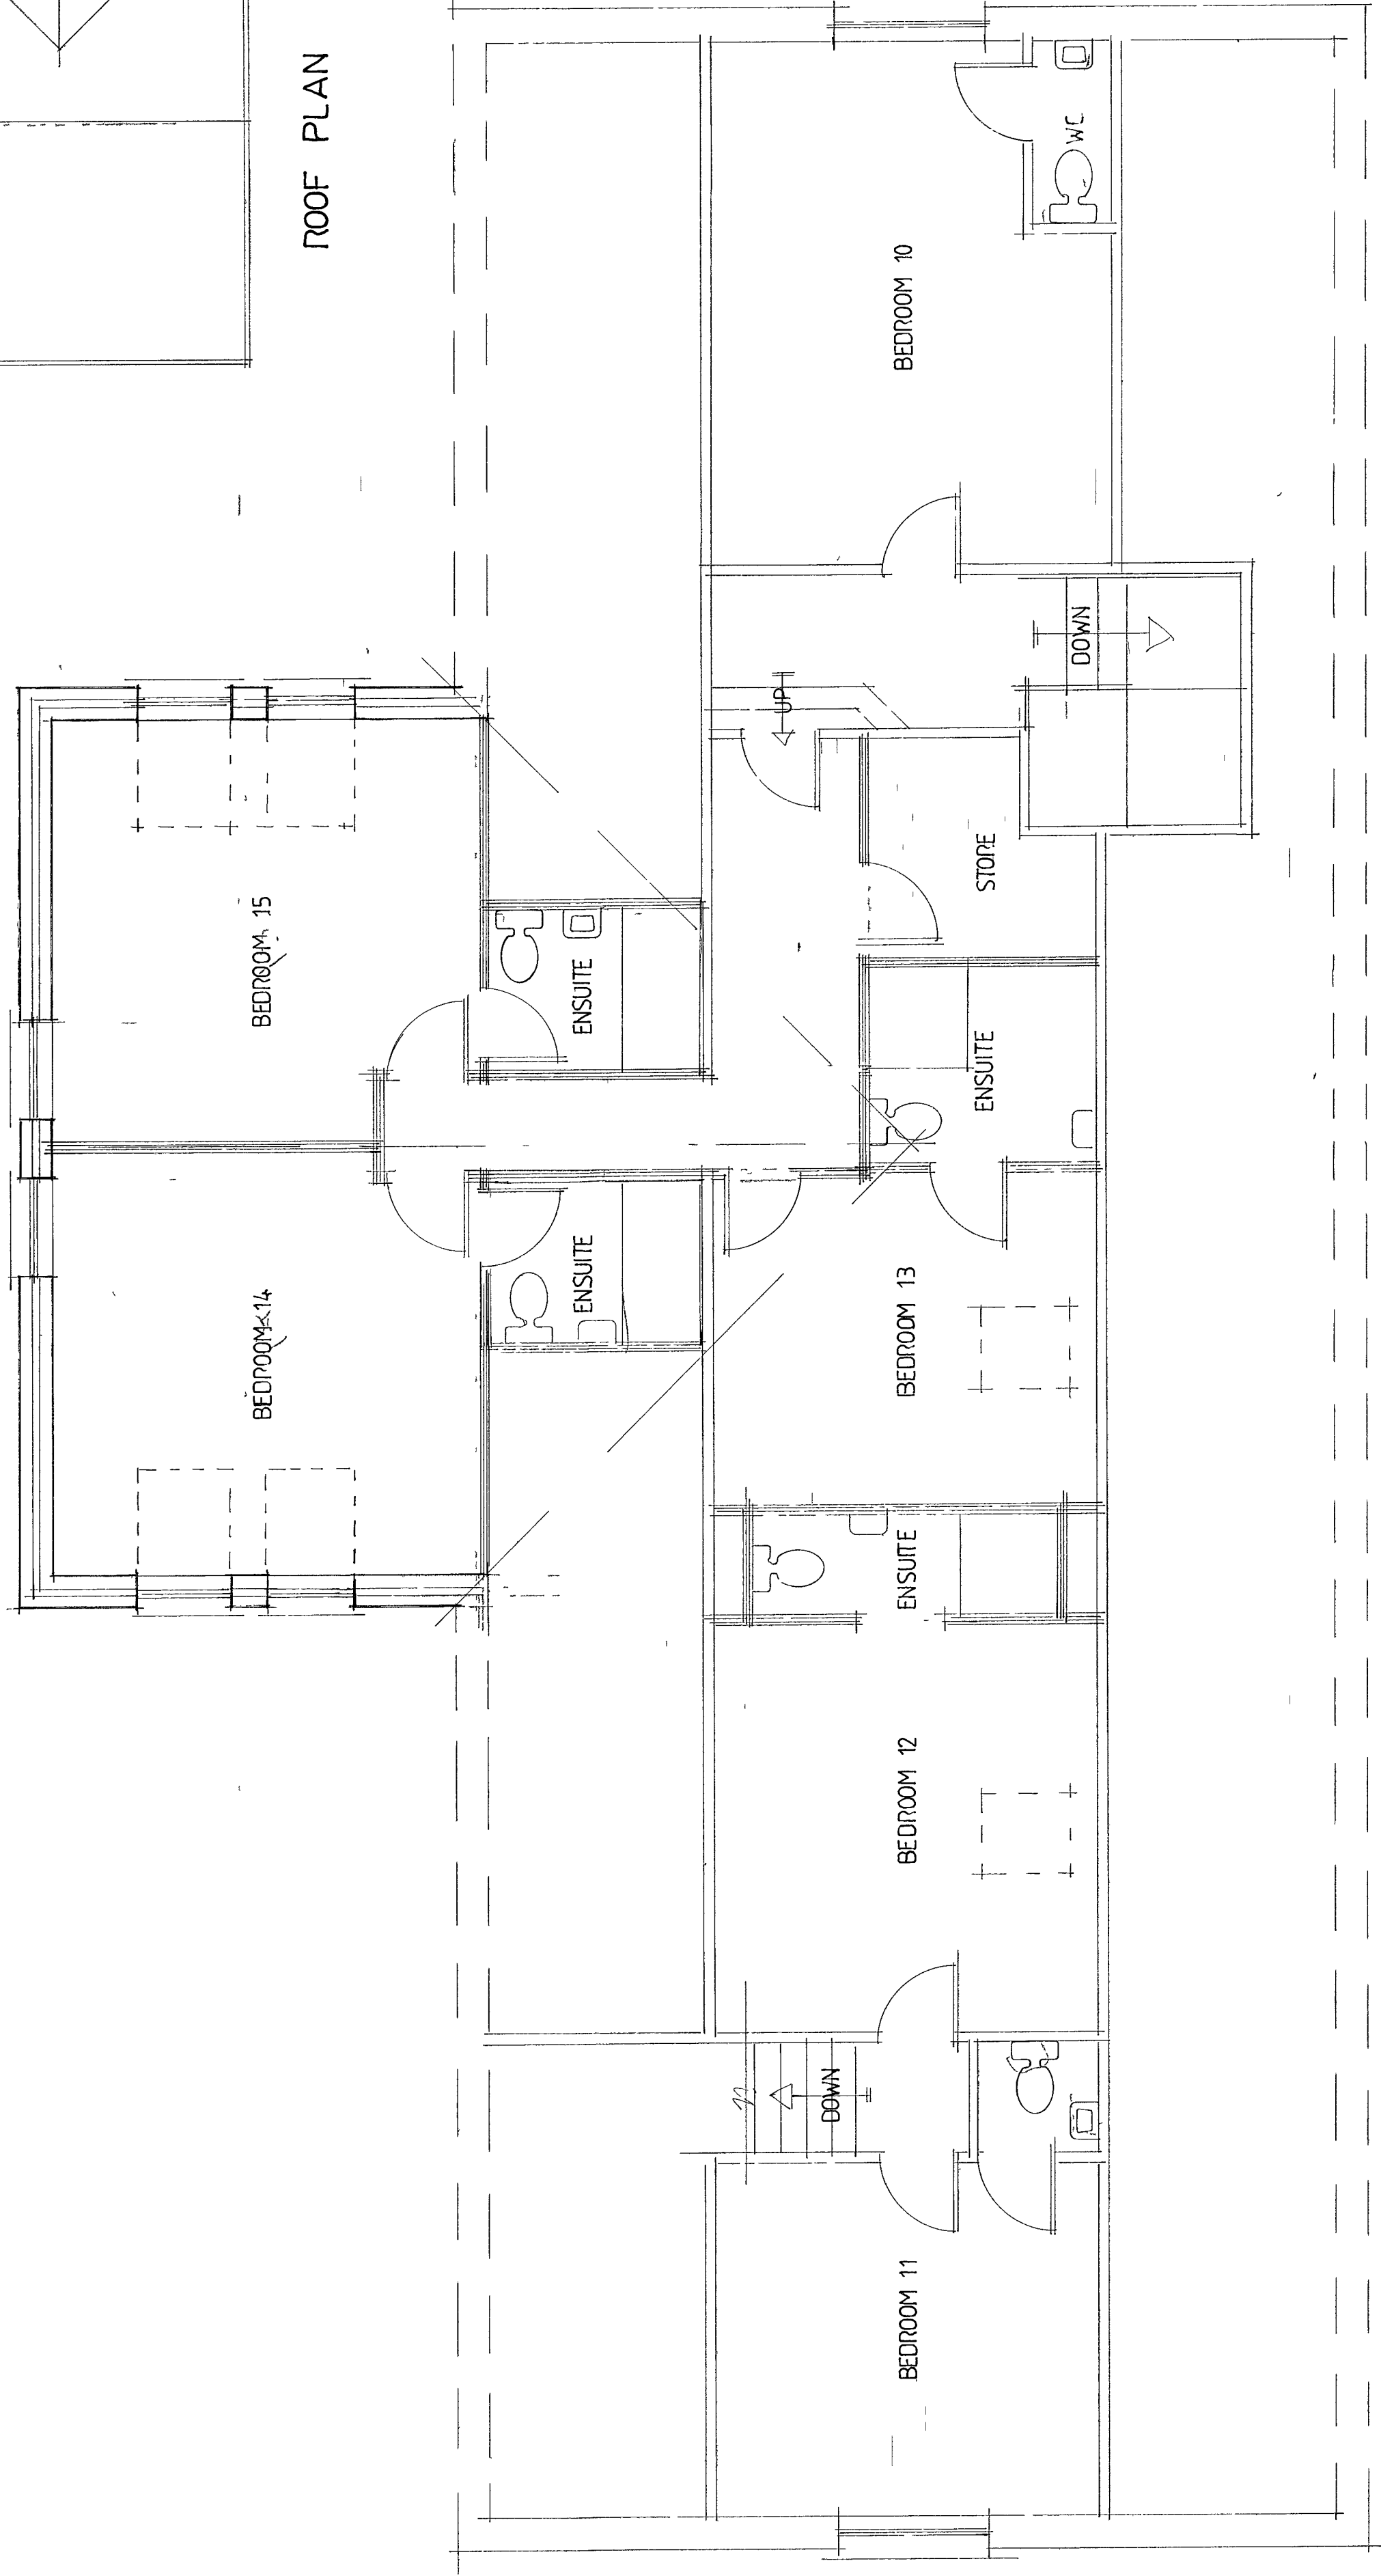

PROPOSED FIRST FLOOR

A	Date	Revision
© copyright		
THORNS YOUNG ARCHITECTURAL		
THORNS-YOUNG LTD CHARTERED BUILDING CONSULTANTS Website www.thornsyoun.co.uk		
Fareham 21 Middle Road Park Gate SO31 7GH Tel (01329) 888 322		
Portsmouth 232 London Road North End PO2 8JQ Tel (02392) 672 883		
Client MR C FRIEL		
Job Title ALDINGBORNE COTTAGE WESTERGATE		
Drawing Title PROPOSED 1 st F PLAN AND ELEVATIONS		
Scale 1 50 + 1 100 AT A1		
Date JULY 2018	Drawn by CP	
Dwg No PG 3047 18 4	Rev	