




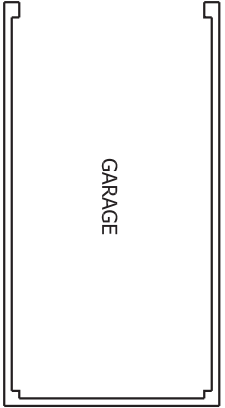


EXISTING GROUND FLOOR PLAN

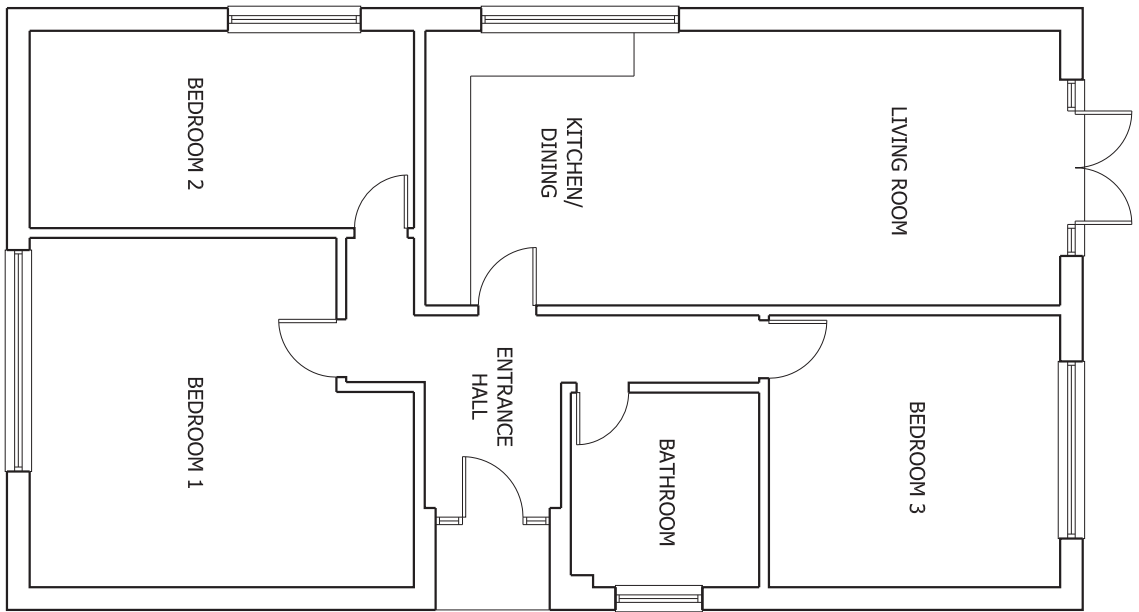


EXISTING ROOF PLAN

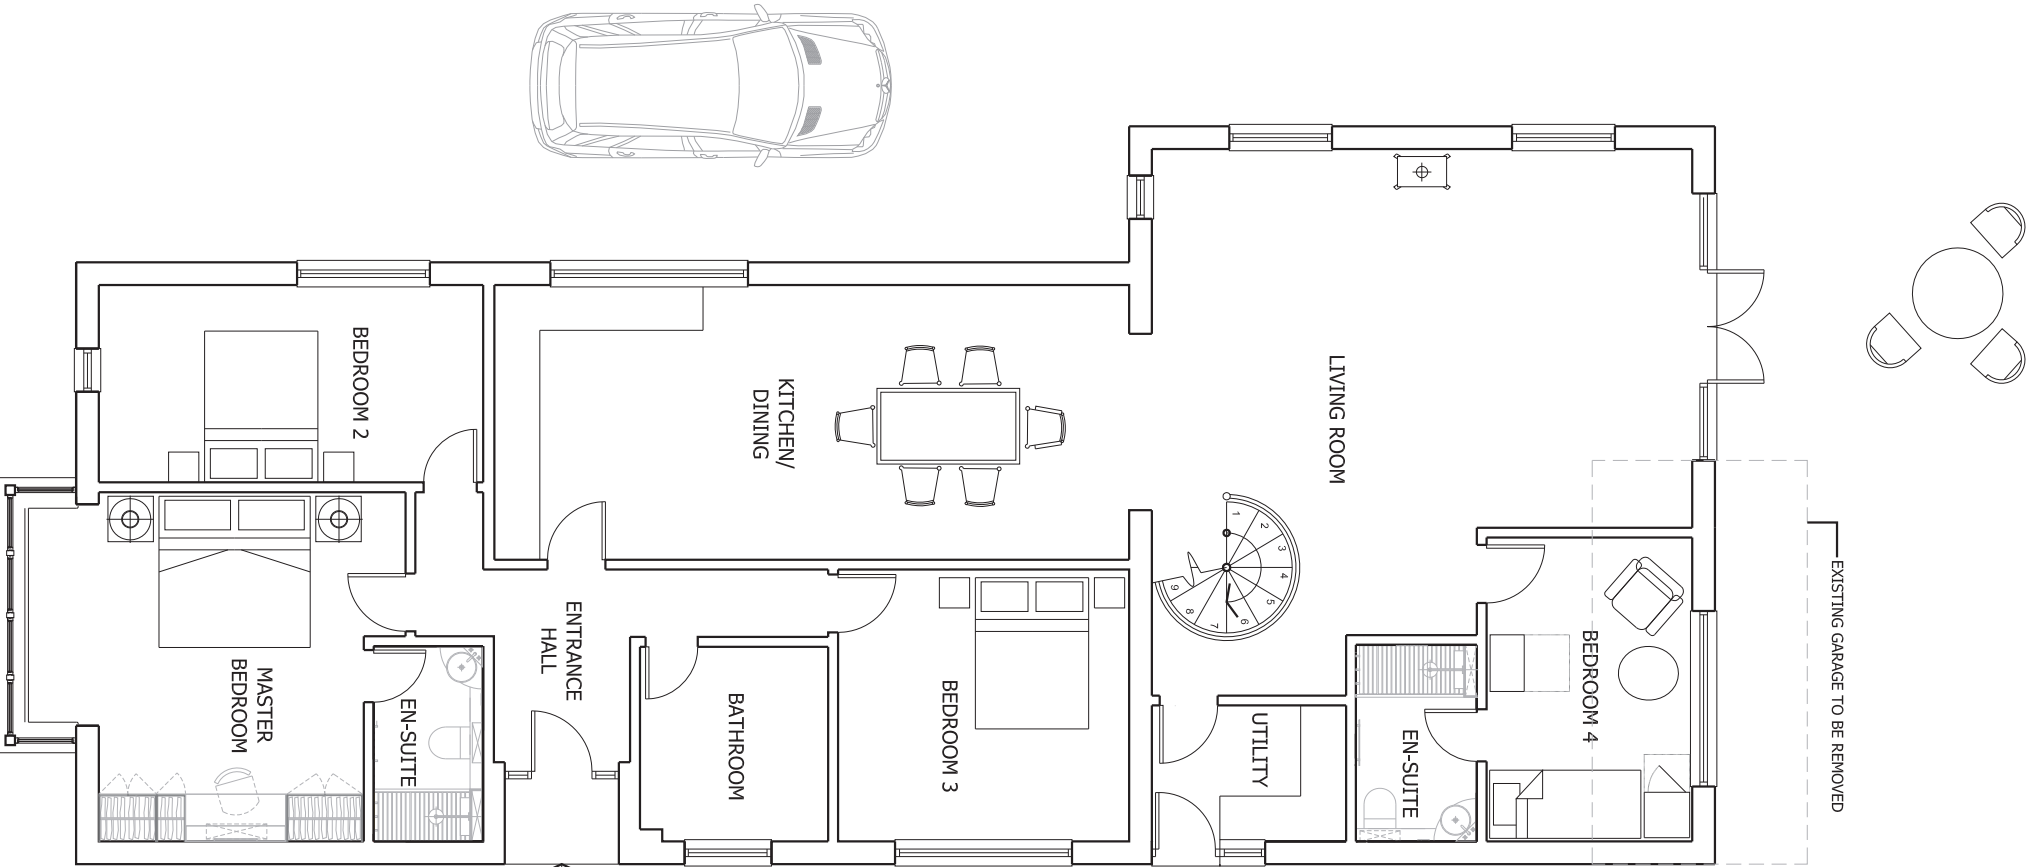


PROPOSED GROUND FLOOR PLAN

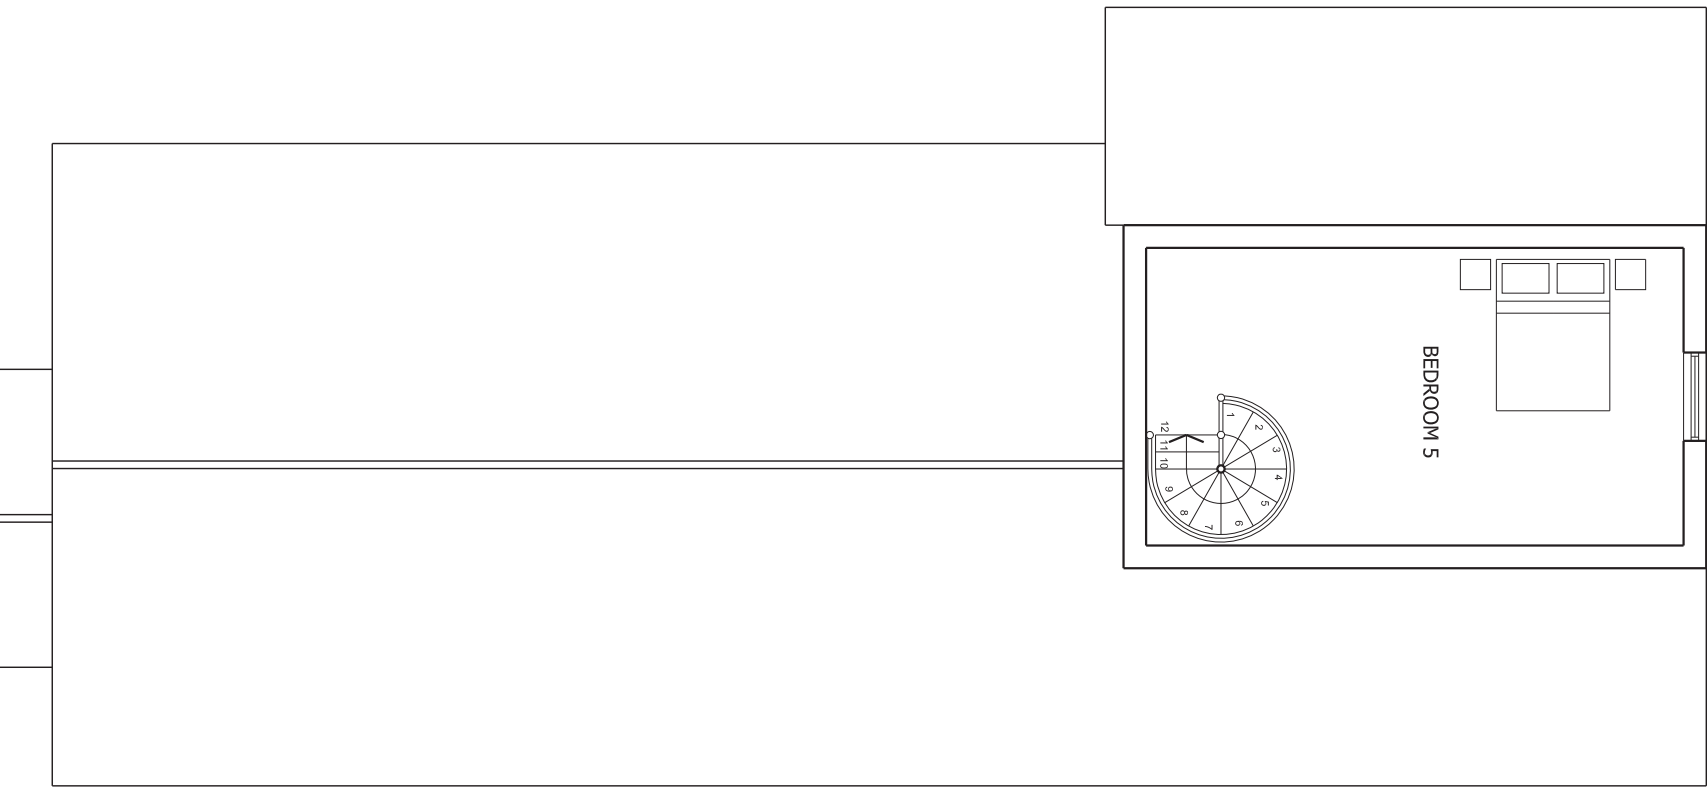


PROPOSED FIRST FLOOR & ROOF PLAN

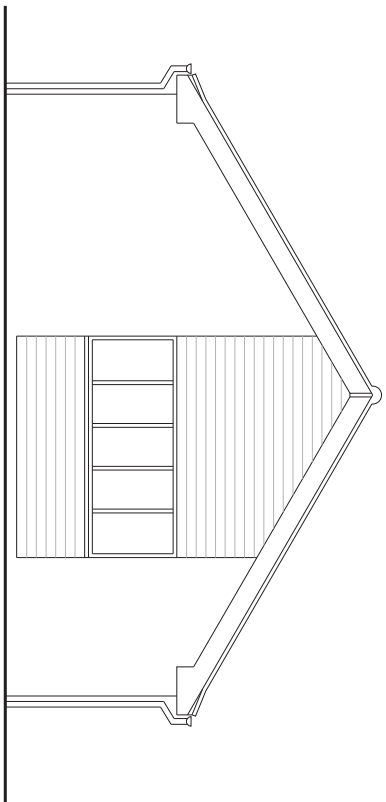


EXISTING FRONT ELEVATION - SOUTH FACING

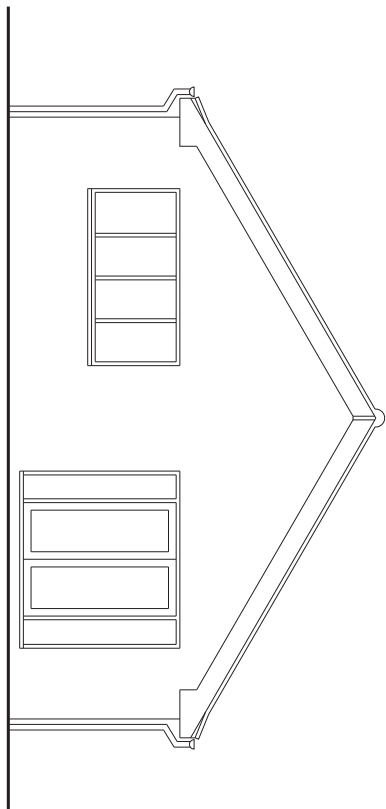


EXISTING FRONT ELEVATION - NORTH FACING

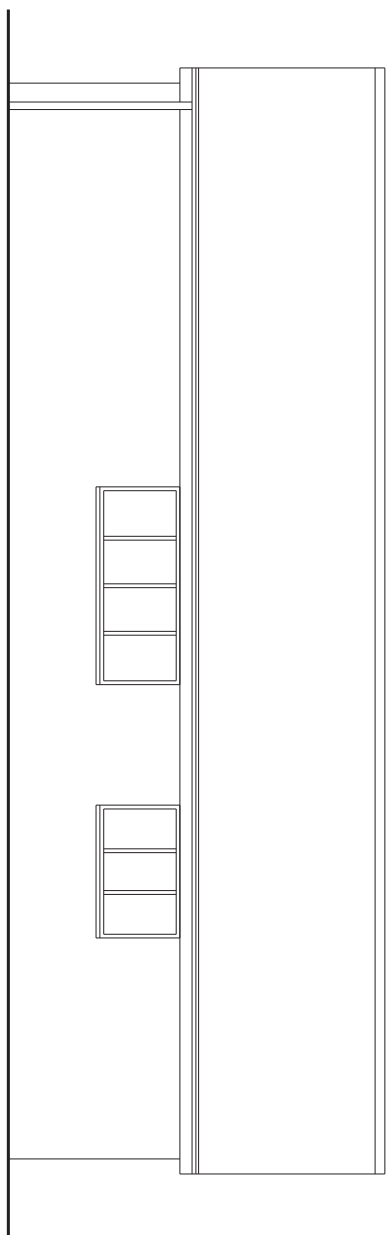


EXISTING SIDE ELEVATION - WEST FACING

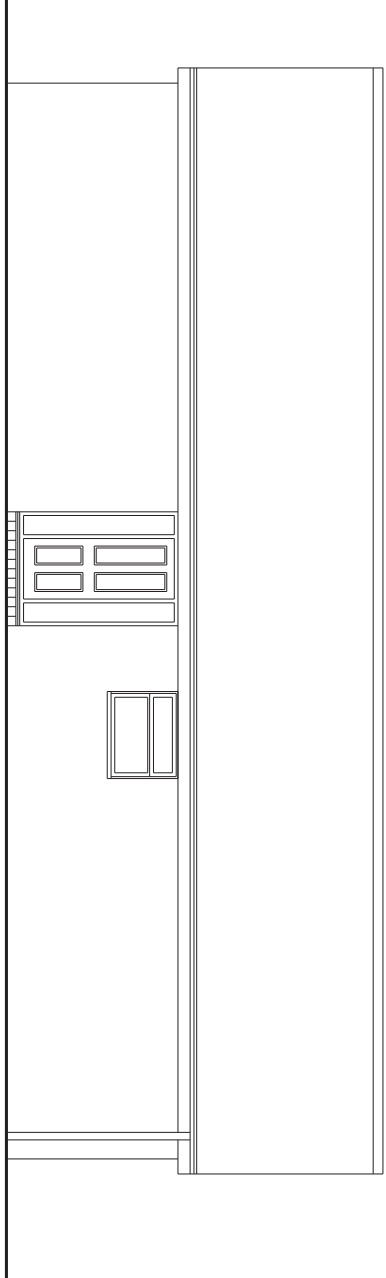


EXISTING FRONT ELEVATION - EAST FACING

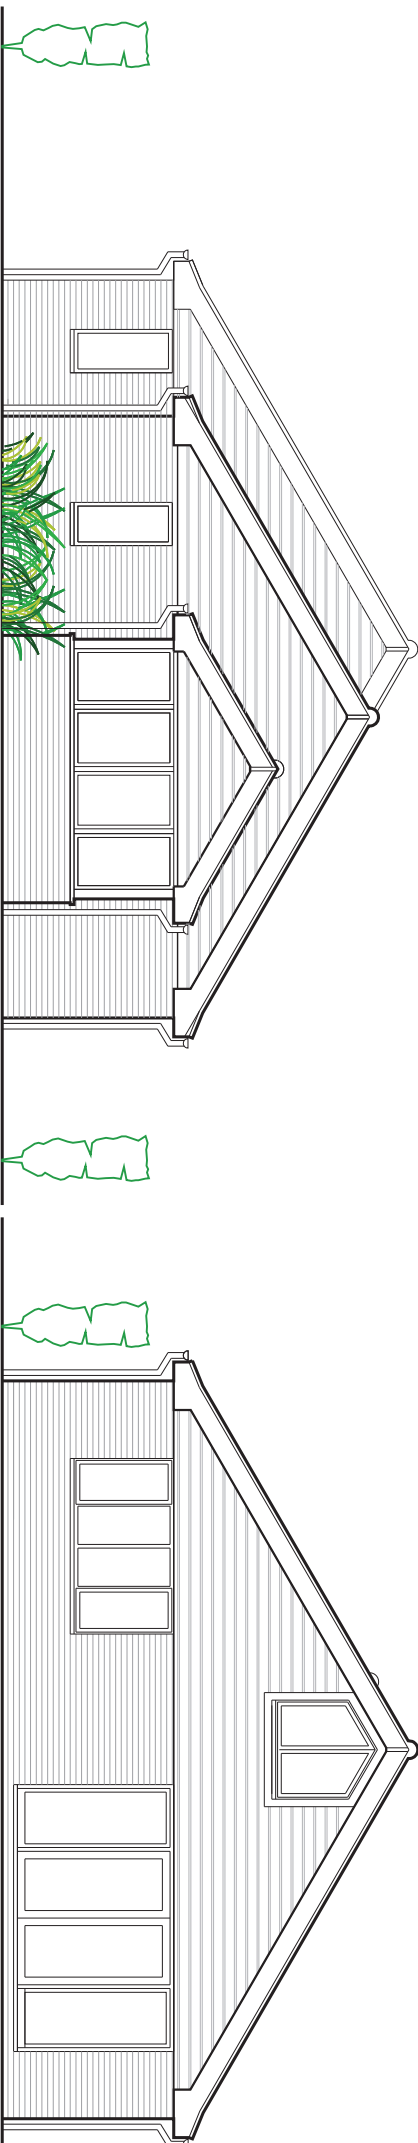


PROPOSED FRONT ELEVATION - SOUTH FACING

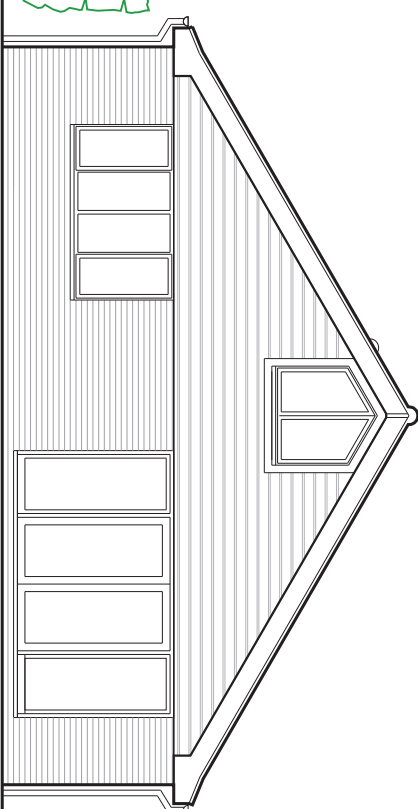


PROPOSED REAR ELEVATION - NORTH FACING

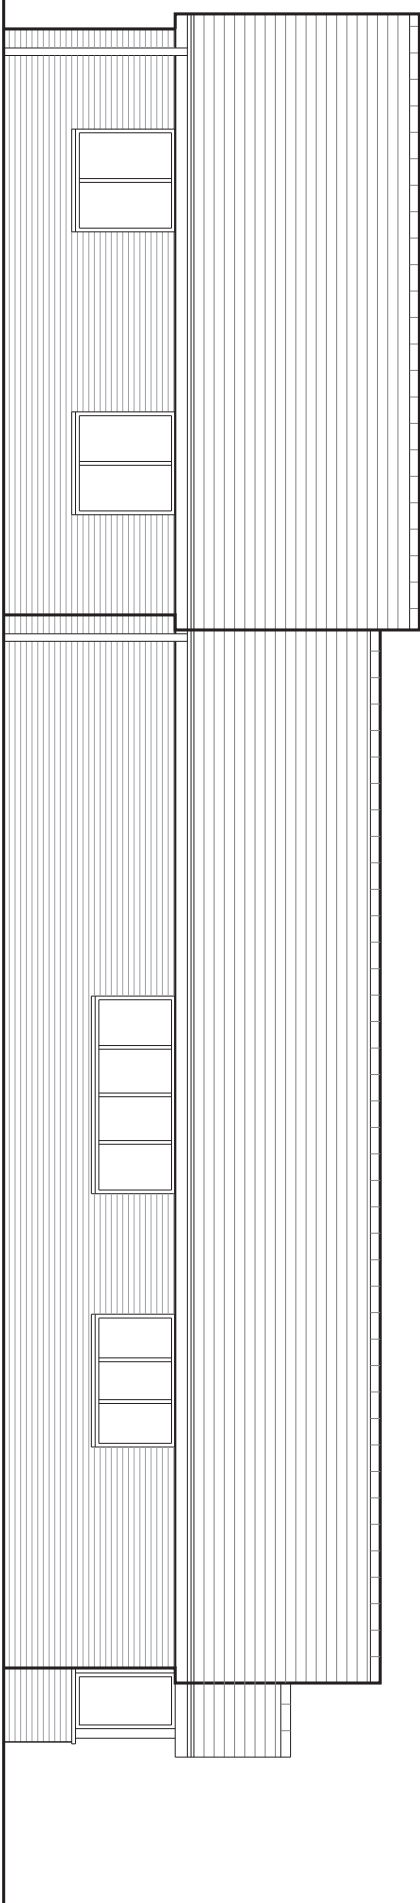


PROPOSED SIDE ELEVATION - WEST FACING

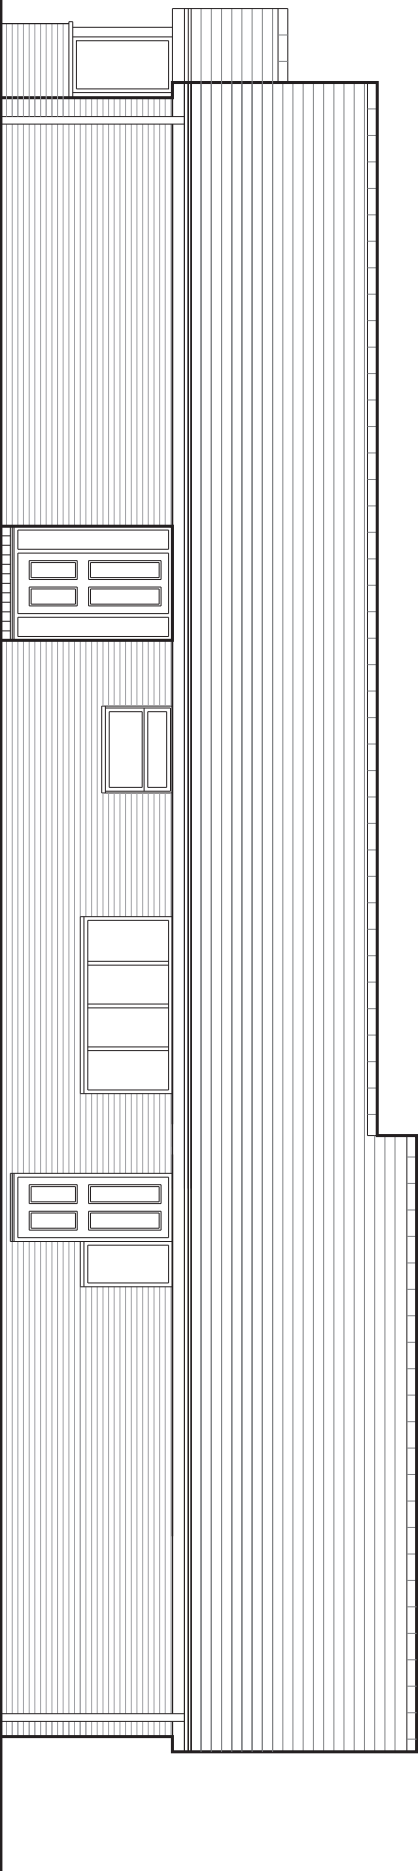

PROPOSED SIDE ELEVATION - EAST FACING

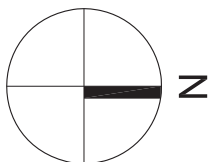


LOCATION PLAN - SCALE 1:1250

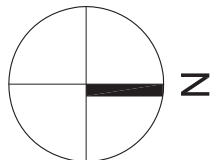

Revisions:

JLR DESIGNS Limited
Further drawings shall not be used. All drawings to be checked and the differences between drawings and between drawings and specification or state of quantities to be reported to JLR Designs Ltd.
© The drawing is prepared for the application for:
1. Planning permission
2. Building regulation approval
on behalf of the applicant named below and for no other purpose.
The copyright of the drawing and designs remains JLR Designs Ltd.
All copies are only for information about the application. They may not be used for any other purpose without the express written permission of JLR Designs Ltd.

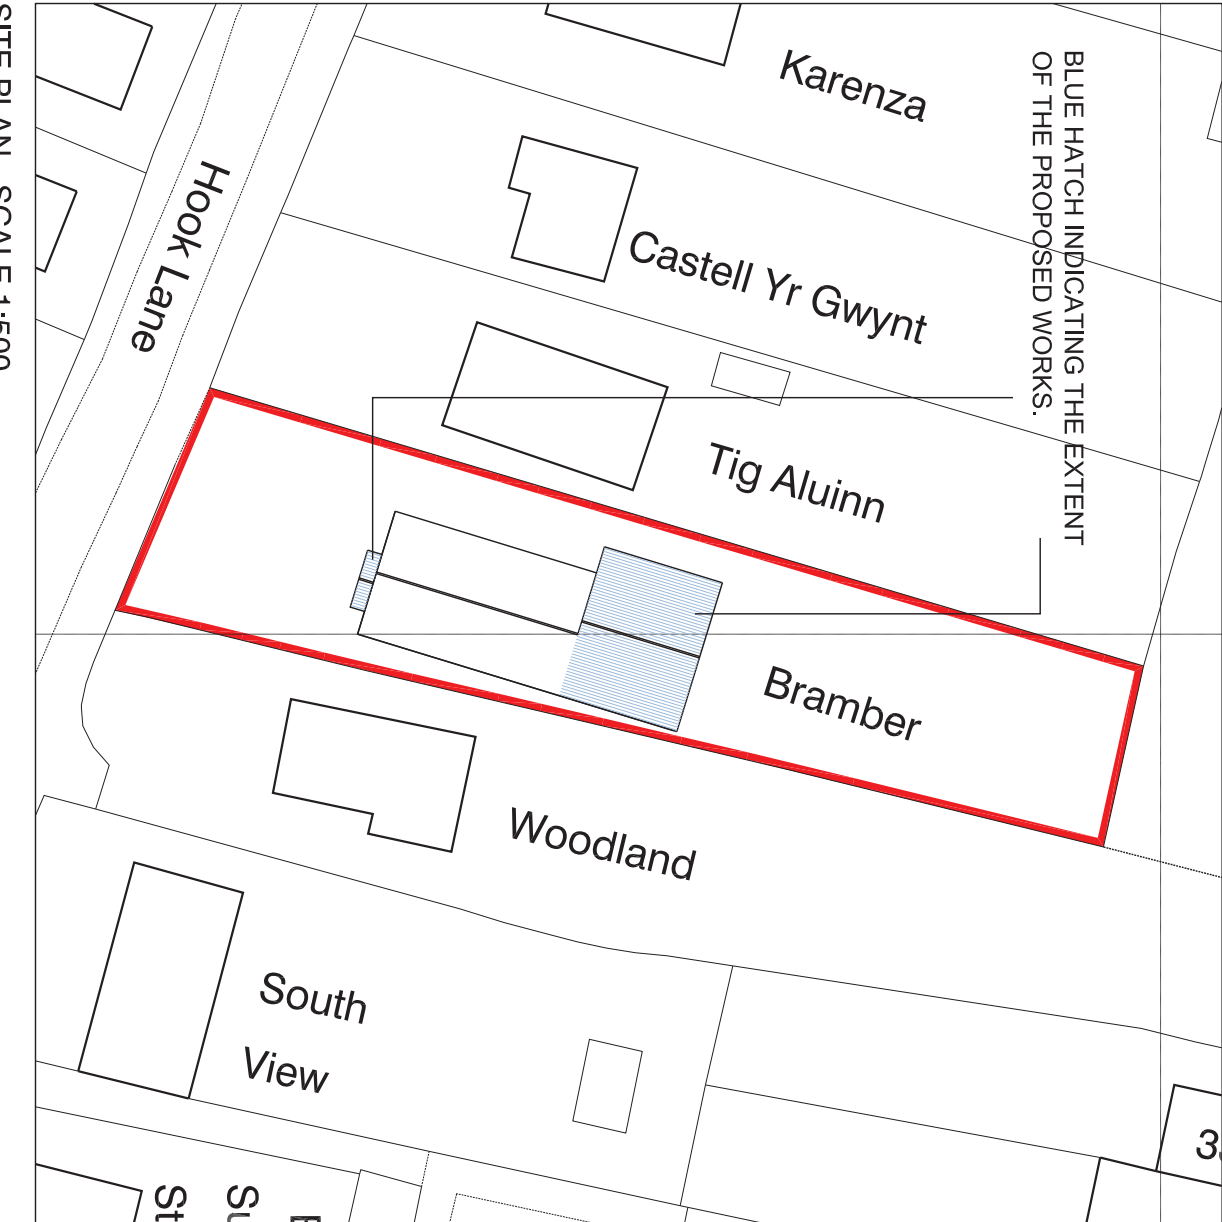

SITE PLAN - SCALE 1:500

C 27/09/11 BLUE HATCH INDICATING THE EXTENT OF THE PROPOSED WORKS ADDED TO SITE PLAN.
B 21/09/11 FOLLOWING THE WITHDRAWAL OF APPLICATION AL/72/11, THIS DRAWING HAS BEEN UPDATED TO SUIT THE PLANNERS COMMENTS. BAY WINDOW ADDED TO FRONT ELEVATION. REAR ELEVATION REVISED. FLOOR PLANS REVISED TO SUIT REVISED ELEVATIONS.
JLR designs
Dragon House,
Oxbridge Lane,
West Sussex,
PO20 2EW
TEL: 01243 832233
Architectural
Services
Planning
Building Regs
On Site Supervision
Landscape Design

Client:
Mr & Mrs K Smith
e-mail: info@jlrdesigns.com

Project:
Bramber, Hook Lane, Aldingbourne, Chichester

Drawing Title: Existing & Proposed Plans & Elevations Site & Location Plan				
Issue status:				
Outline proposals	☐	Production information	☐	Scheme design
Tender drawing	☐	Detail design	☐	Contract drawing
Scale:	Drawn:	Checked:	Approved:	Date:
1:100				June 2011
Job No:	Drawing No:	Revised:		
1125	100	C		