



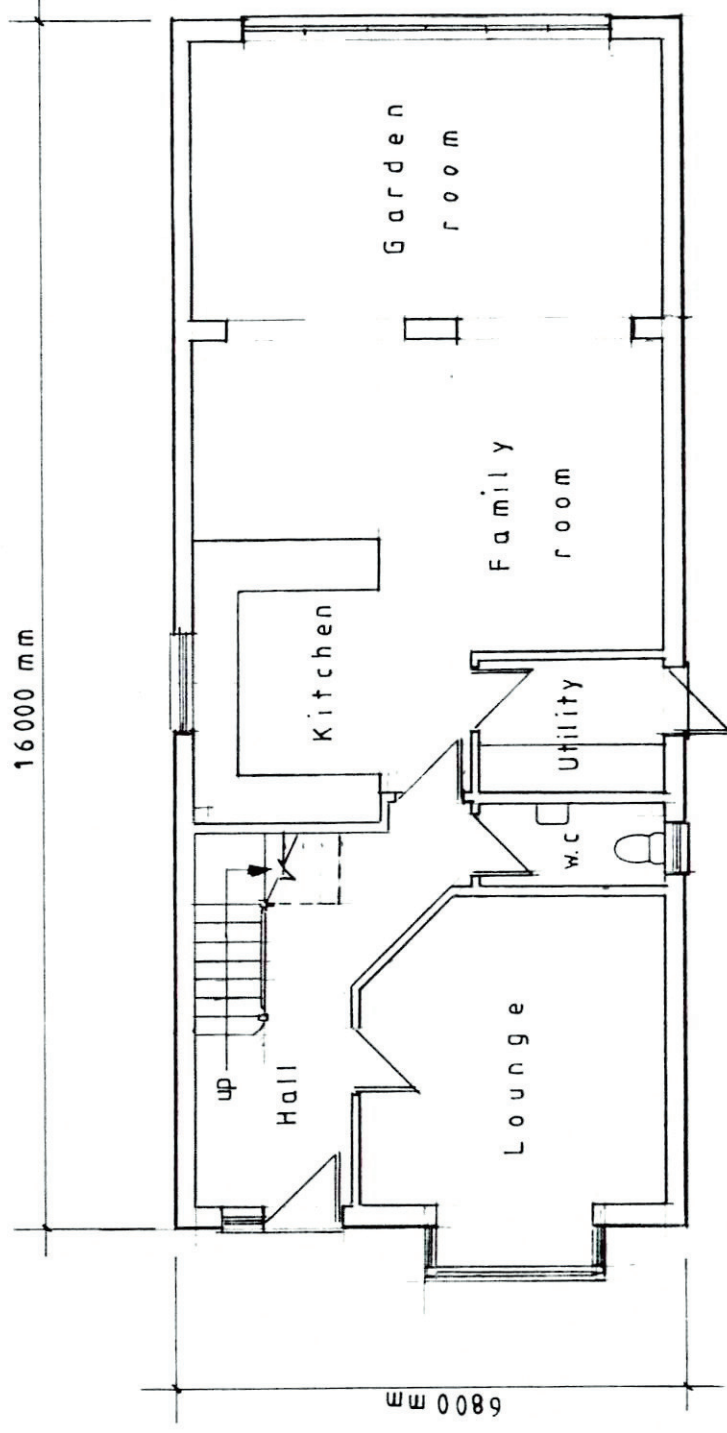


PROPOSED GROUND FLOOR PLAN

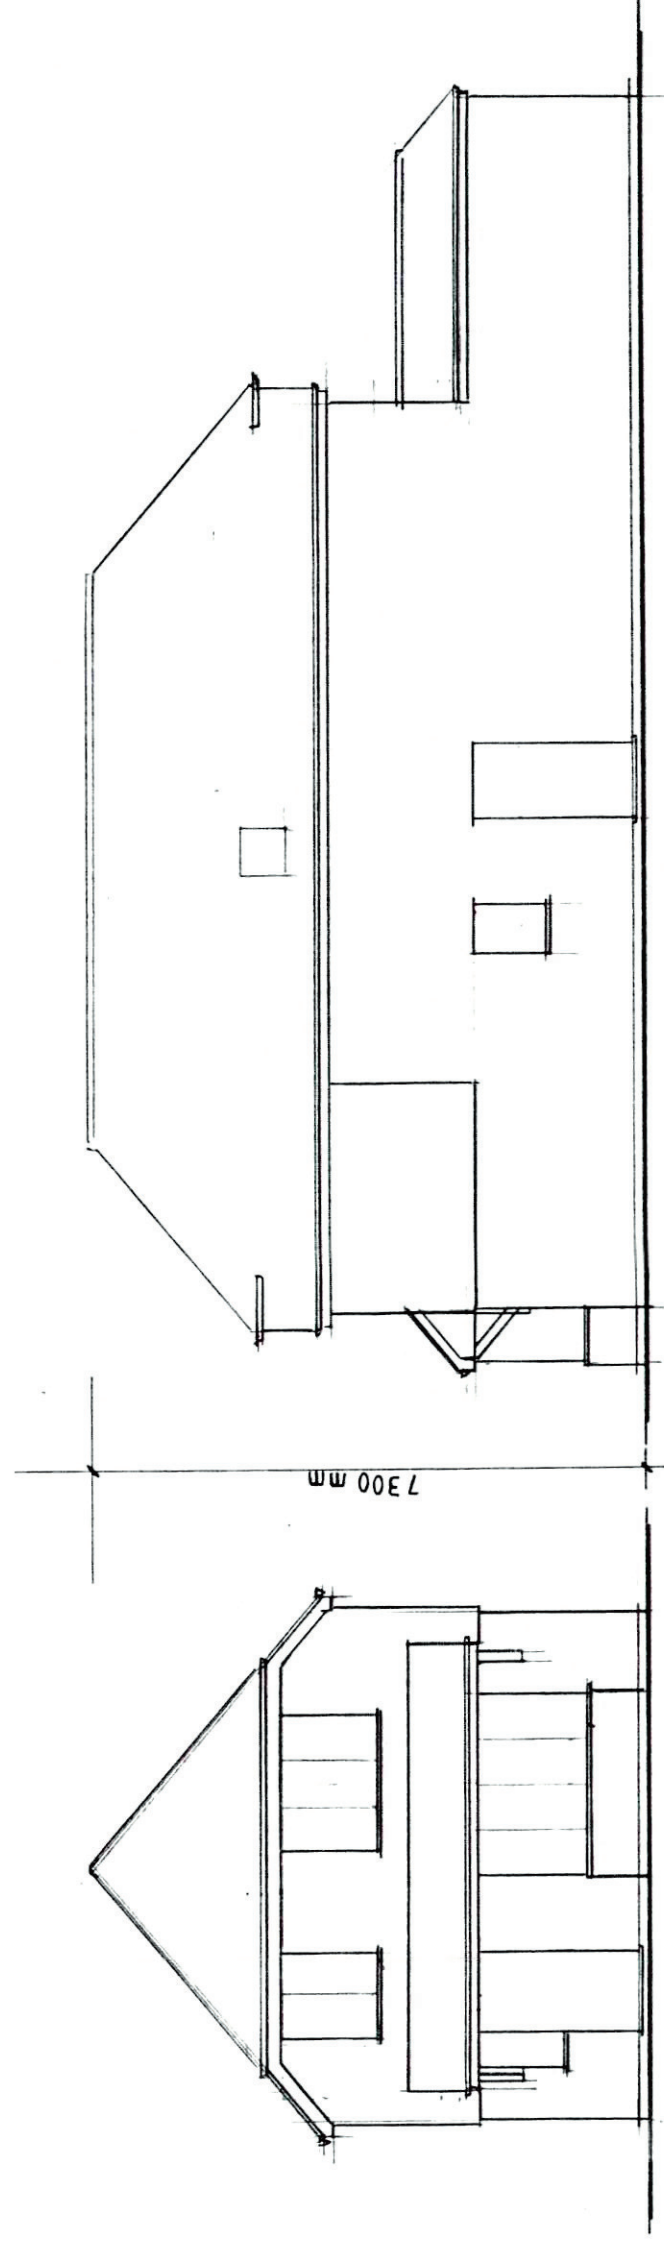


FRONT / WEST ELEVATION

SIDE / SOUTH ELEVATION

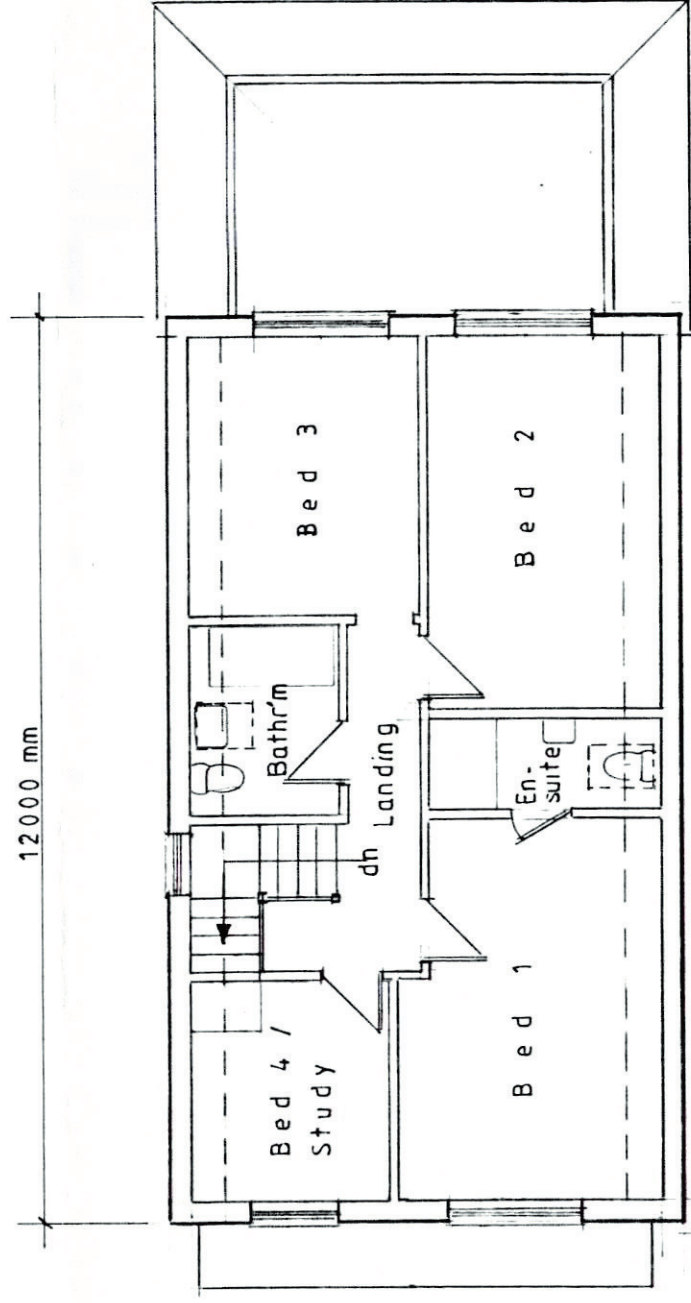


PROPOSED FIRST FLOOR PLAN

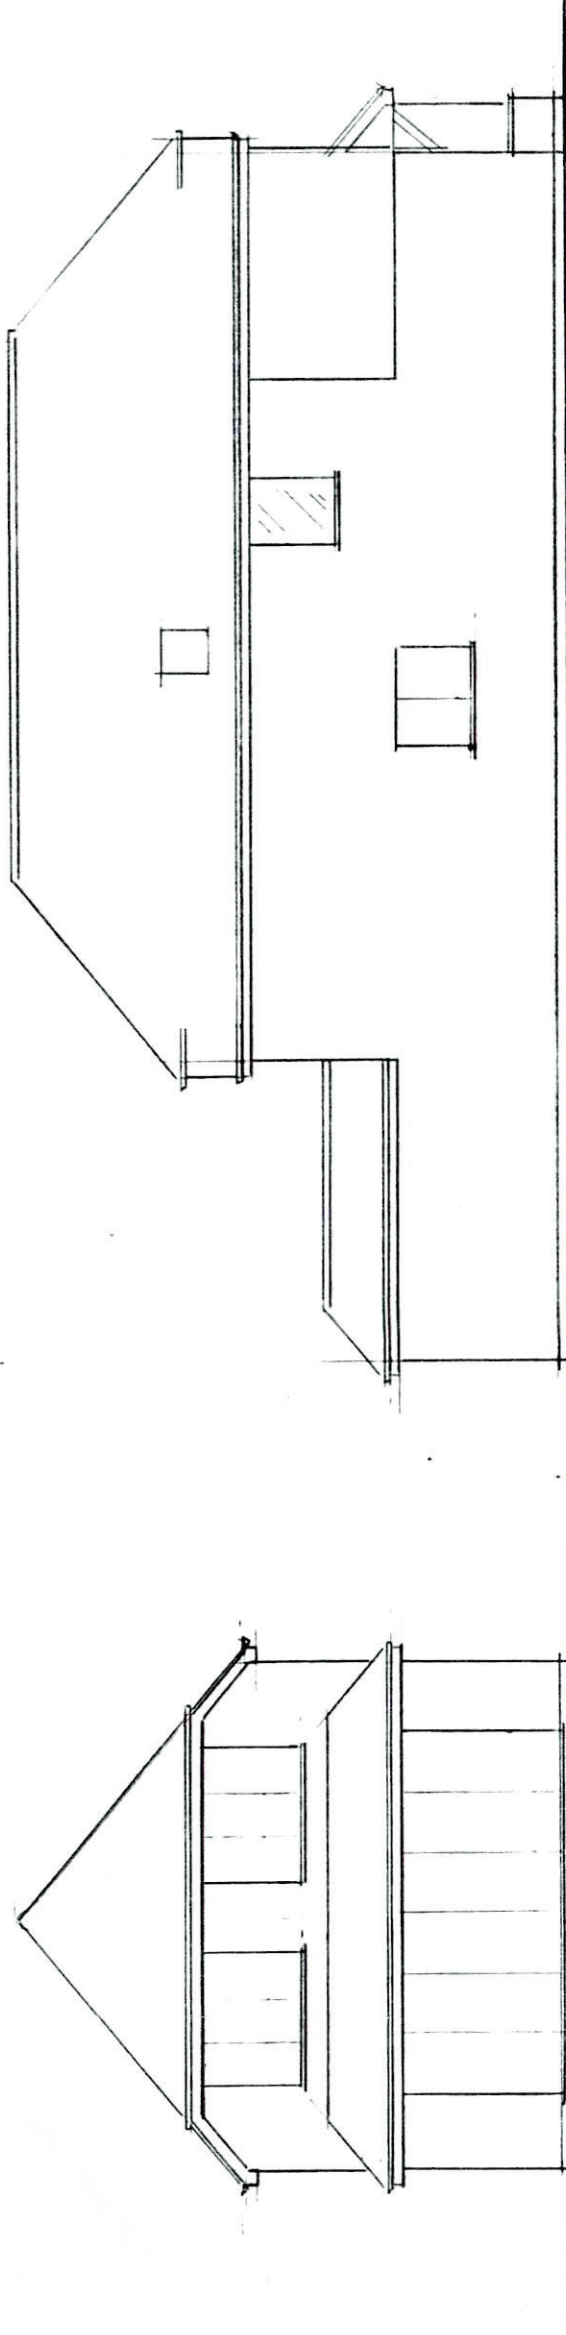


REAR / EAST ELEVATION

SIDE / NORTH ELEVATION

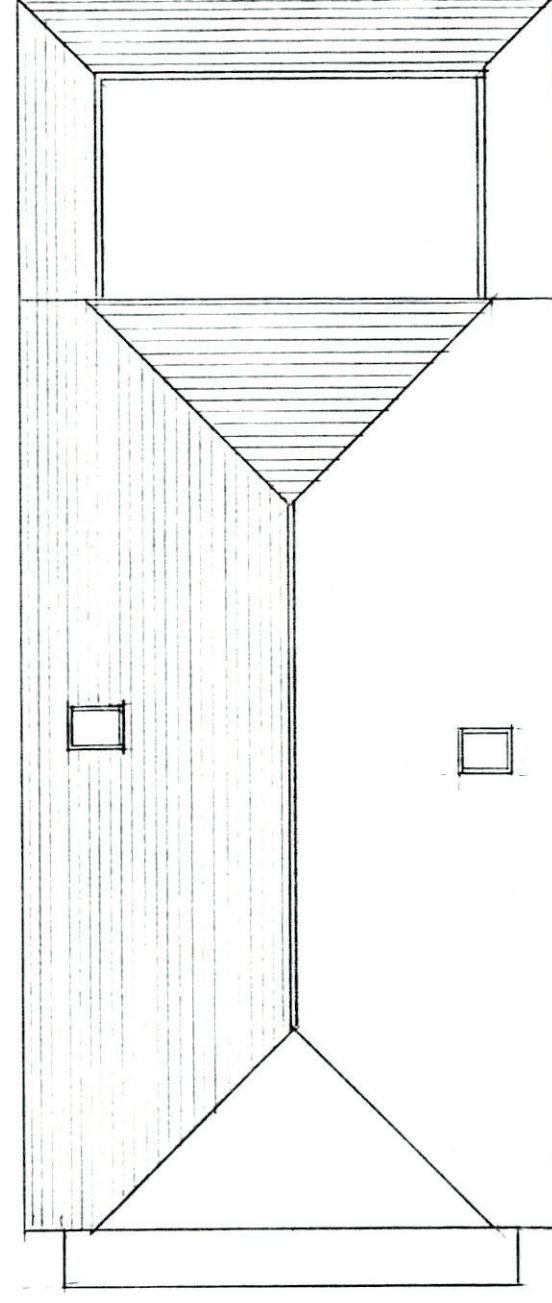

PROPOSED ROOF PLAN

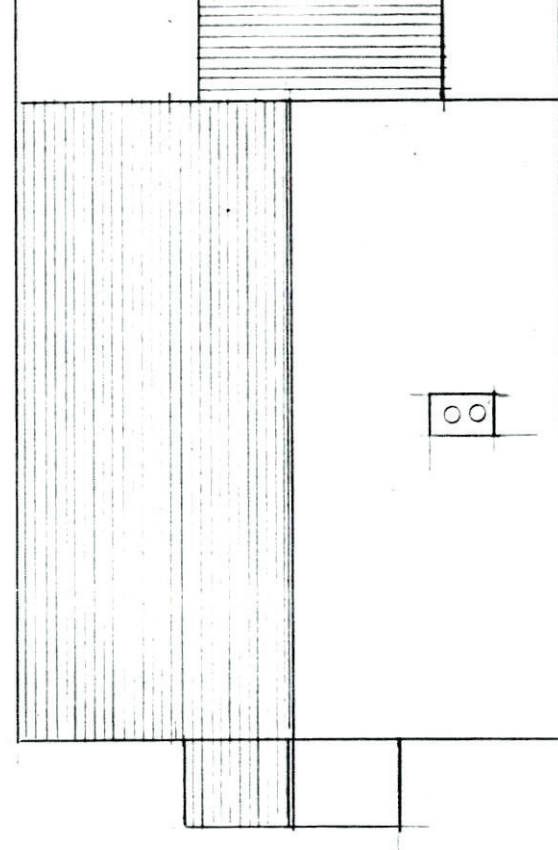

EXISTING ROOF PLAN



SCALE 1 : 100

PROPOSED REPLACEMENT DWELLING

PLAN No K P 1

FLOOR PLANS AND ELEVATIONS.

SCALE 1 : 100

"MILDMAY", HOOK LANE, ALDINGBOURNE, WEST SUSSEX.