




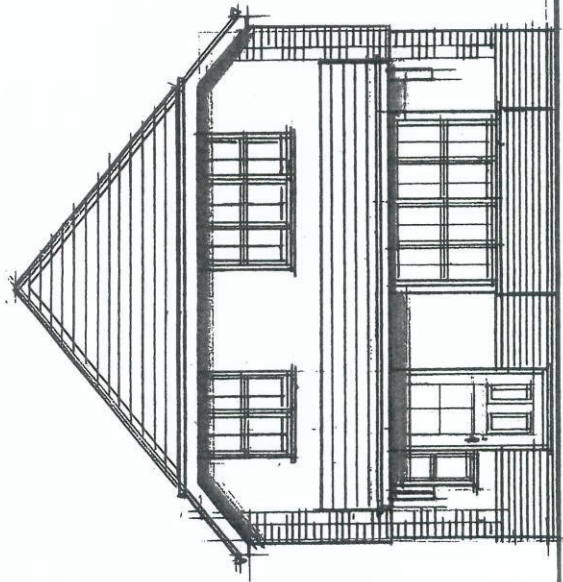


FRONT / WEST ELEVATION

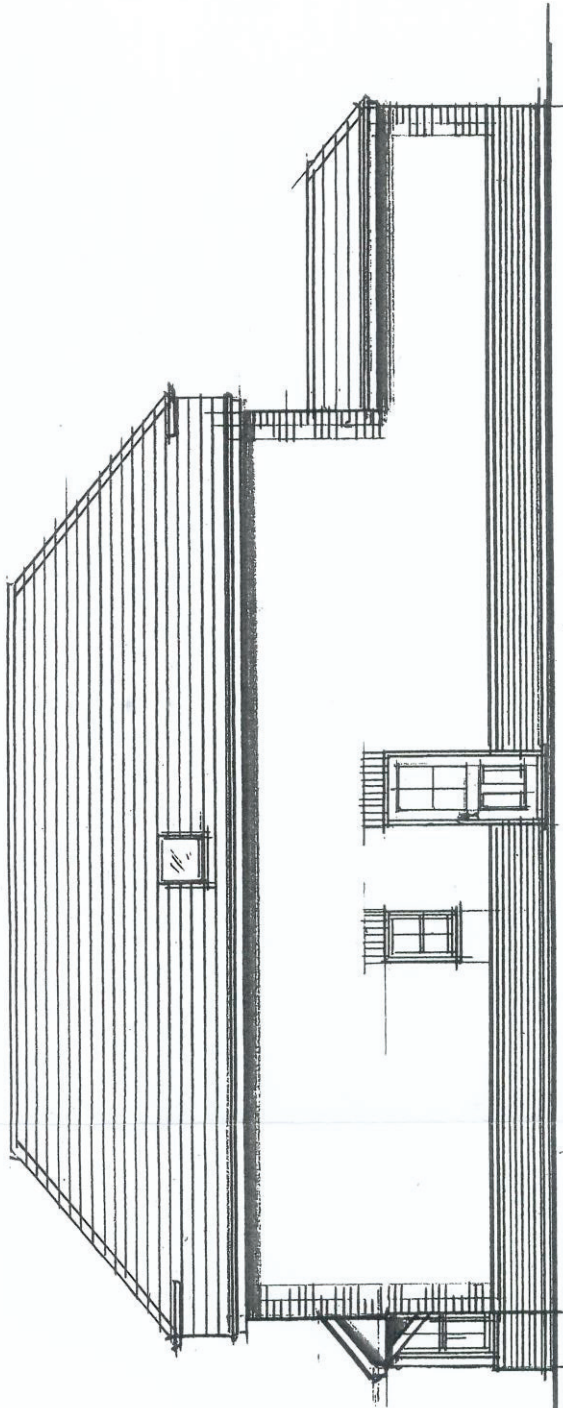


SIDE / SOUTH ELEVATION

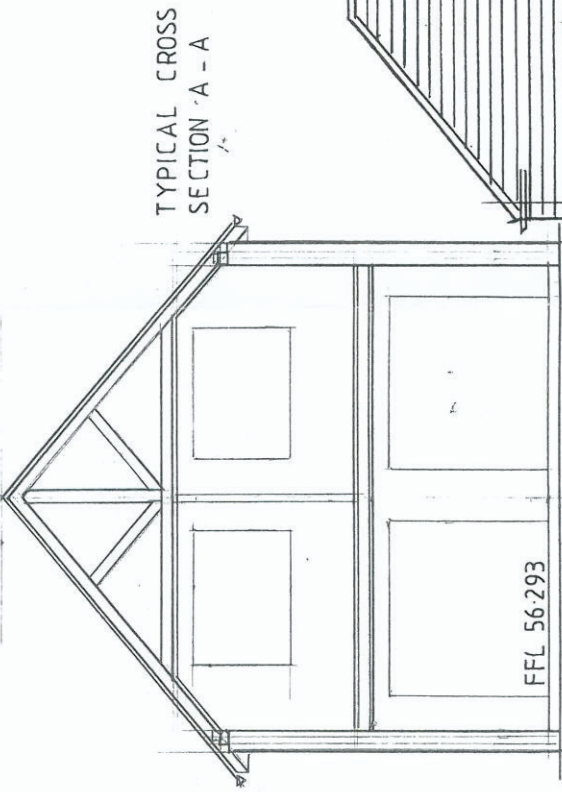


TYPICAL CROSS
SECTION A - A

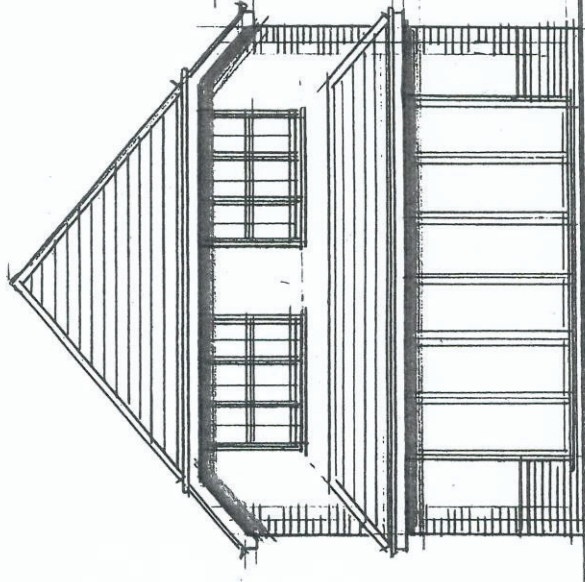

REAR / EAST ELEVATION

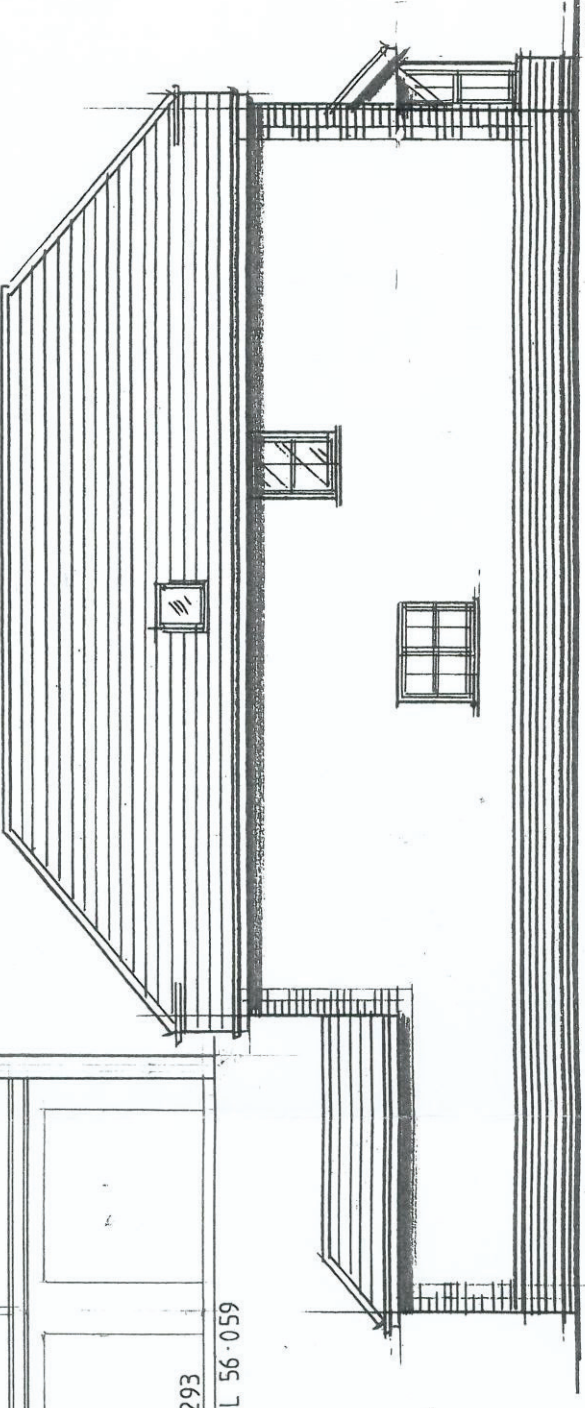

SIDE / NORTH ELEVATION

 

FFL 56.293
GROUND LEVEL 56.059

PROPOSED REPLACEMENT DWELLING PLAN No K P 2
PROPOSED ELEVATIONS.
SCALE 1 : 100
"MILD MAY", HOOK LANE, ALDINGBOURNE, WEST SUSSEX.