



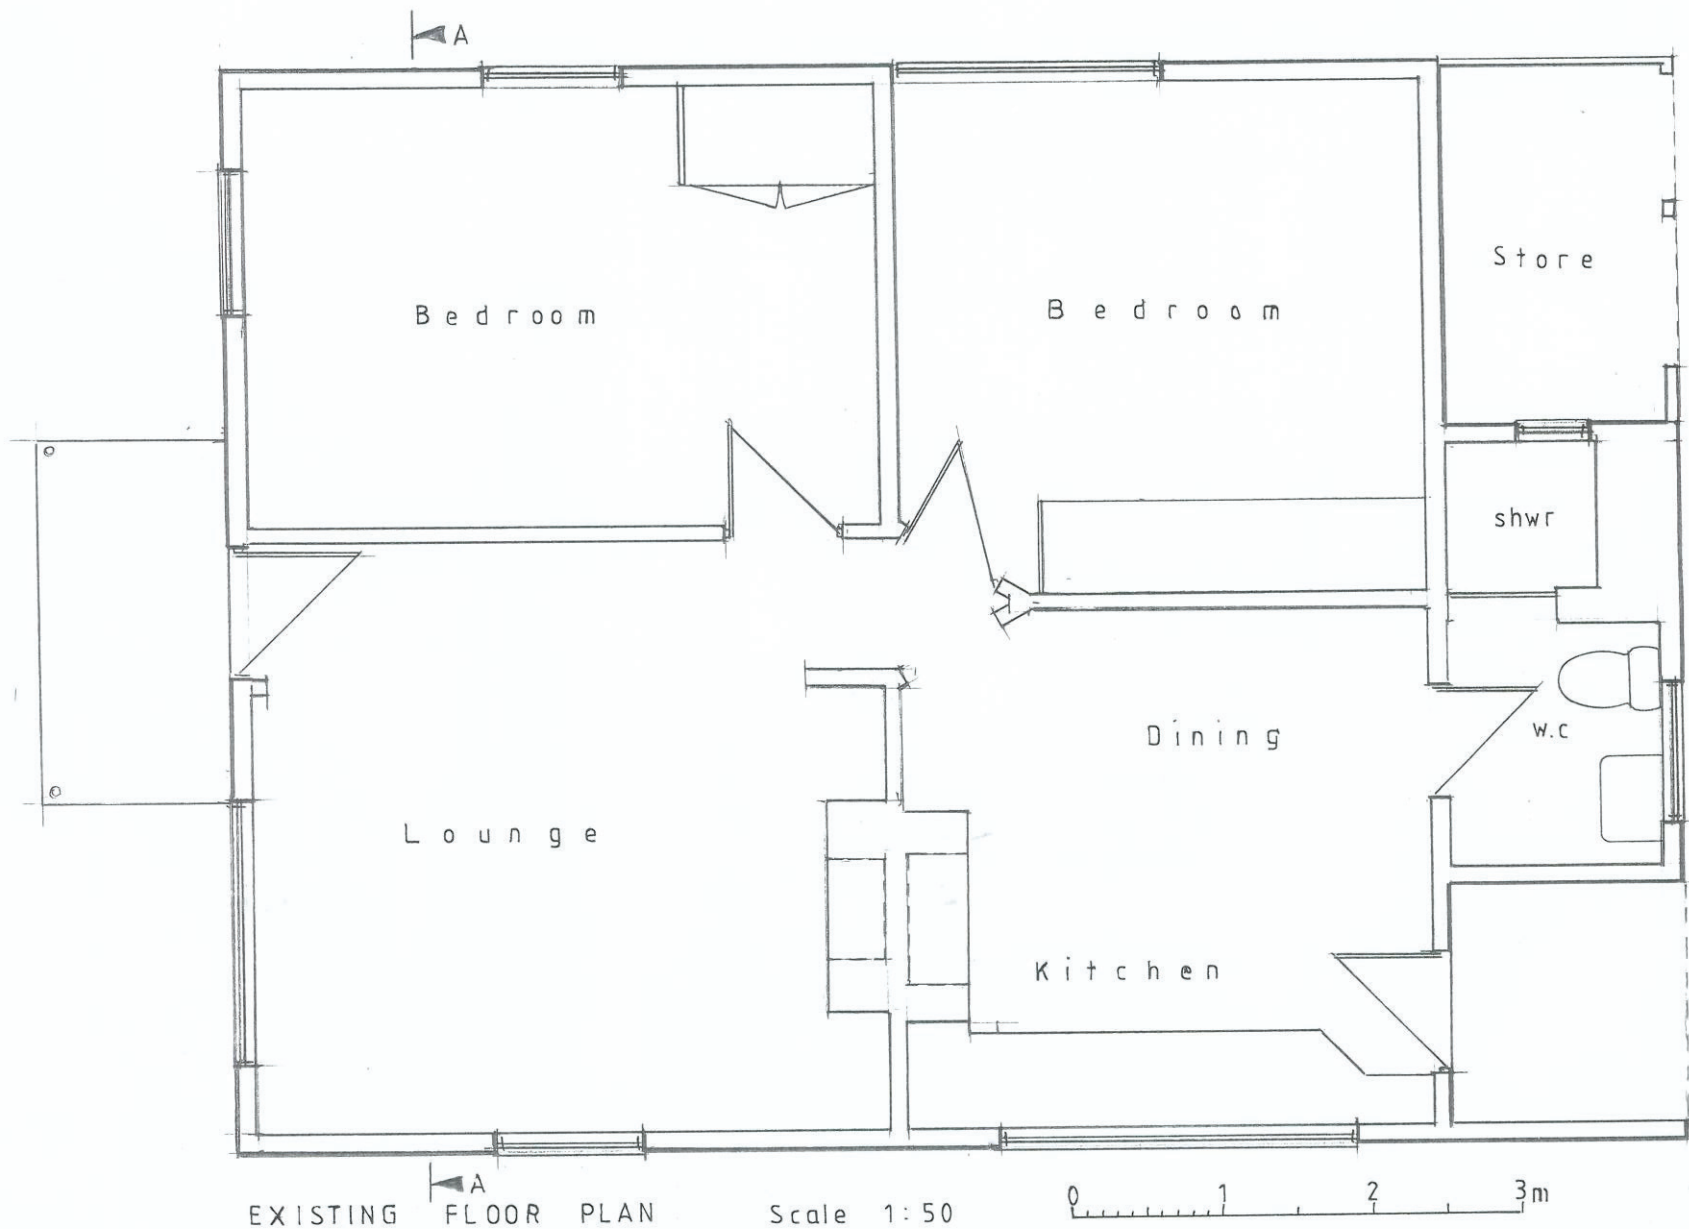


Front / West Elevation

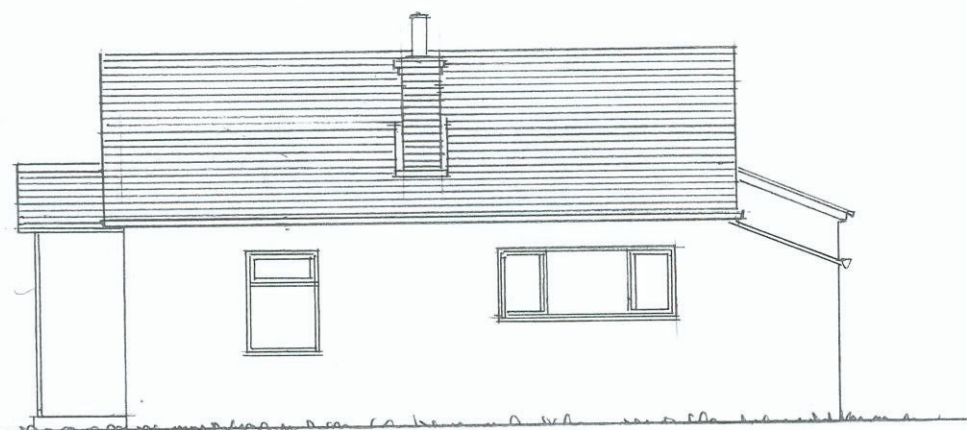


Side / South Elevation

EXISTING ELEVATIONS Scale 1:100

0 1 2 3 4 5m

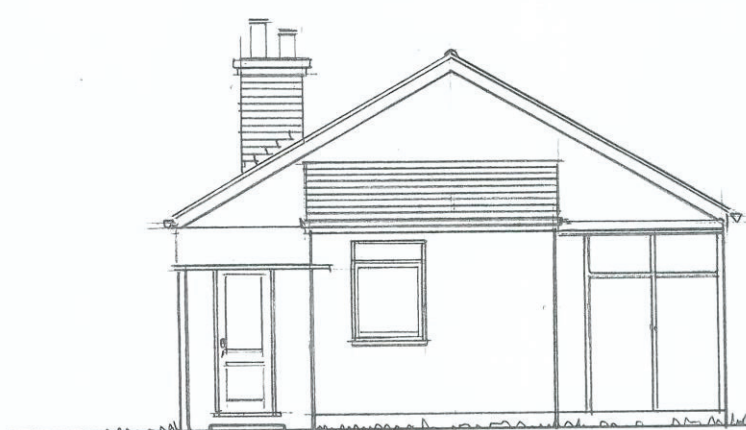


Rear / East Elevation

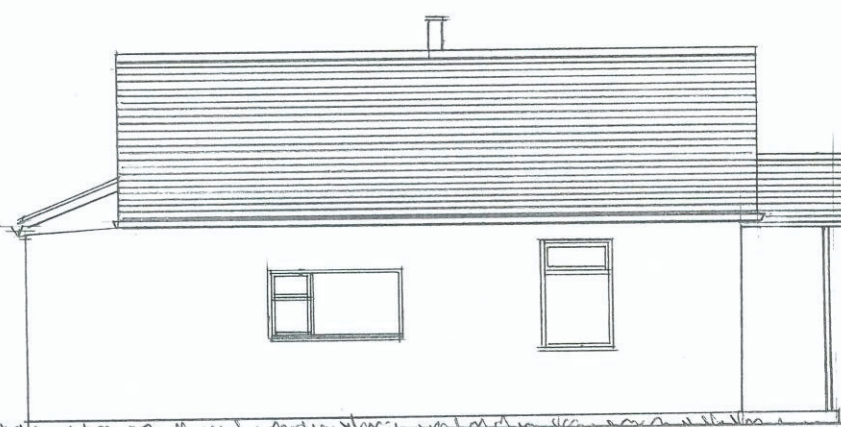

Side / North Elevation

FFL 56-293
GROUND LEVEL 56-059

TYPICAL CROSS
SECTION A-A

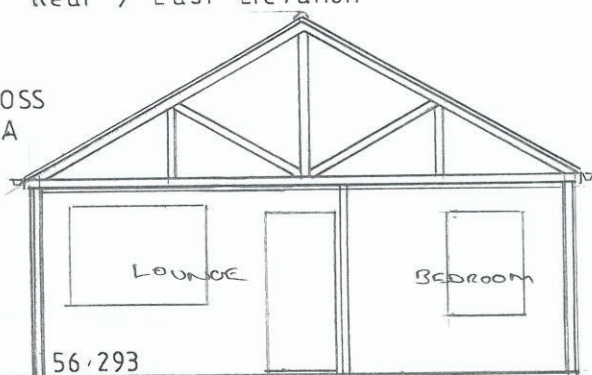

EXISTING FLOOR PLAN AND ELEVATIONS PLAN No K P 1A

FLOOR PLAN Scale 1:50 ELEVATIONS 1:100

"MILDMAY", HOOK LANE, ALDINGBOURNE, WEST SUSSEX.

SITE LEVEL 56-059 FFL 56-293