



AL90111


Norwegian Log BUILDINGS

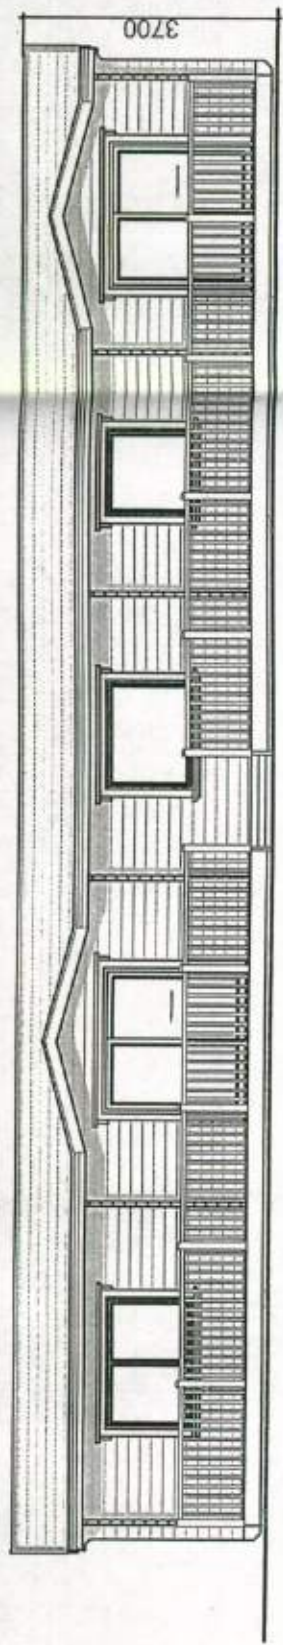


Front Elevation

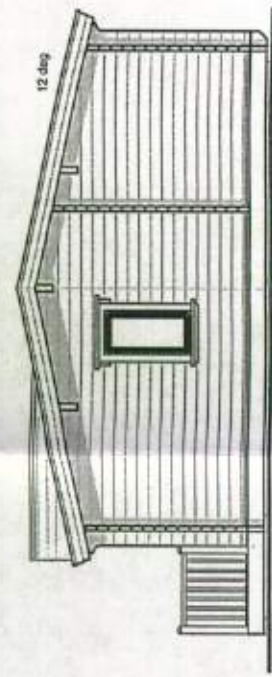


End Elevation

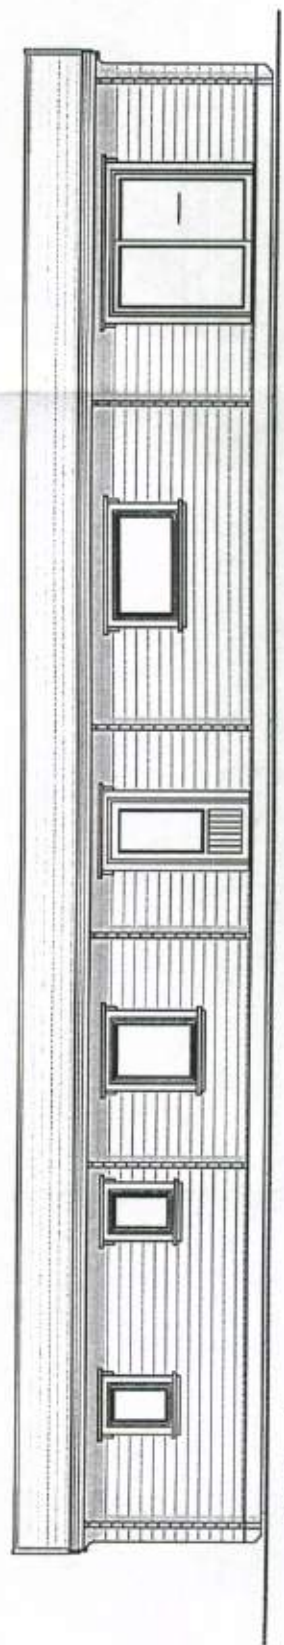

Rear Elevation

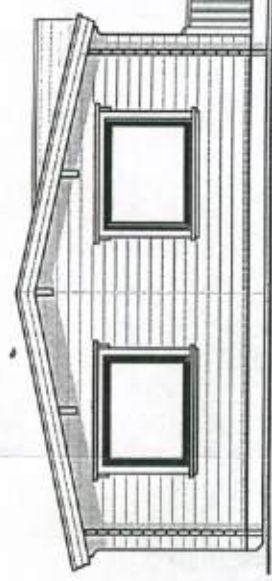

End Elevation

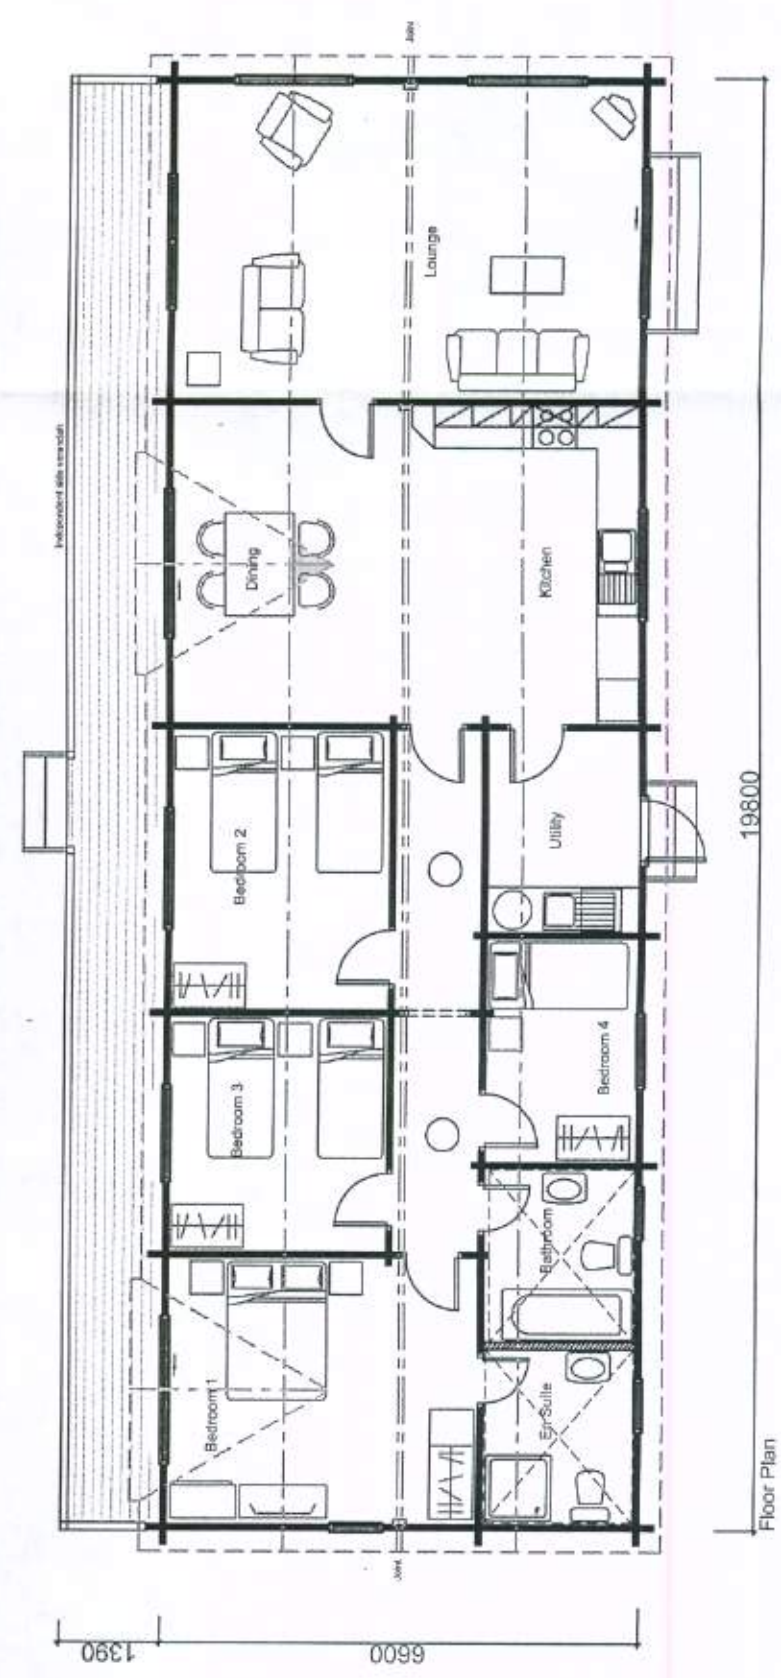

Floor Plan

Client Mr K Ashburner Chichester PO20 3TT			Project 4 Bed Cambrian 20m x 6.8m		
Floor Plan & Elevations			Scale 1:100 @ A3		
Date Sept 2011			The copyright of this drawing remains the property of Norwegian Log Buildings Ltd and must not be transferred to a third party without the written permission of the copyright holders.		
Drg. No. 21153/06			Rev.		