
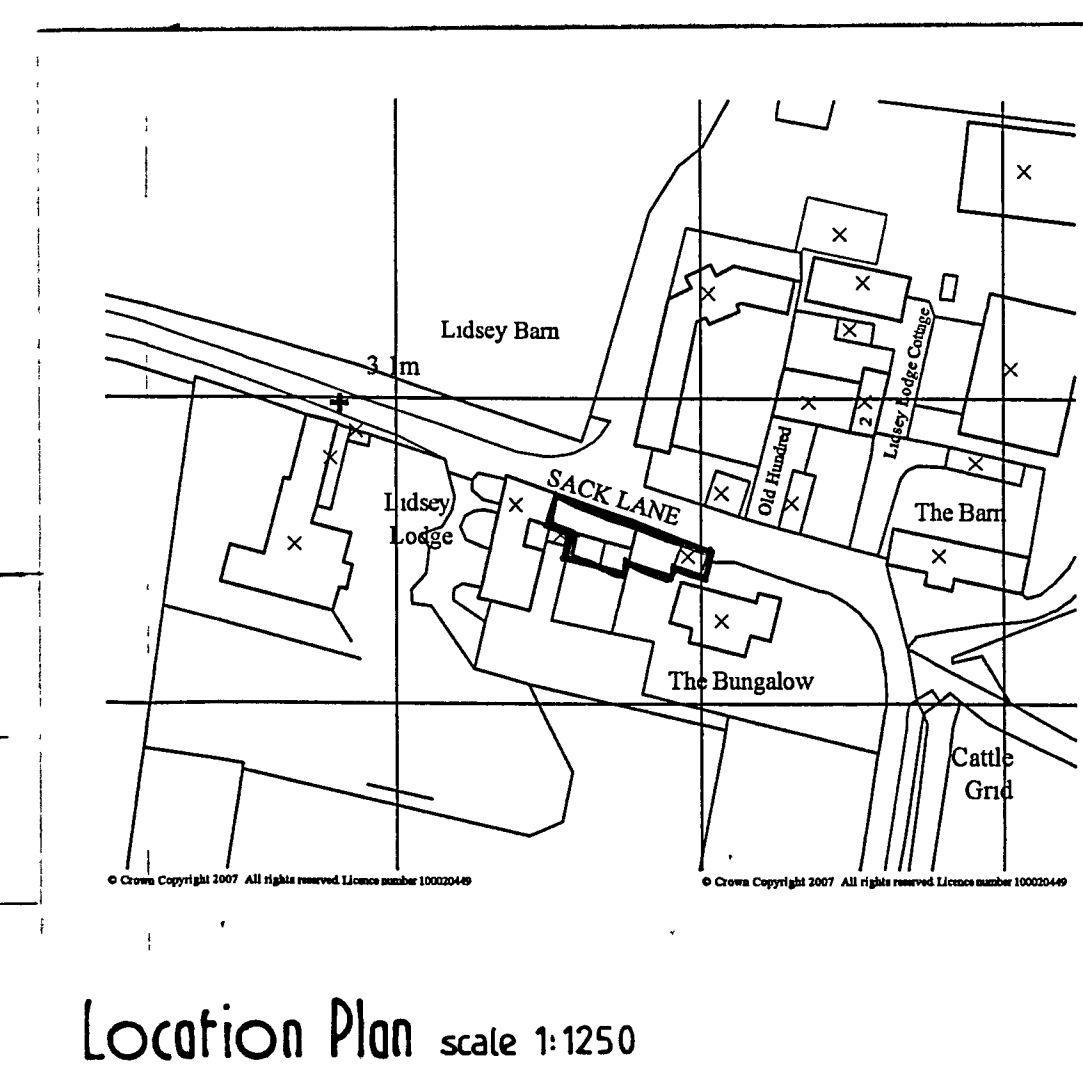
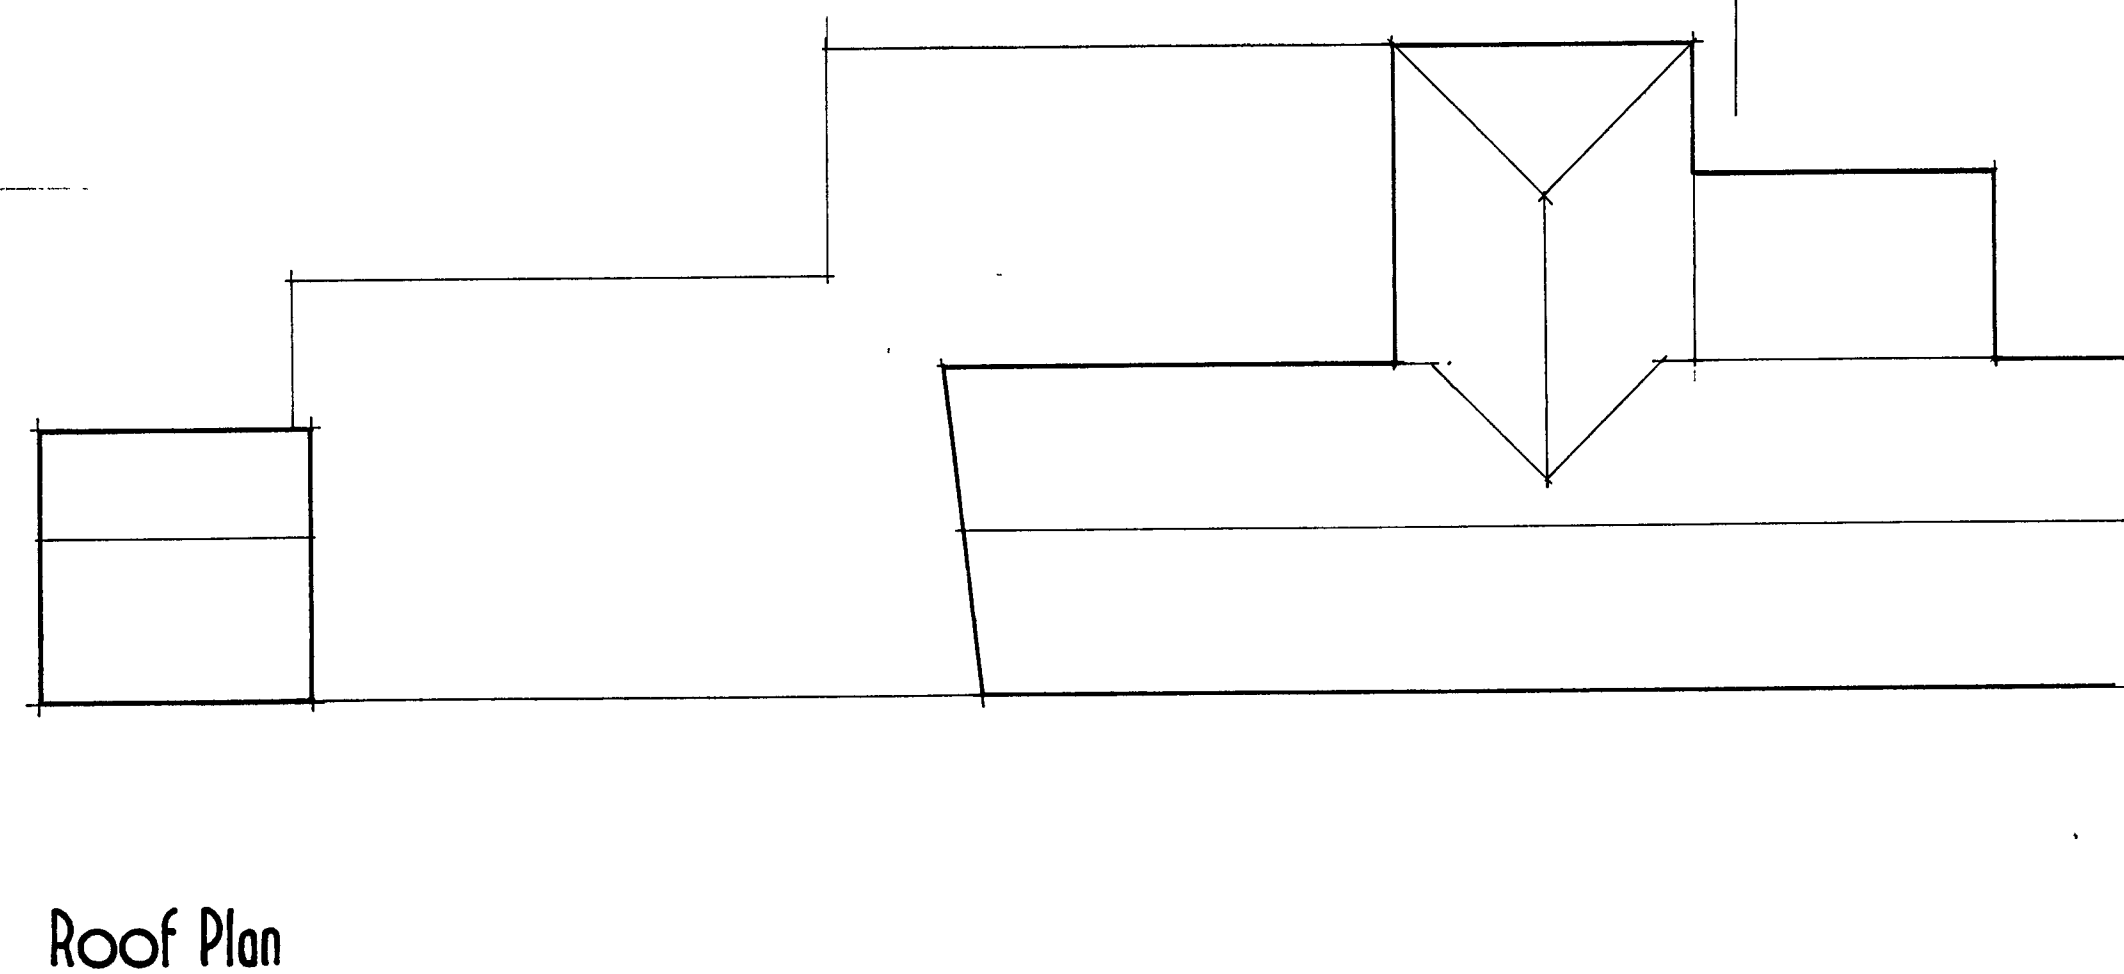
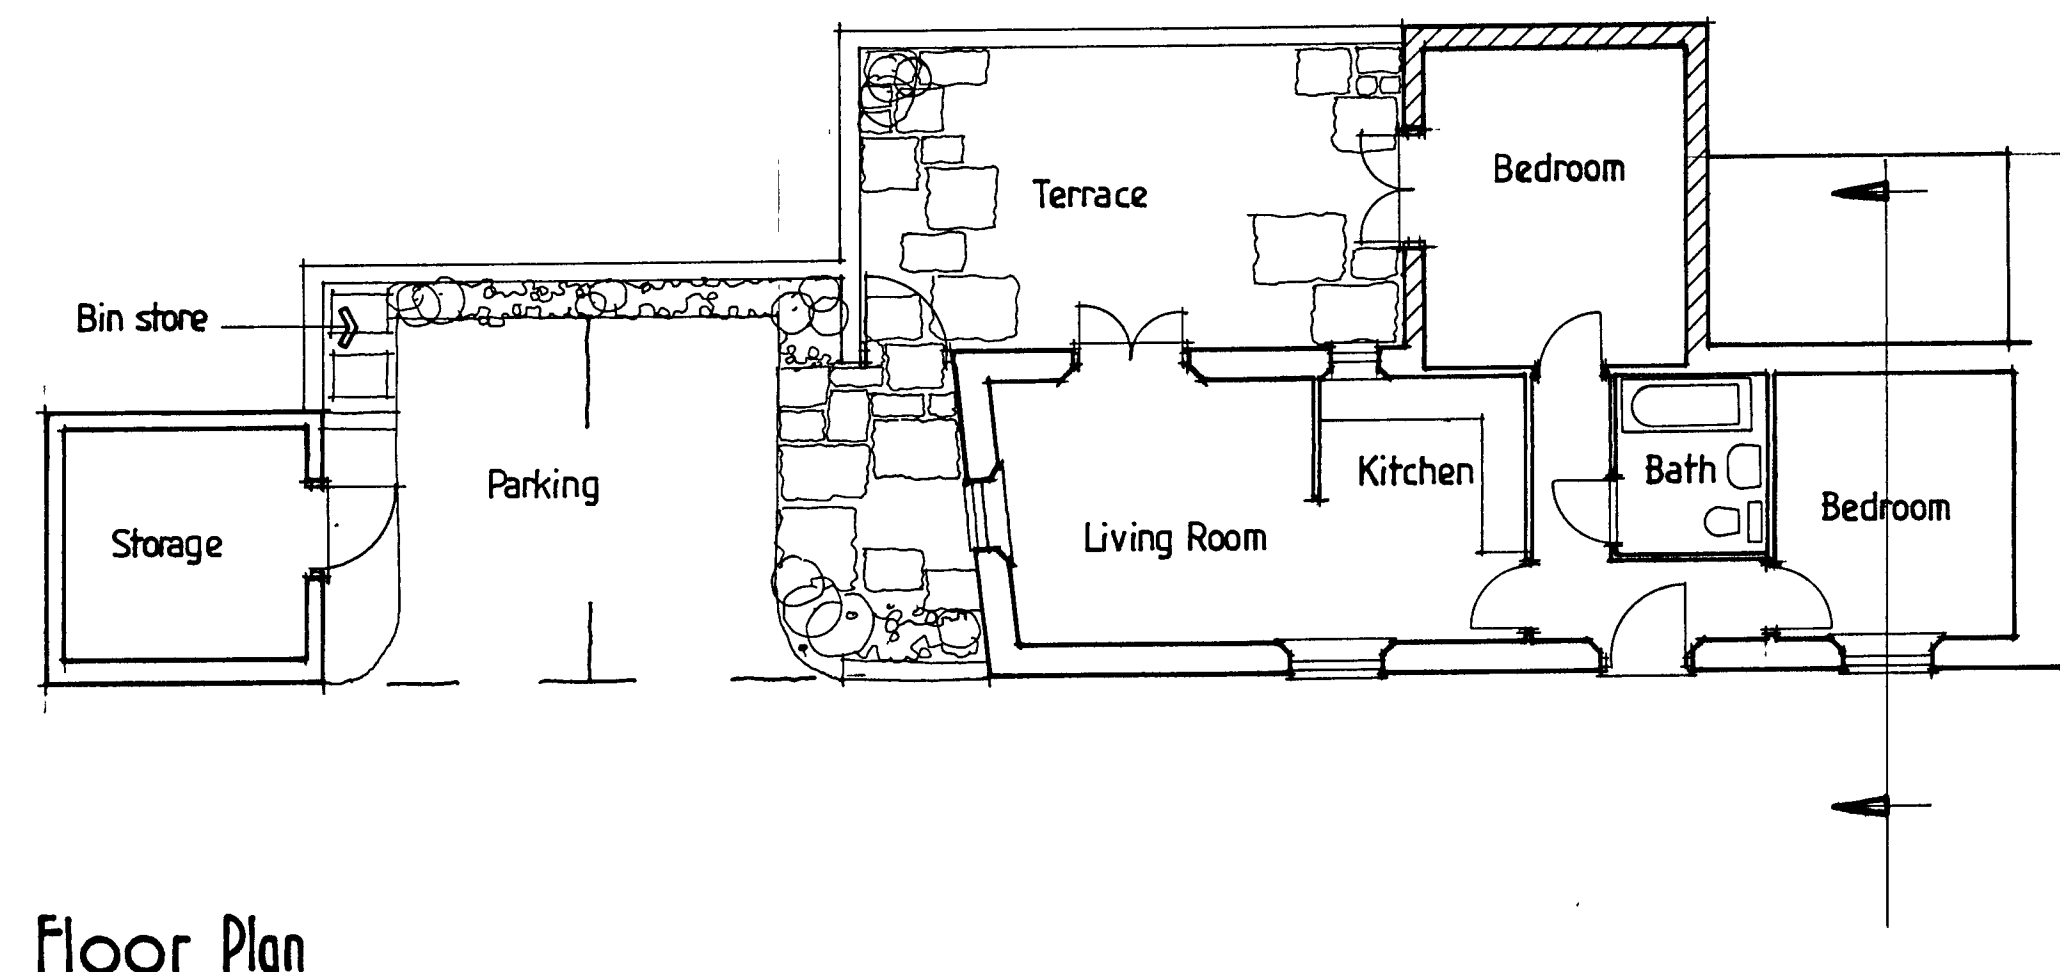
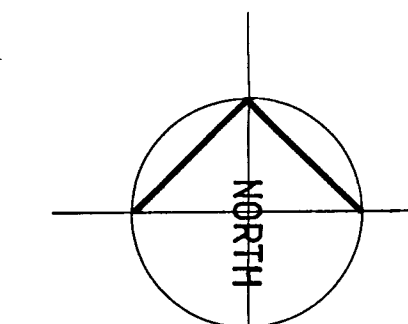
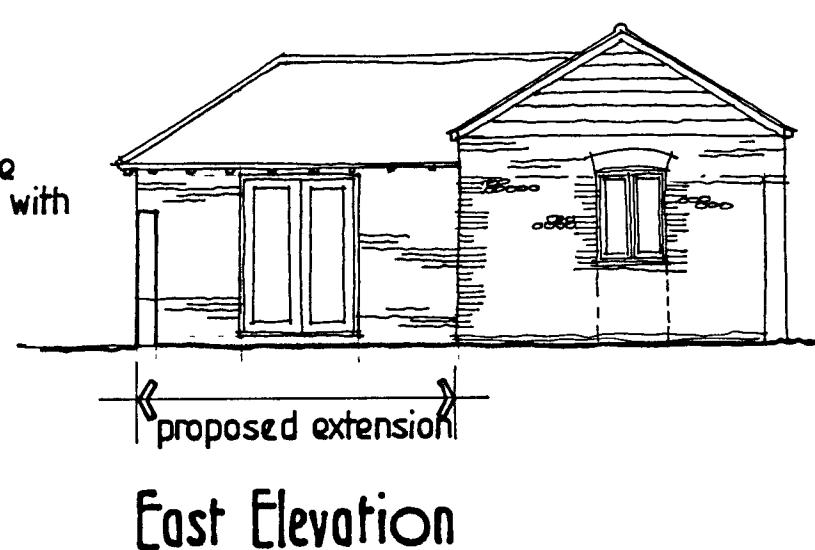
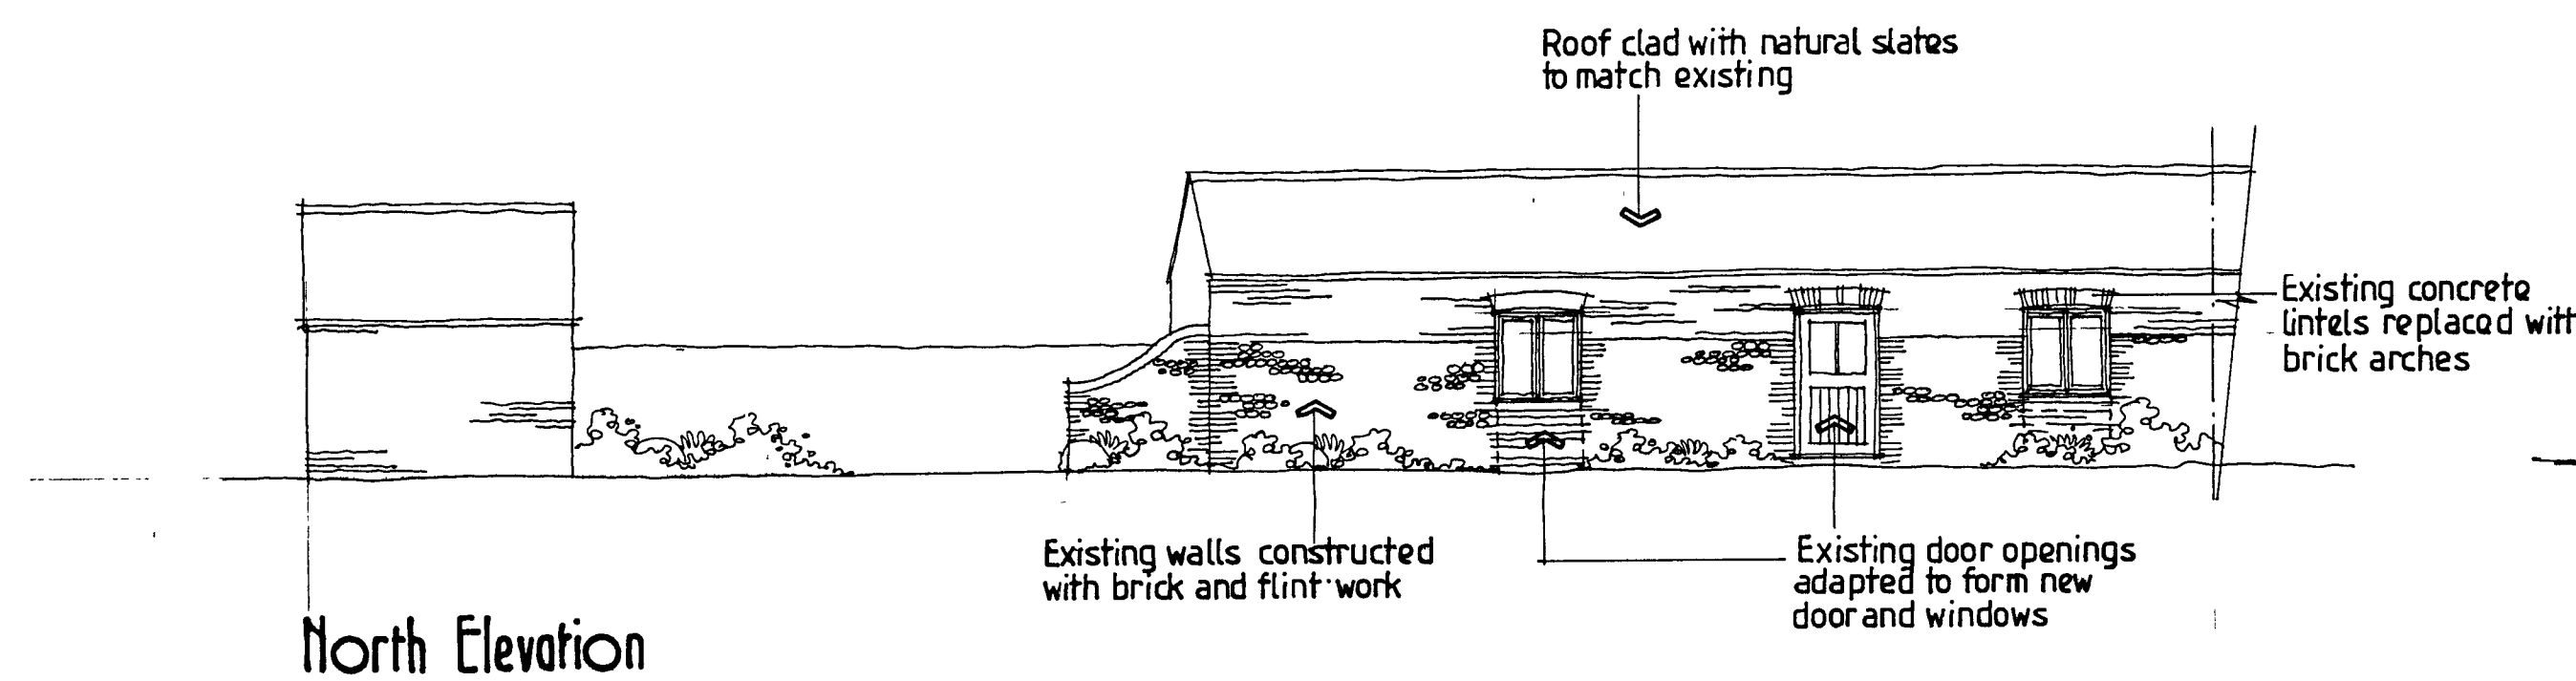
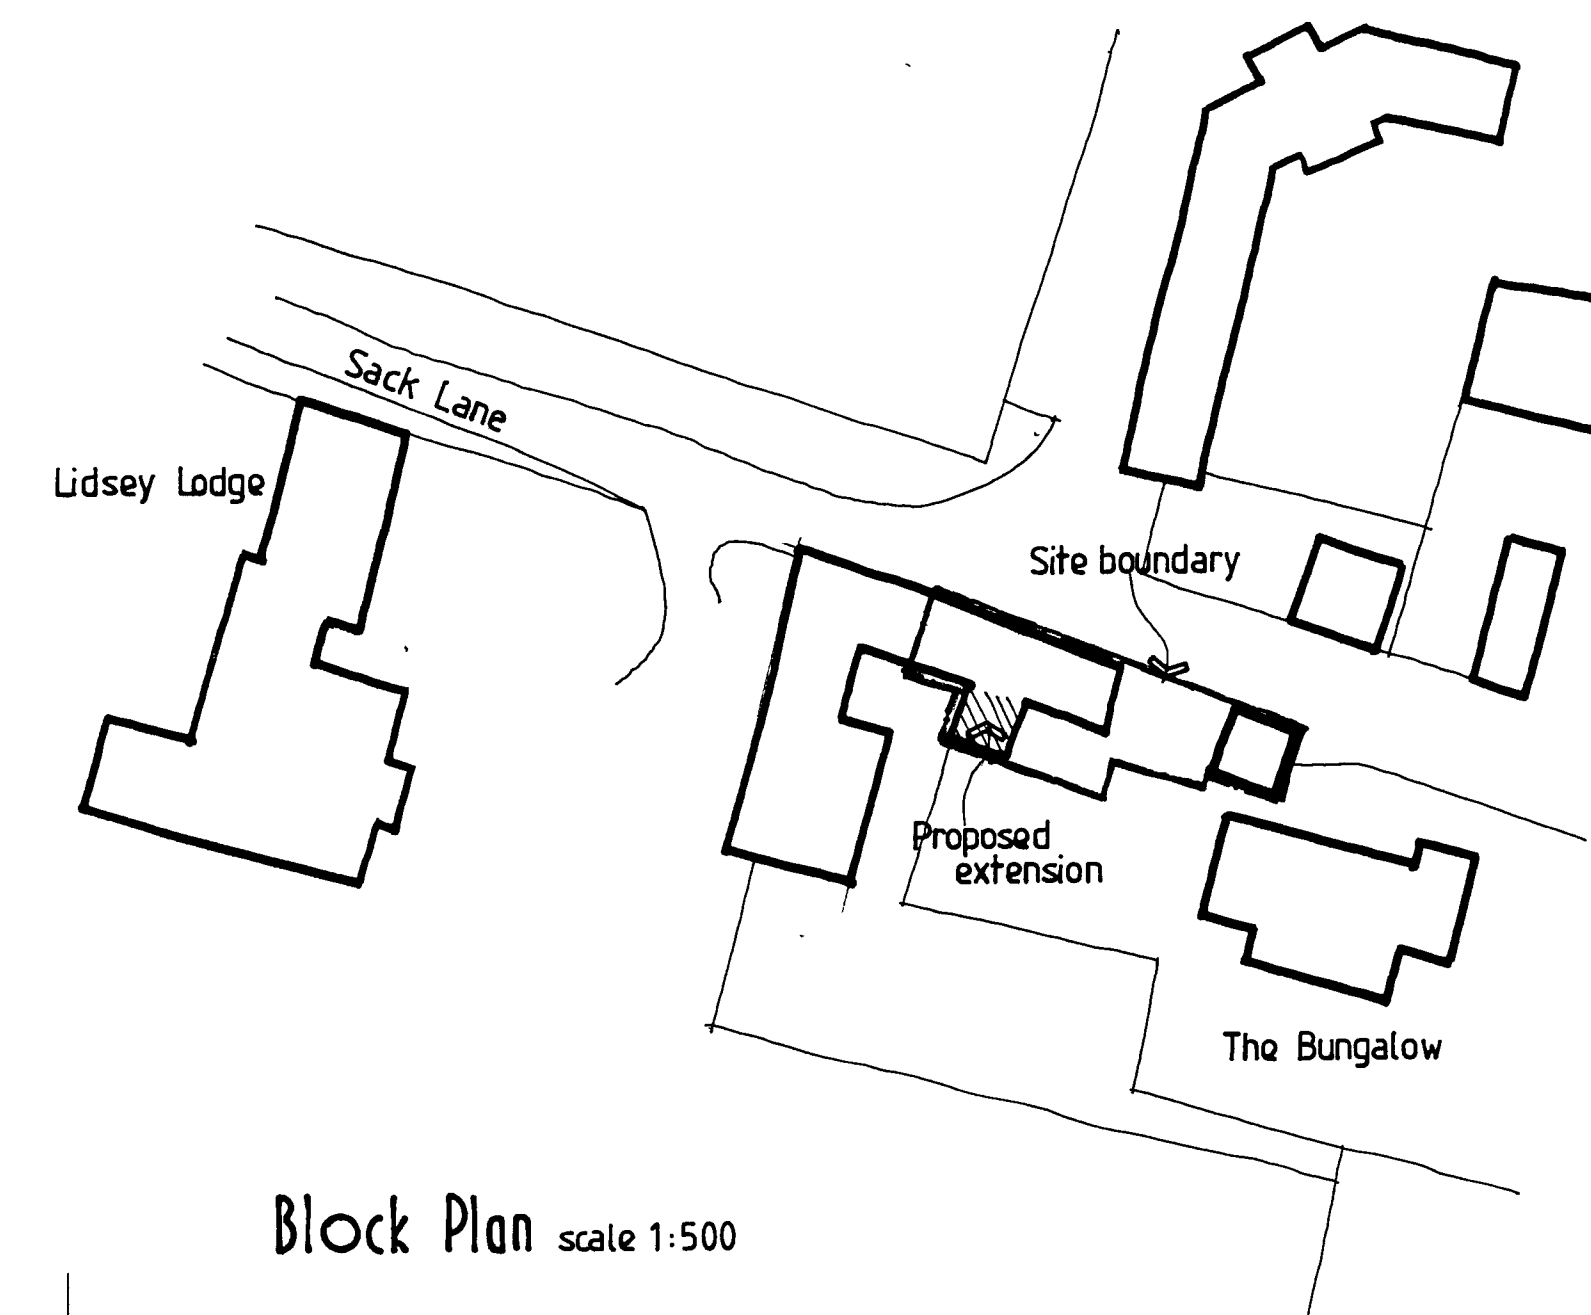
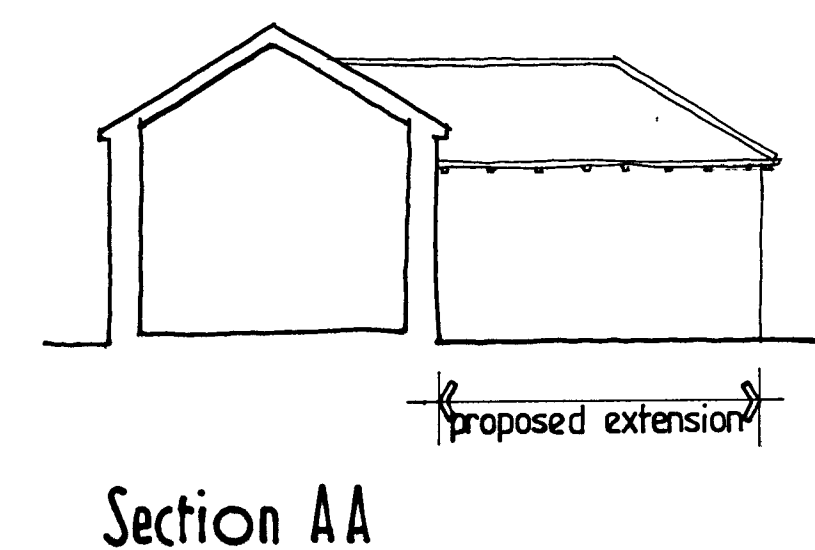


ARUN DISTRICT COUNCIL			
No.	AL	91	08
RECEIVED			

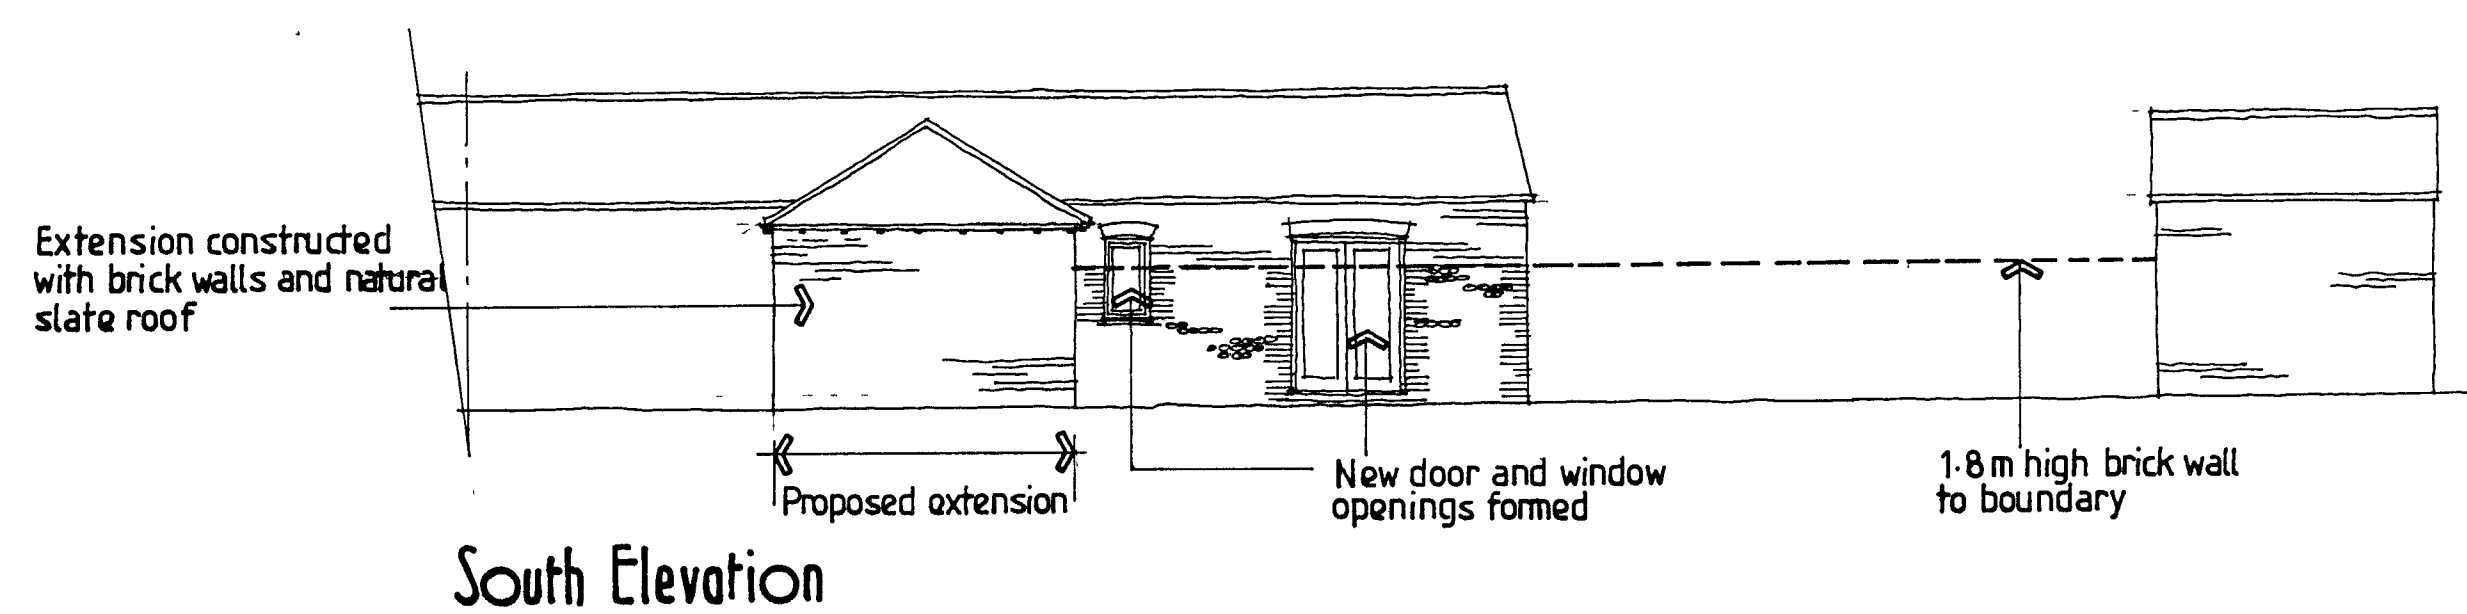

R J C A
CHARTERED ARCHITECTS

LIME KILN BARN COLWORTH
CHICHESTER WEST SUSSEX

PO20 2DS

TEL: 01243 - 787011 FAX: 01243 - 787022

Rev A		Roof plan added		nov 08	
PROJECT		Conversion of existing farm building at Sack Lane Lidsey			
DRAWING		Proposed Plans and Elevations			
SCALE	DATE	DWG. No.	REV		
1:100	May 08	07 / 87 / 01	A		
DRAWN	CHECKED				