




ARUN DISTRICT COUNCIL			
No.	AL	91	08
RECEIVED			

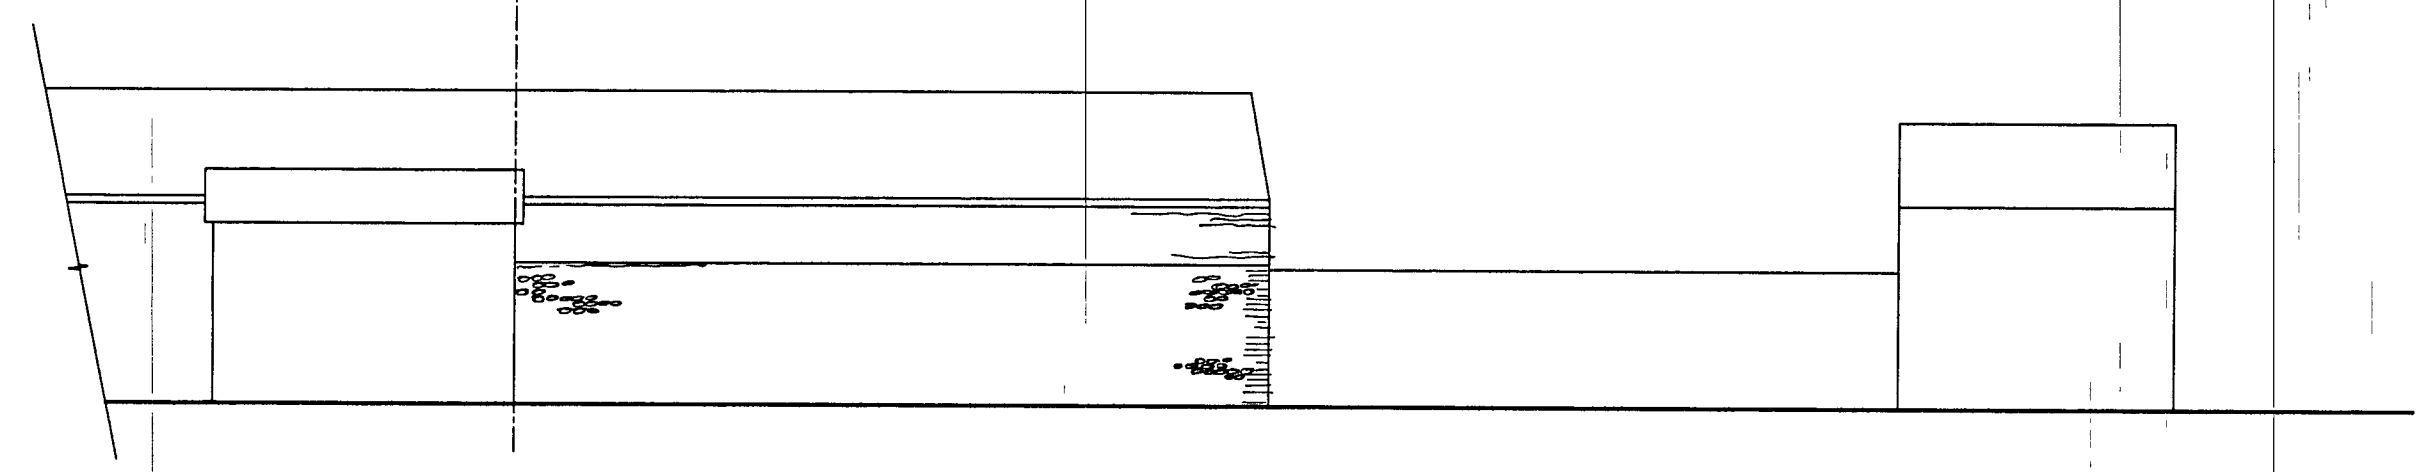


South Elevation

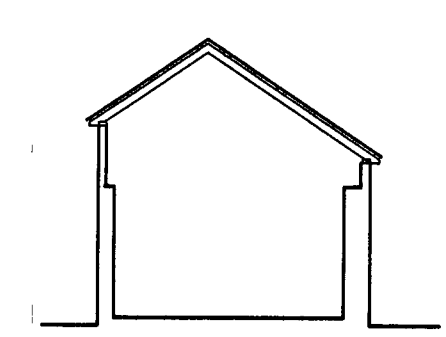


Section AA

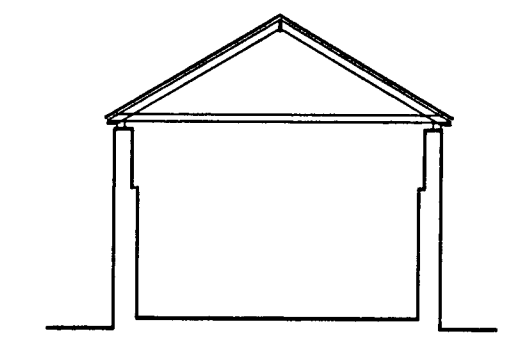


Section BB

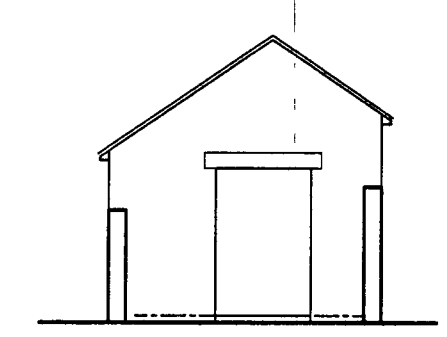


West Elevation
Detached storage building

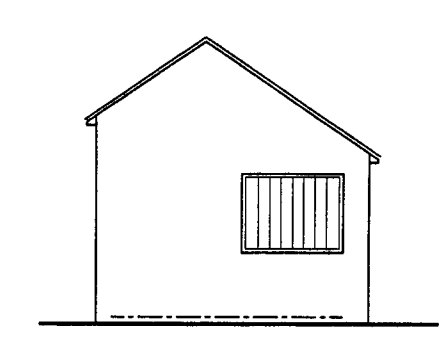


East Elevation
Detached storage building

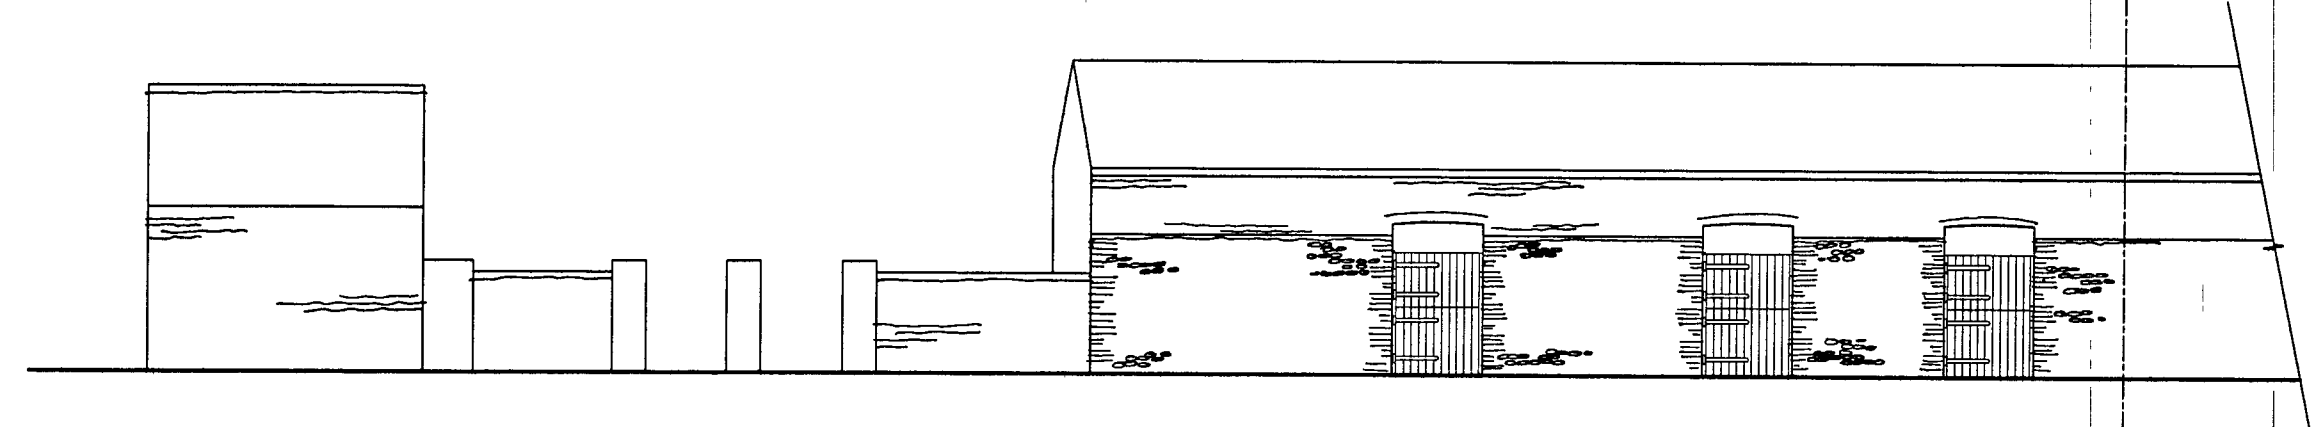


North Elevation

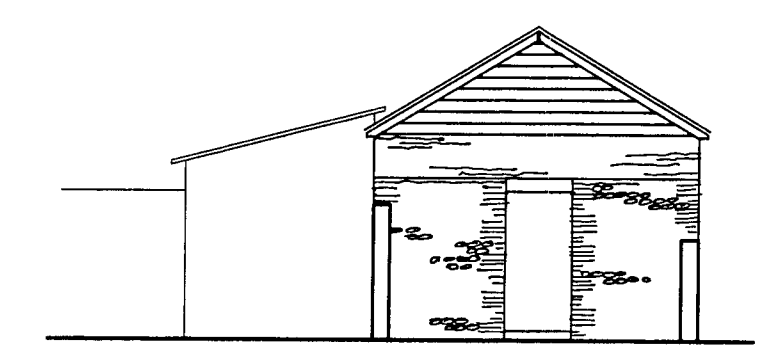

East Elevation

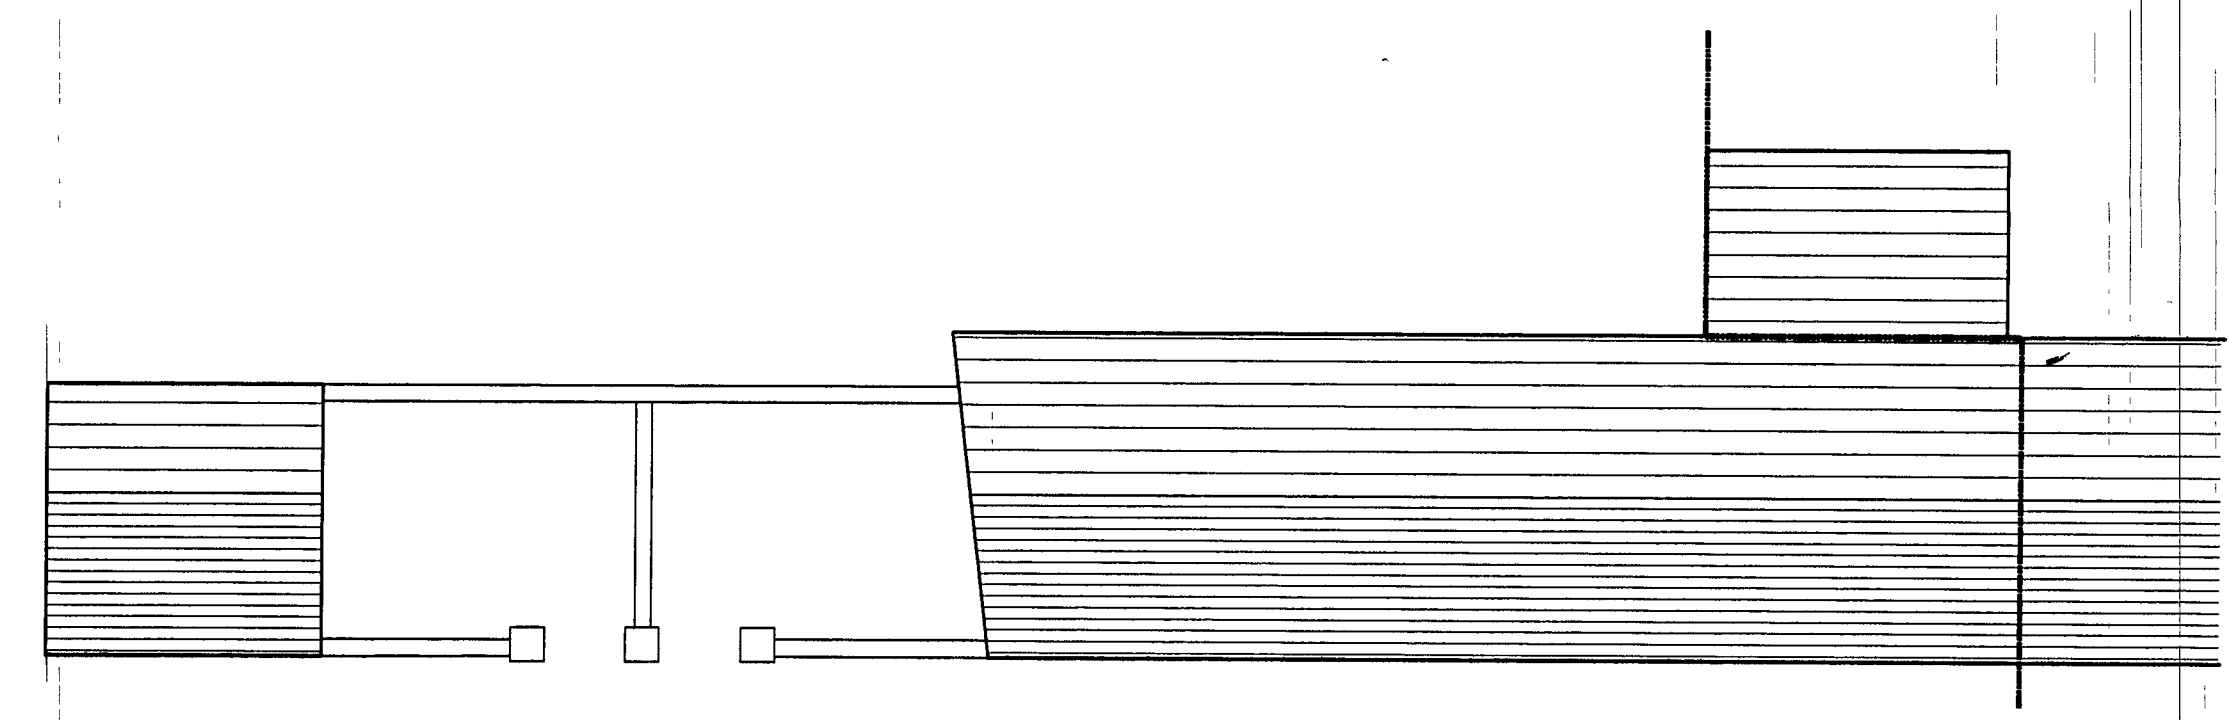

Roof Plan

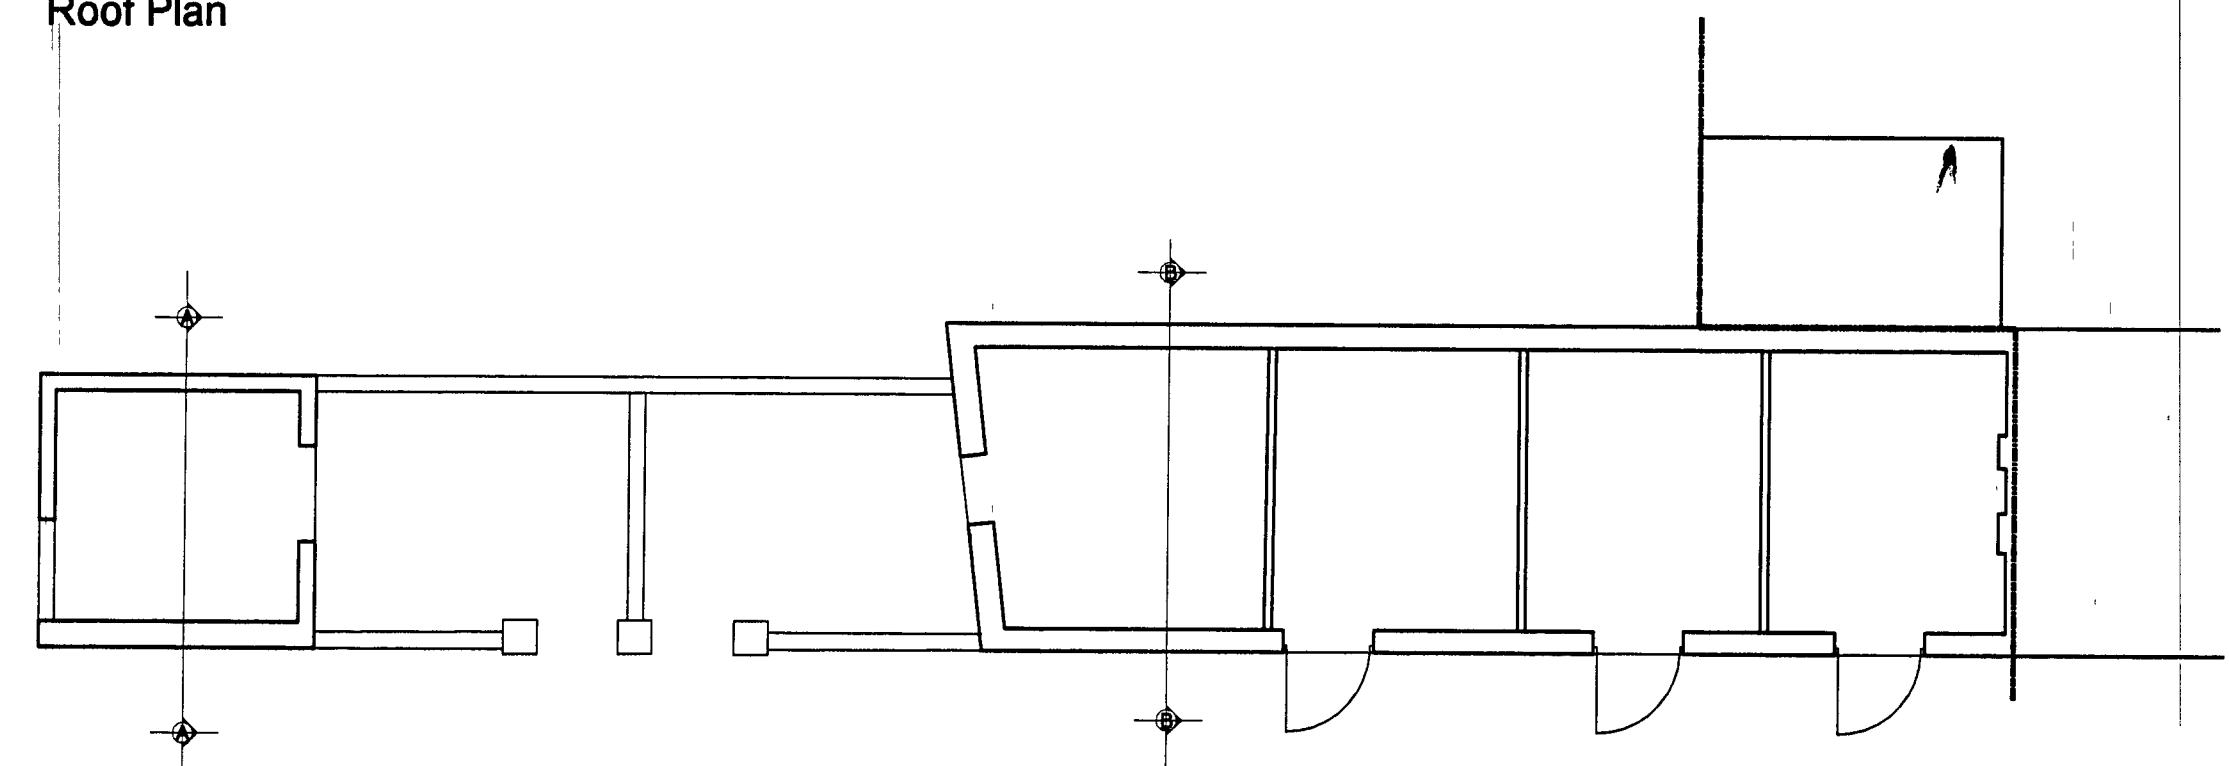

Floor Plan

R J C A
CHARTERED ARCHITECTS

LIME KILN BARN
COLWORTH
CHICHESTER
WEST SUSSEX
PO20 6DS

Tel 01243 787011
Fax 01243 787022

REVISION			
PROJECT		Conversion of existing building at Sack Lane Lidsey	
SUBJECT		Existing Plans and Elevations	
SCALE	1:100	DATE	Oct 08
DRAWN		CHECKED	
		DRAWING No 07 / 87 / 02	