


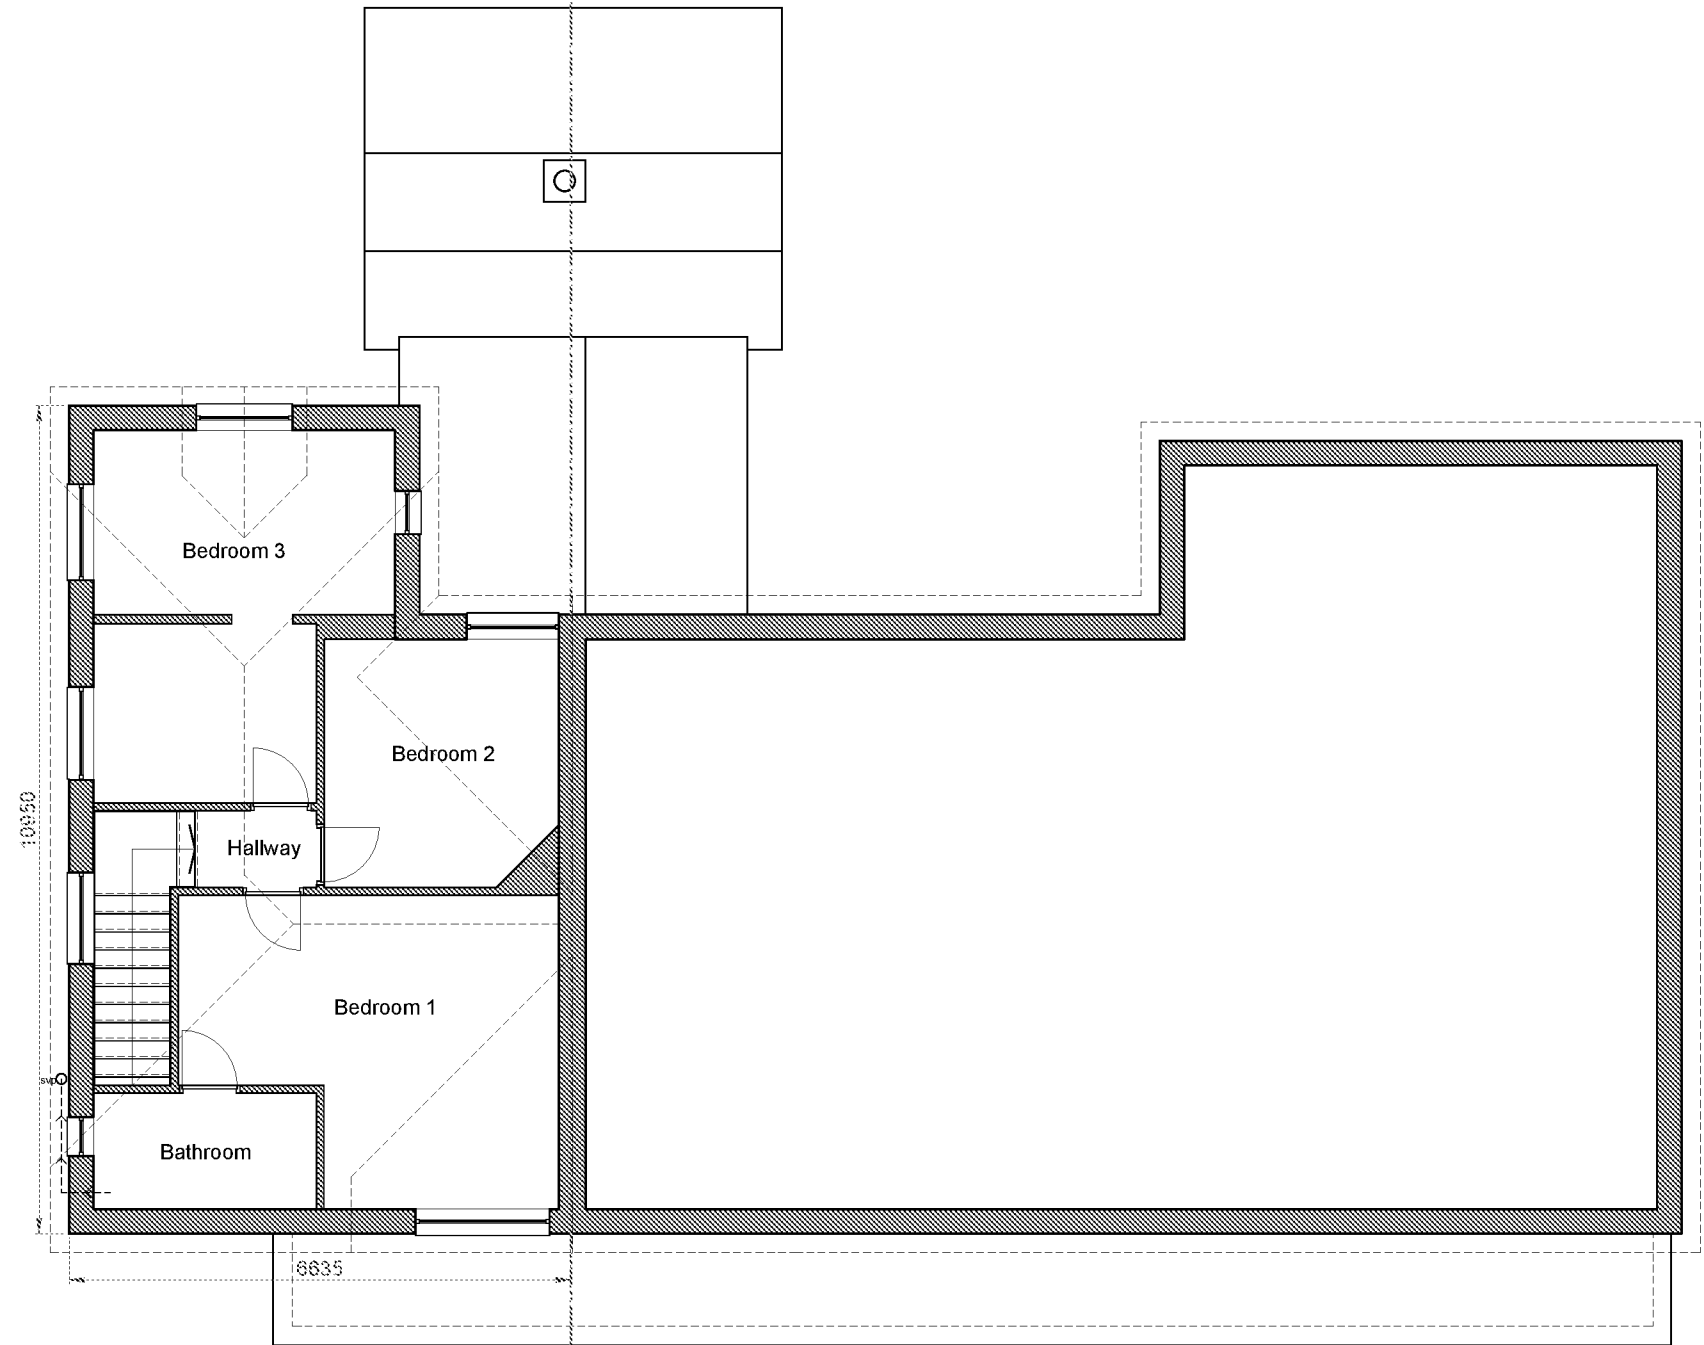

Rev	Date	Description
01234 5m		

Notes:

Print drawing at 100% when printing to A3 paper - do not print to fit.
Do not scale from this drawing.
All discrepancies must be reported to the Architect immediately.
All subcontractors must check dimensions on site before the production of shop drawings for the approval of the Architect.
All dimensions in millimetres.

Drawing Details	
Existing First Floor Plan Planning Issue	
Drawing No. 1401-P106	Date October 2019
Scale ISSUED 1:100 @ A3	Revision -

Project Details	
Orchard End Denmans Lane, Aldingbourne, PO20 3SD	
fiftpointeight	
info@fiftpointeight.co.uk	01243323009