



VALE GARDEN HOUSES LTD

LONDONTHORPE ROAD,
GRANTHAM,
LINCOLNSHIRE NG31 9SJ
TEL: 01476 564433 FAX: 01476 578555
E-MAIL: sales@valegardenhouses.com

NOTE

BASEWORKS ARE TO BE SET OUT
ONLY TO FOUNDATION DRAWINGS.
CONTRACTORS AND ERECTORS
MUST VERIFY ALL DIMENSIONS ON
SITE BEFORE WORK COMMENCES.

THIS DRAWING, ITS DESIGN AND
APPLICATION TO SITE, AND ITS
COMPONENTS REMAIN THE PROPERTY
OF VALE GARDEN HOUSES LTD.
AND MAY NOT BE REPRODUCED IN
ANYWAY WITHOUT PRIOR CONSENT.

AMENDMENTS:	DATE

CLIENT 27556
Mr & Mrs. A.
DUNN


PROJECT
Manor House,
Park Lane,
Aldingbourne,
Chichester,
WEST SUSSEX.
PO20 3TJ.

SCALE	DATE
A3@1:50	11 Dec 2014.

DRAWN	FILE NAME
Kelly.	50809/14.

DRAWING
Concept - Proposed
Floor Plan.

DRAWING NUMBER
A32 9685 - 26

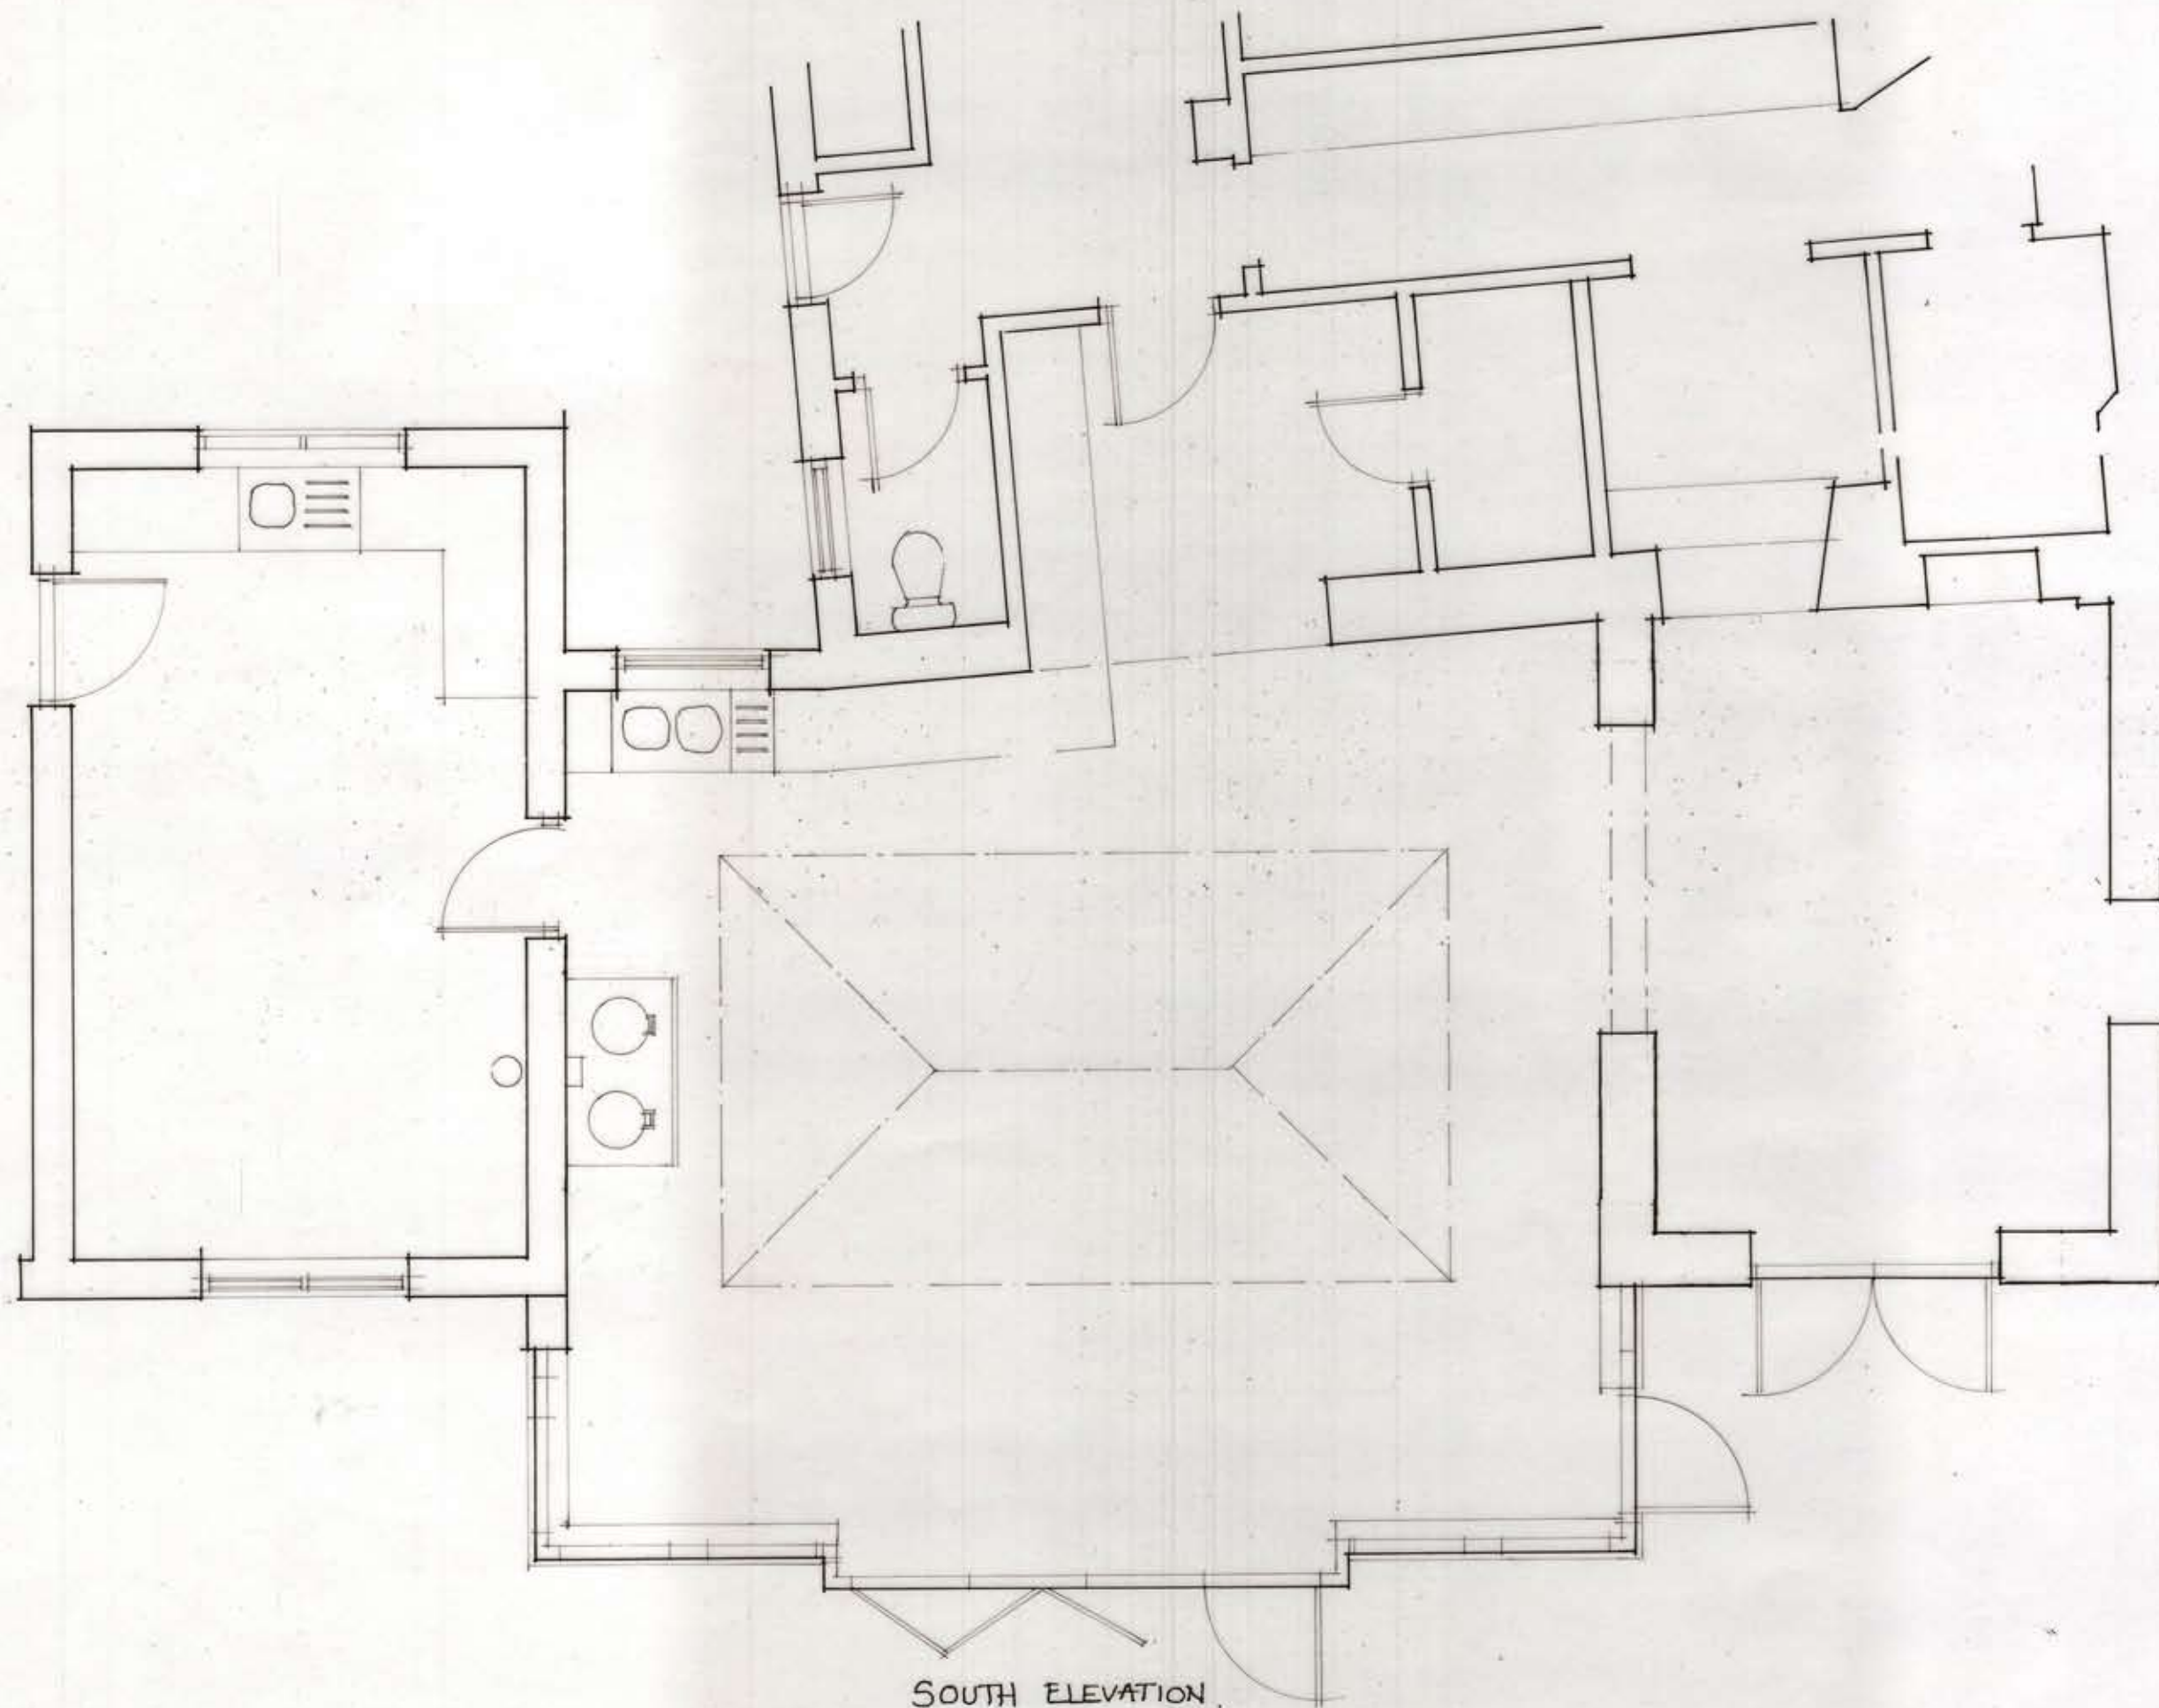

SOUTH ELEVATION.