


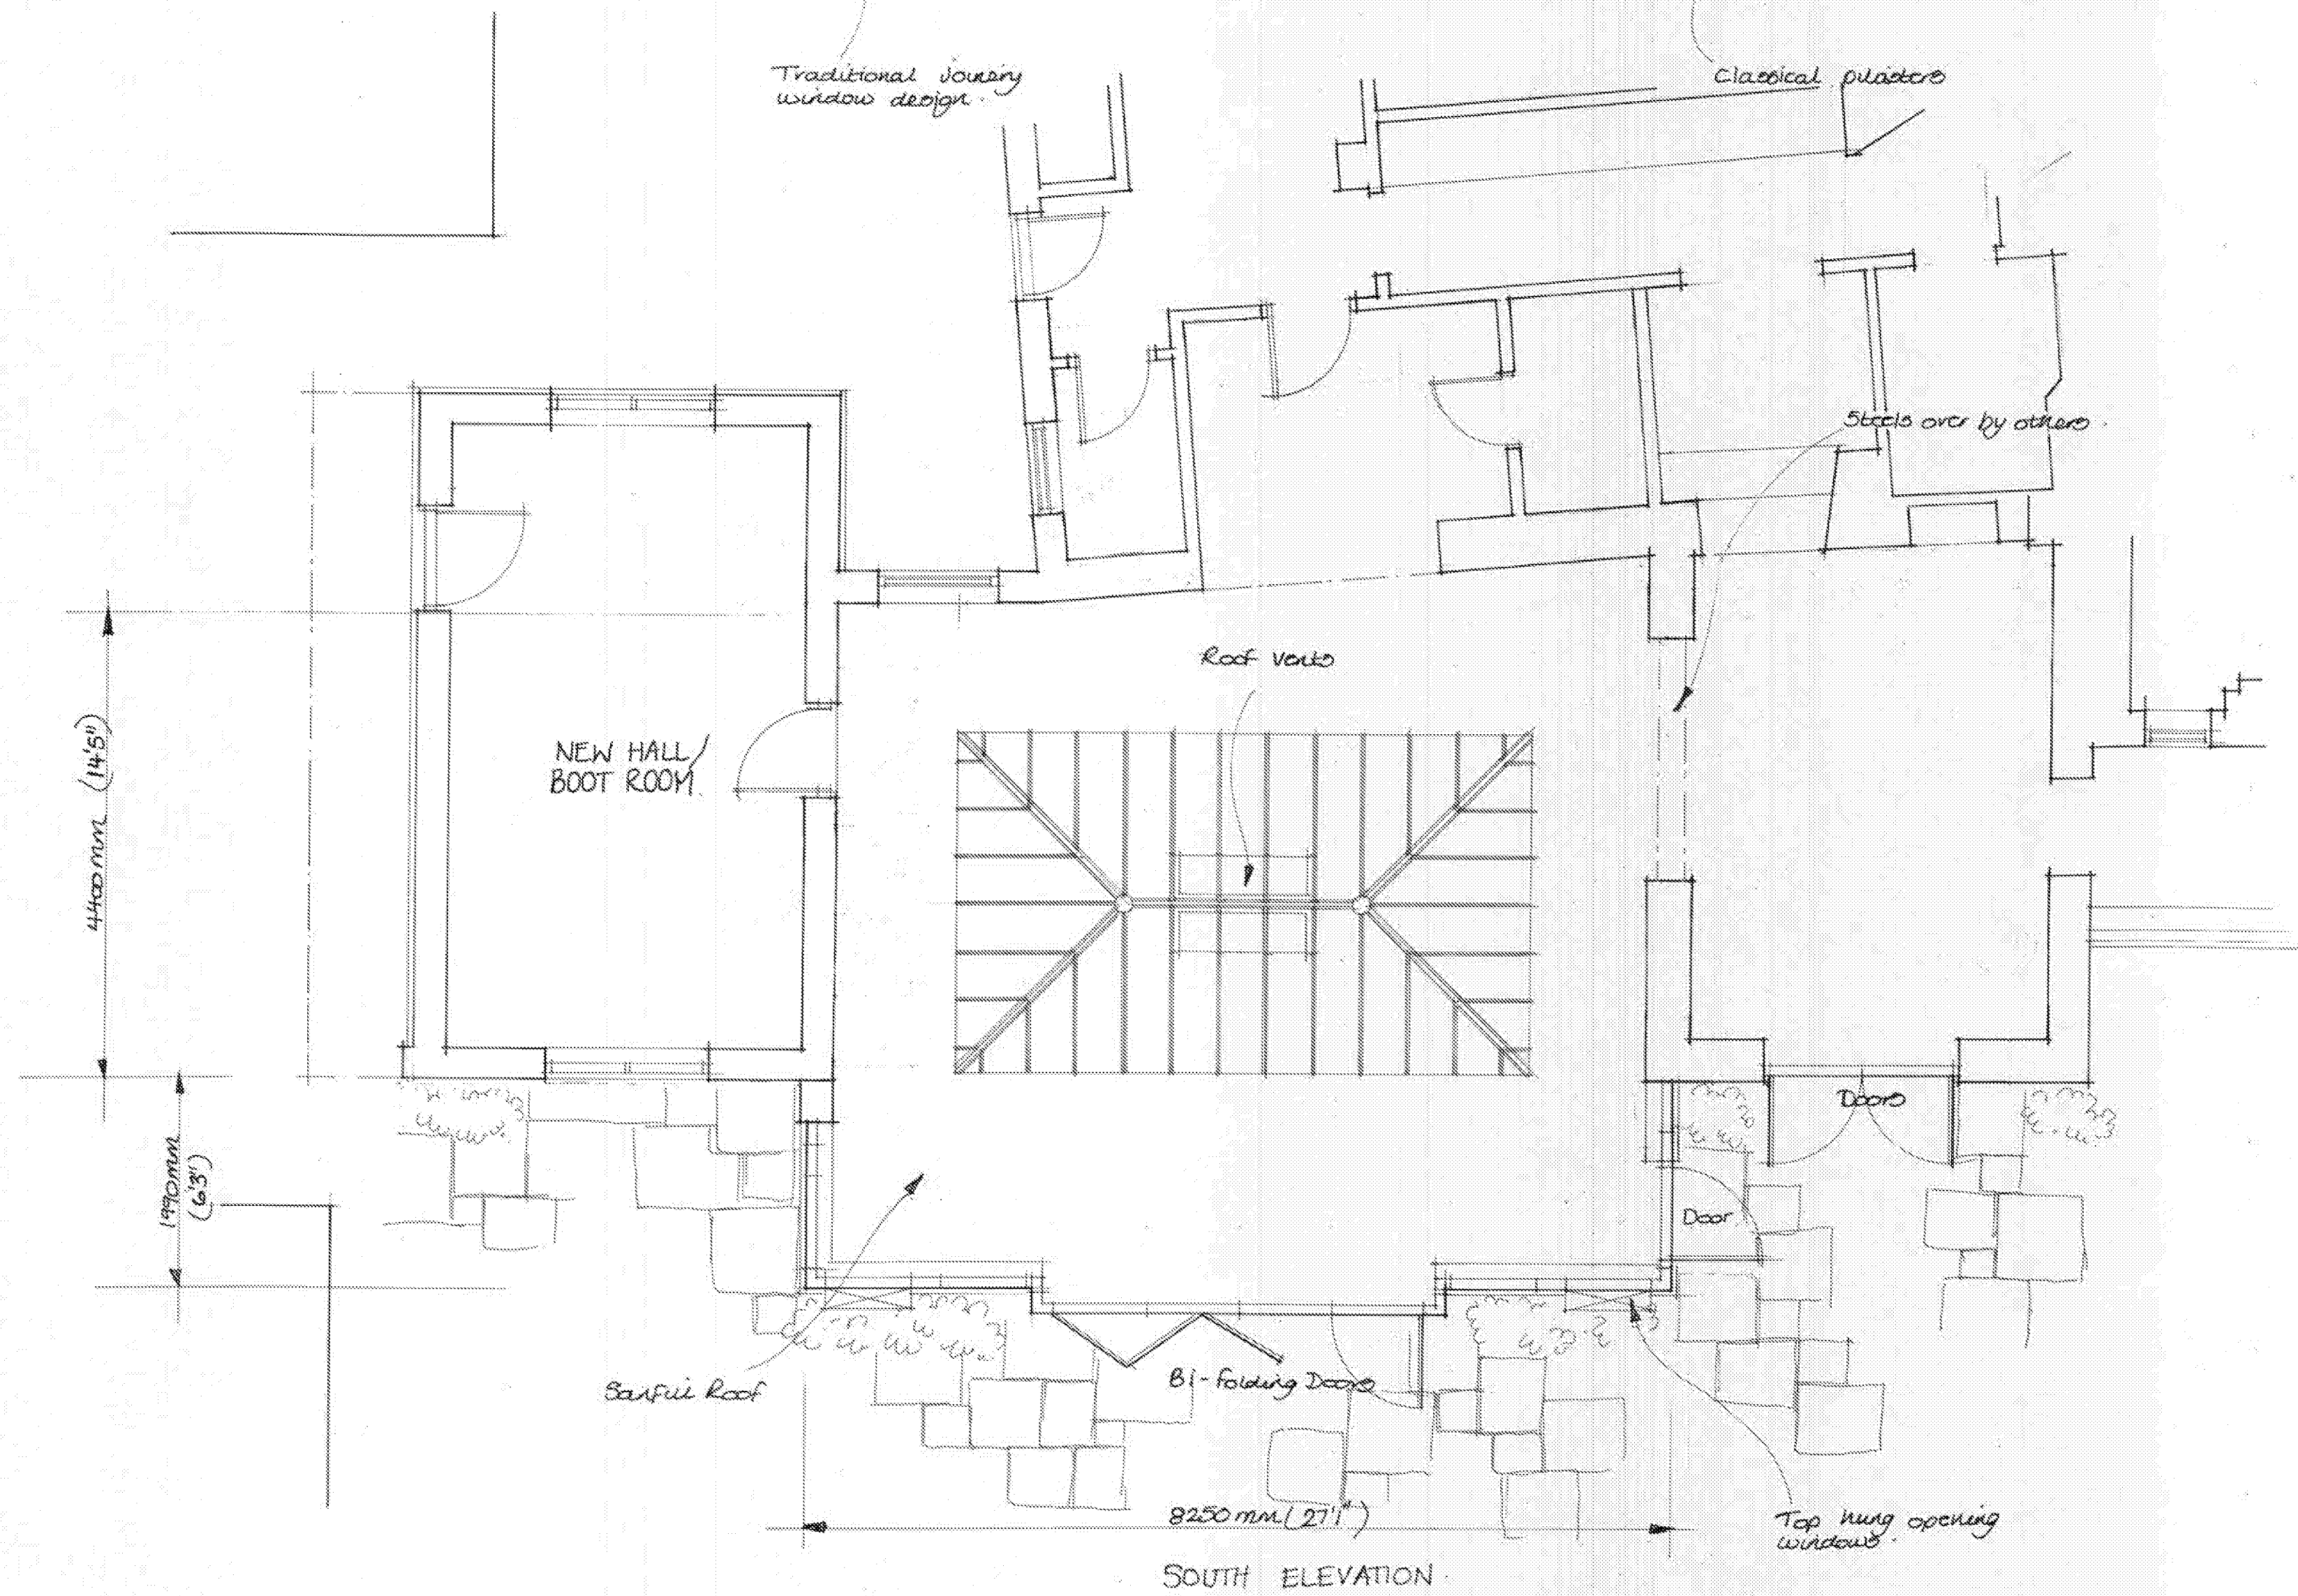


SOUTH ELEVATION


WEST ELEVATION



SOUTH ELEVATION

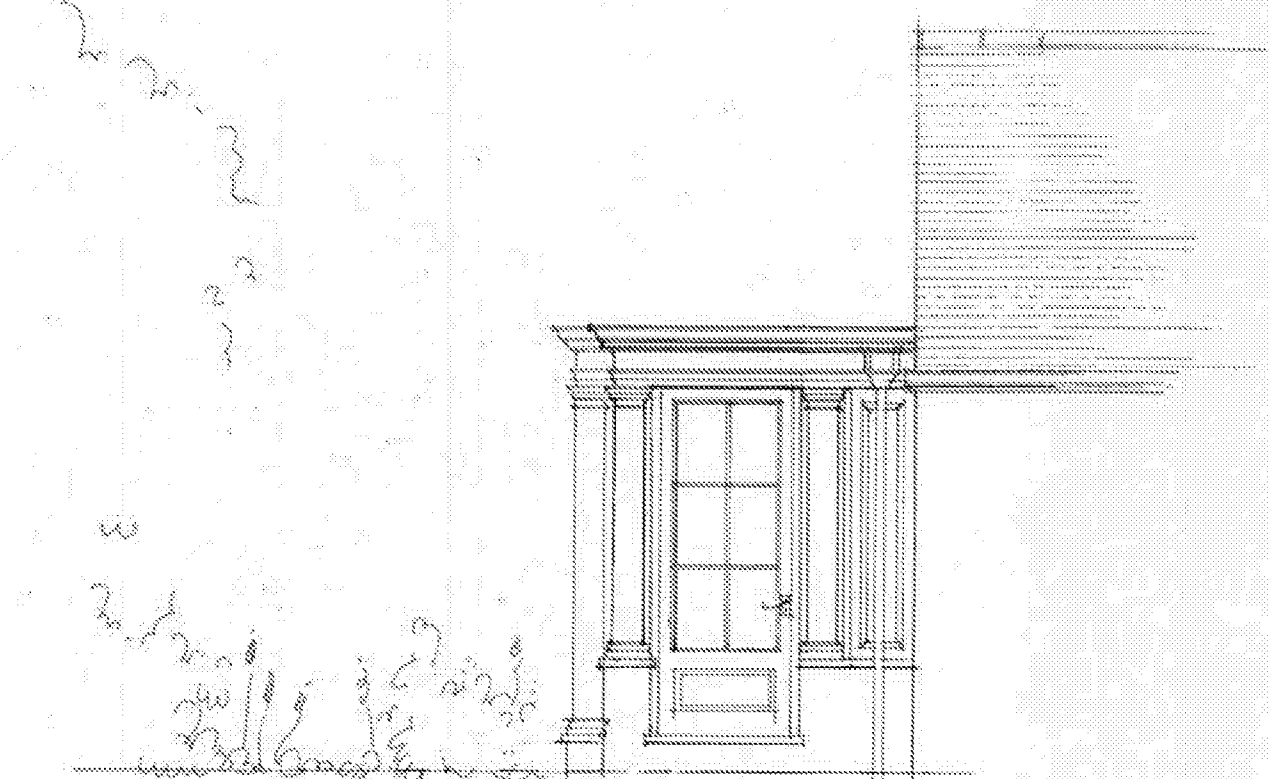

EAST ELEVATION

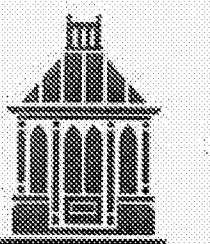

VALE
GARDEN
HOUSES
LTD

LONDONTHORPE ROAD
GRANTHAM
LINCOLNSHIRE, NG31 9JH
TEL: 01476 564433 FAX: 01476 578555

NOTE:
BASEWORKS ARE TO BE SET OUT ONLY TO FOUNDATION DRAWINGS. CONTRACTORS AND ERECTORS MUST VERIFY ALL DIMENSIONS ON SITE BEFORE WORK COMMENCES.
THIS DRAWING, ITS DESIGN AND APPLICATION TO SITE, AND ITS COMPONENTS REMAINING THE PROPERTY OF VALE GARDEN HOUSES LTD. AND MAY NOT BE REPRODUCED IN ANY WAY WITHOUT PRIOR CONSENT.

Rev	Date	Details
(1)	29.11.15	Other side elevation of conservatory added.

Client: 27 E56
Mr & Mrs. A. DUNN

Address:
Manor House,
Park Lane,
Aldingbourne,
Chichester,
WEST SUSSEX.
PO20 3JY

Scale: A1 @ 1:50 Date: 11 Dec 2014

Drawn By: Kelly Checked By: 50809/14

Drawing: Concept

Drawing No. A1/R 91685-26(i)

