



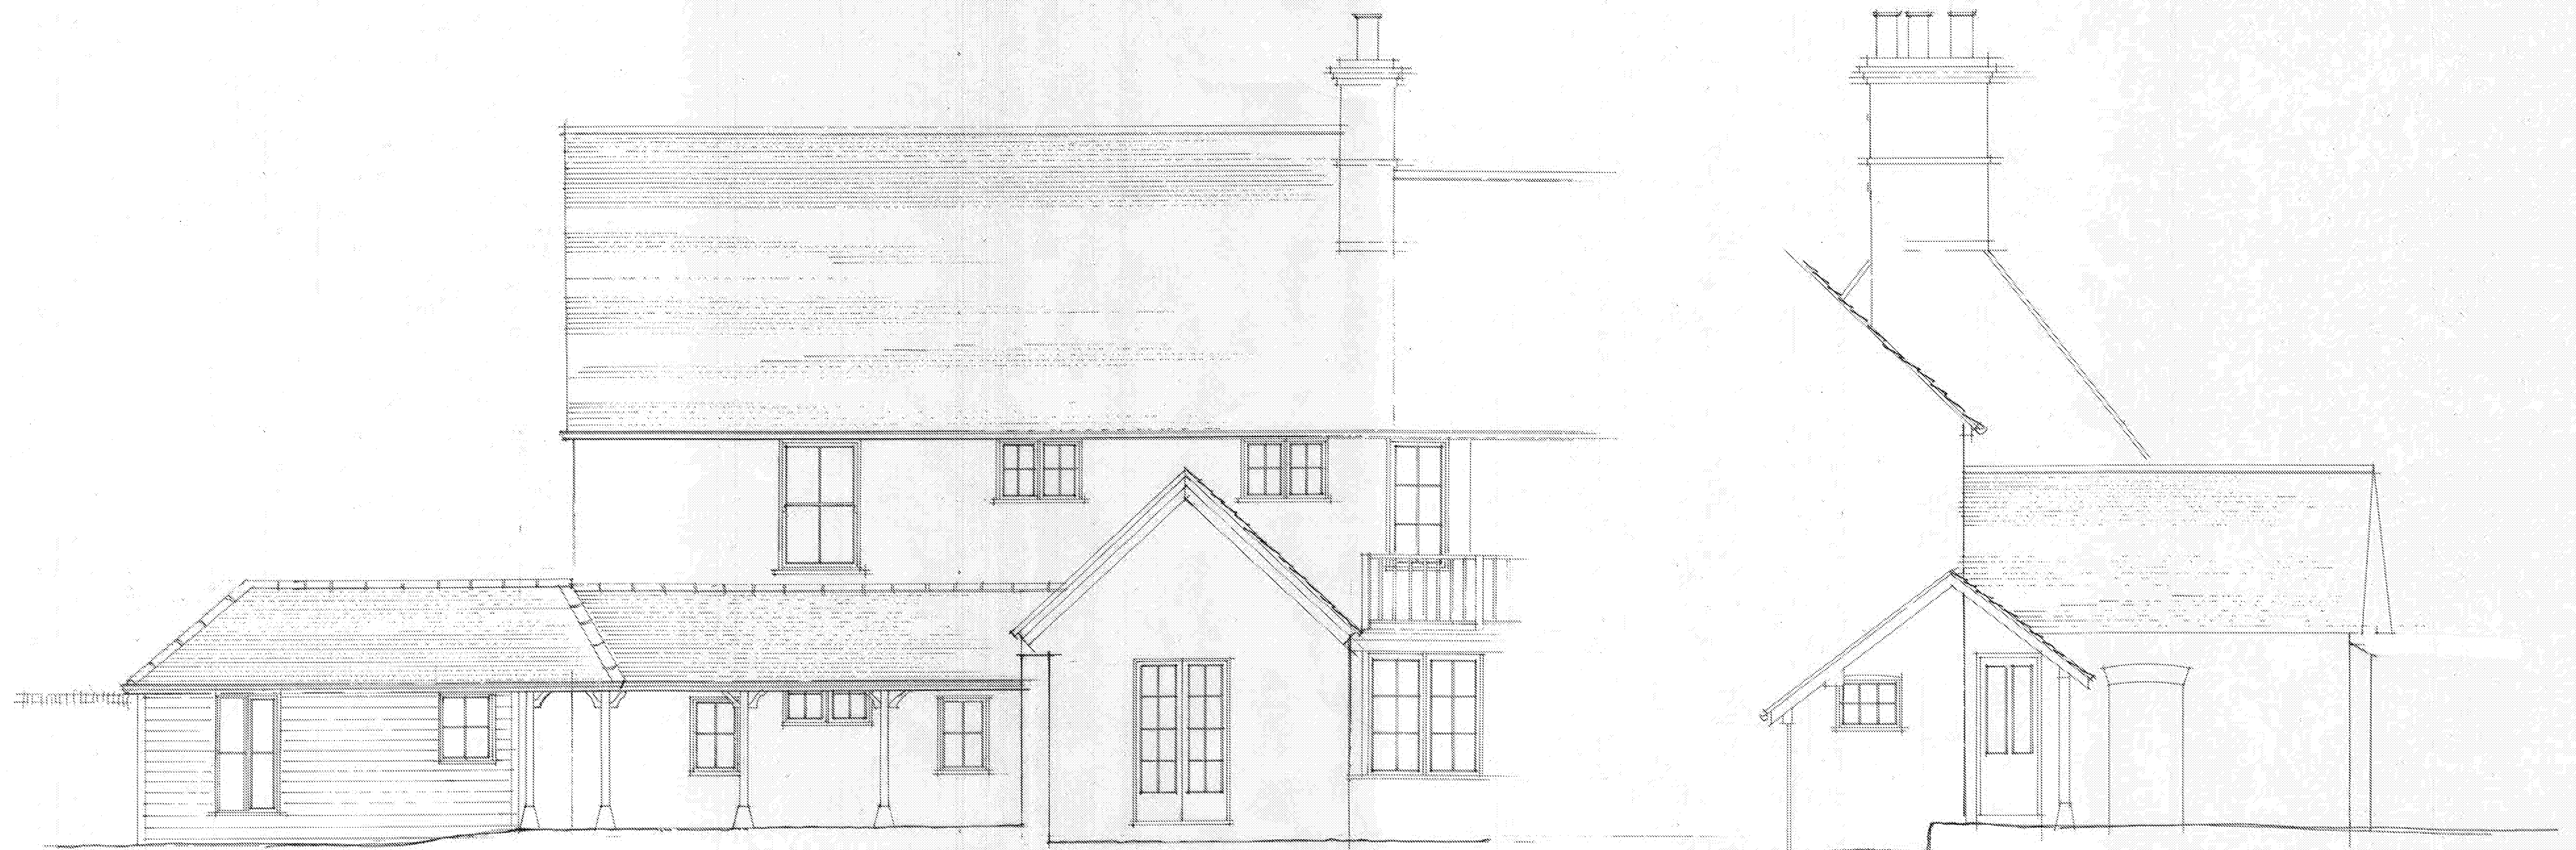



SOUTH ELEVATION

SECTION 1-1 (WEST ELEVATION)

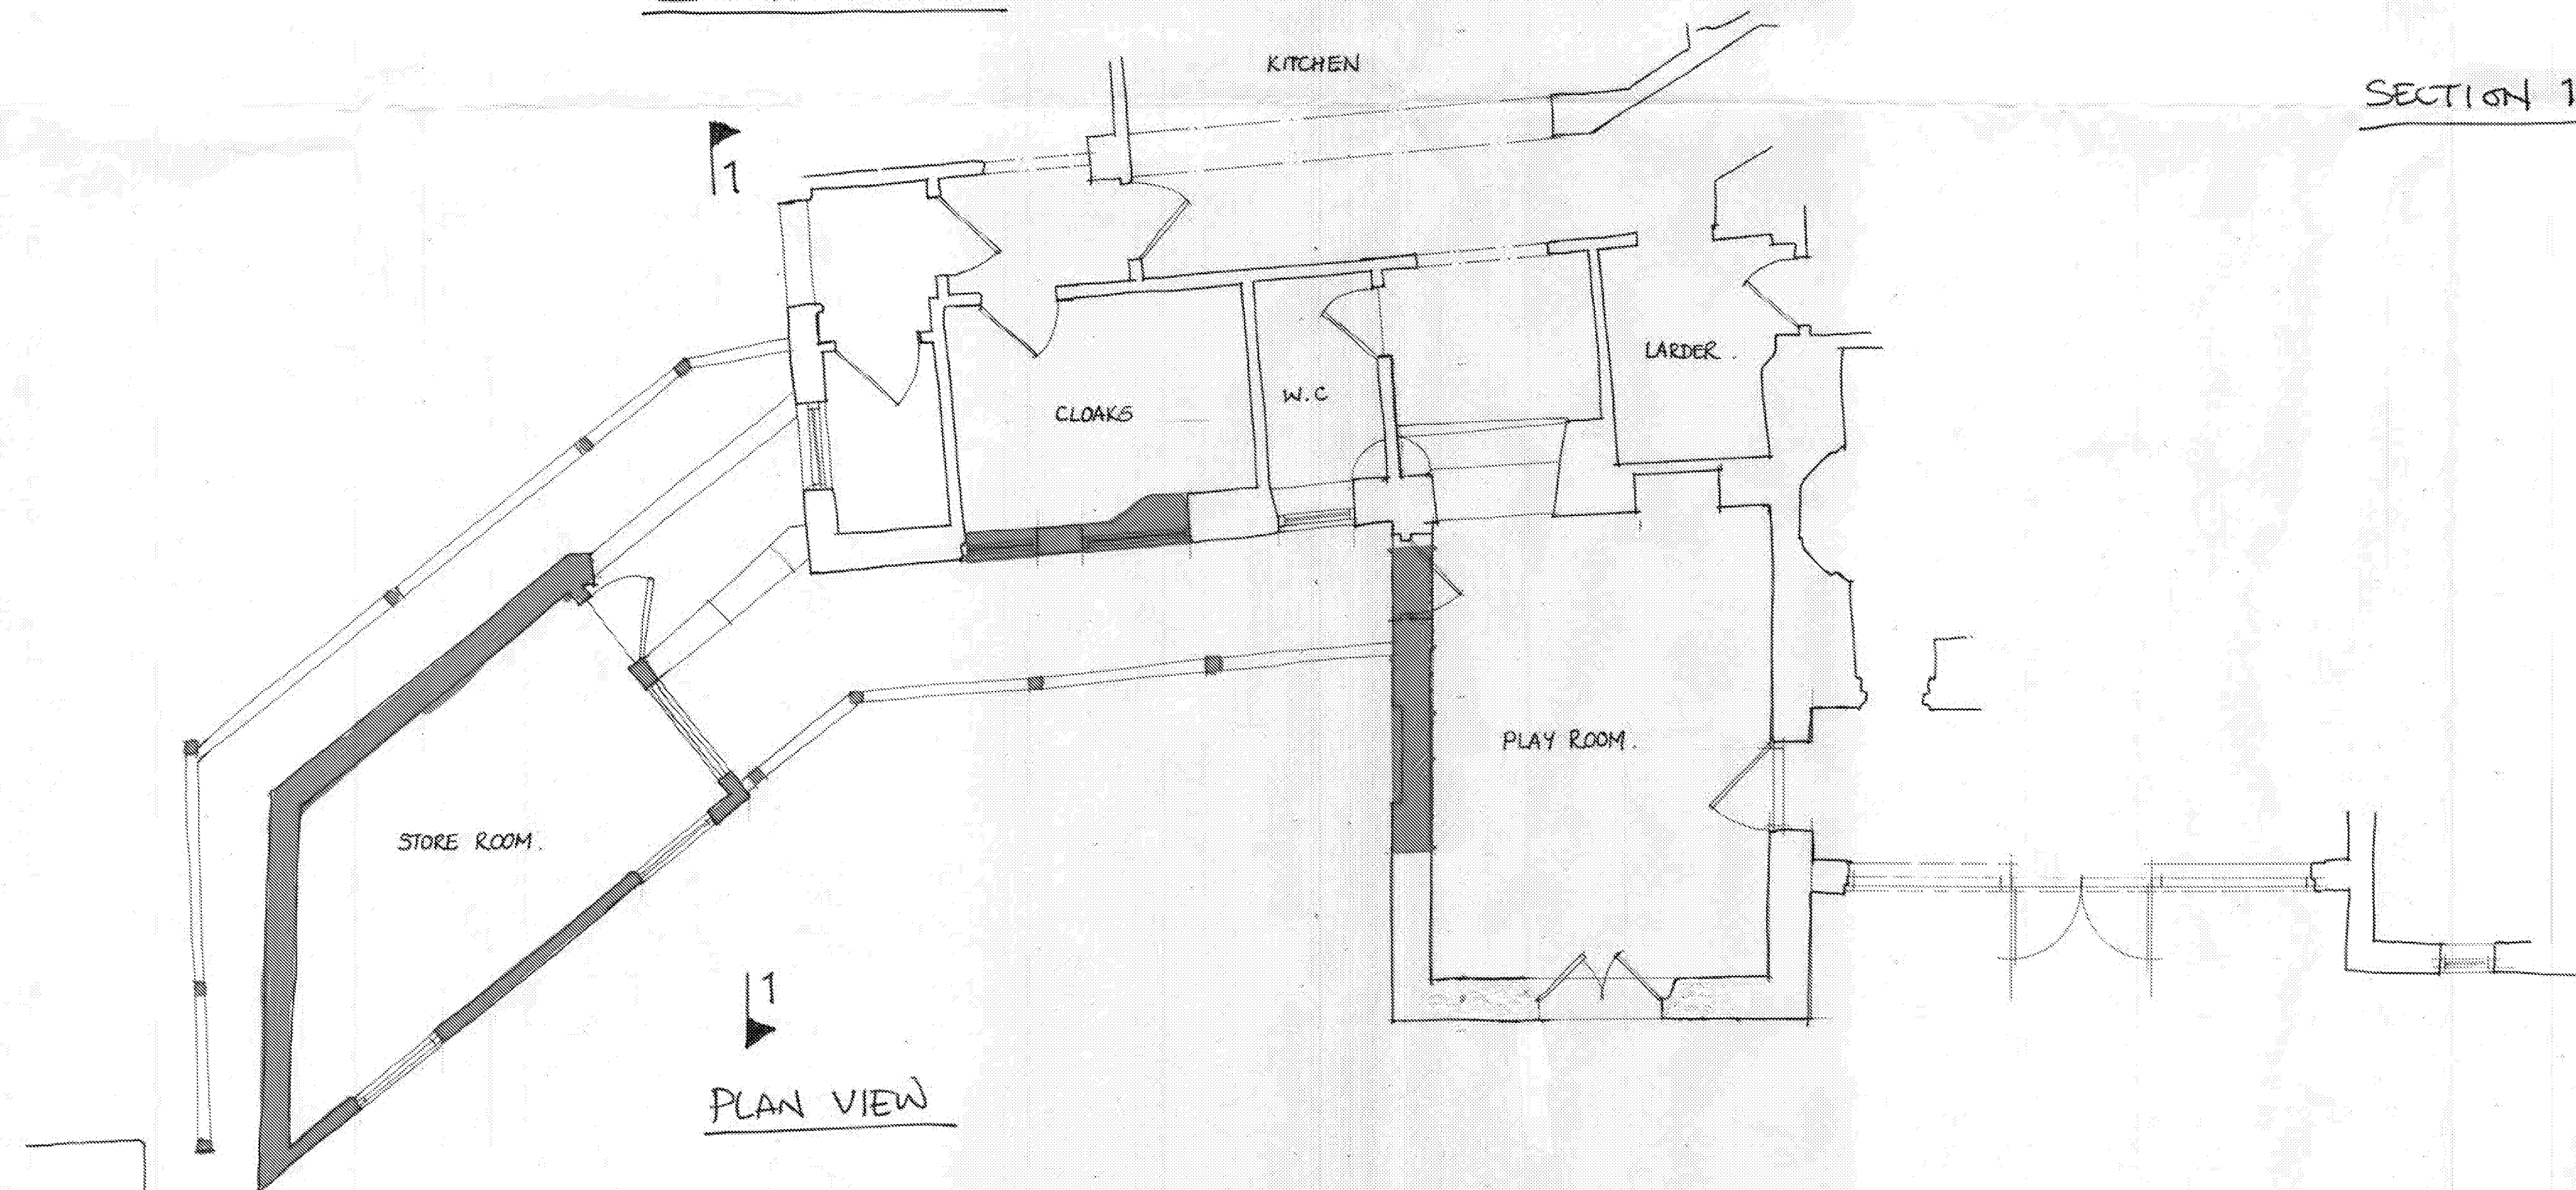

PLAN VIEW

PROPOSED
DEMOLITION
WORK

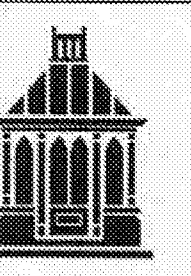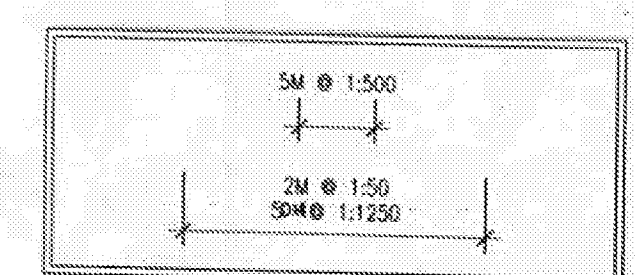

**VALE
GARDEN
HOUSES
LTD**

LONDONTHORPE ROAD
GRANTHAM
LINCOLNSHIRE, NG31 9SJ
TEL: 01476 564433 FAX: 01476 378555

NOTE:
BASEWORKS ARE TO BE SET OUT ONLY TO
FOUNDATION DRAWINGS. CONTRACTORS AND
ERECTORS MUST VERIFY ALL DIMENSIONS ON
SITE BEFORE WORK COMMENCES.
THIS DRAWING, ITS DESIGN AND APPLICATION
TO SITE, AND ITS COMPONENTS REMAINS THE
PROPERTY OF VALE GARDEN HOUSES LTD.
AND MAY NOT BE REPRODUCED IN ANY WAY
WITHOUT PRIOR CONSENT

Rev	Date	Details

Client: 27556
Mr & Mrs. A.
DUNN

Address:
Manor House,
Park Lane,
Aldingbourne,
Chichester,
WEST SUSSEX.
PO20 3TS

Scale: At @ 1:50	Date: 5 Nov 2014
Drawn By: Leah	Checked By: SJB
Drawing: Planning: Existing plan & elevations	
Drawing No. AIQ 9685-(P)	