




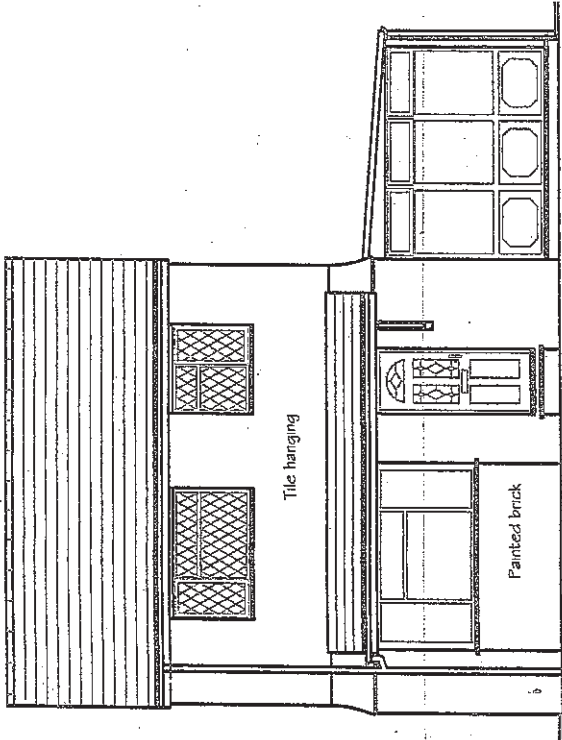


SOUTH [front] 1/100

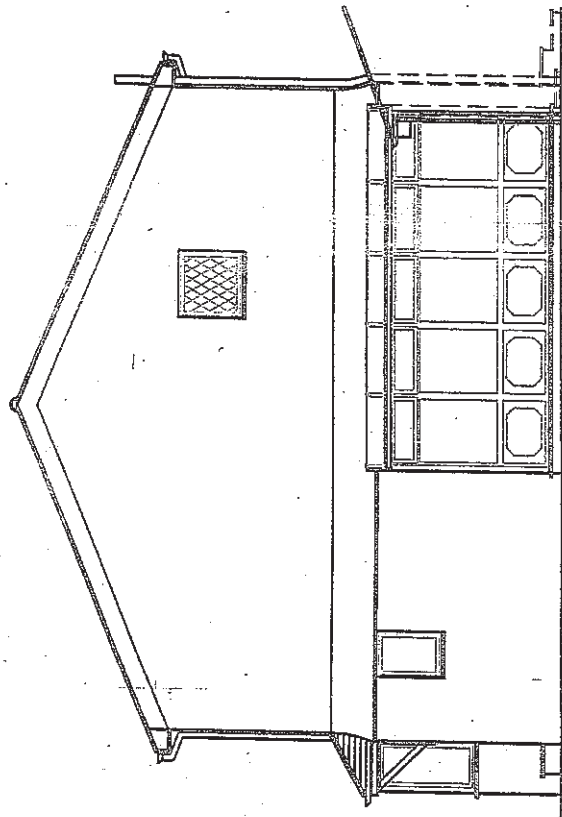


EAST 1/100

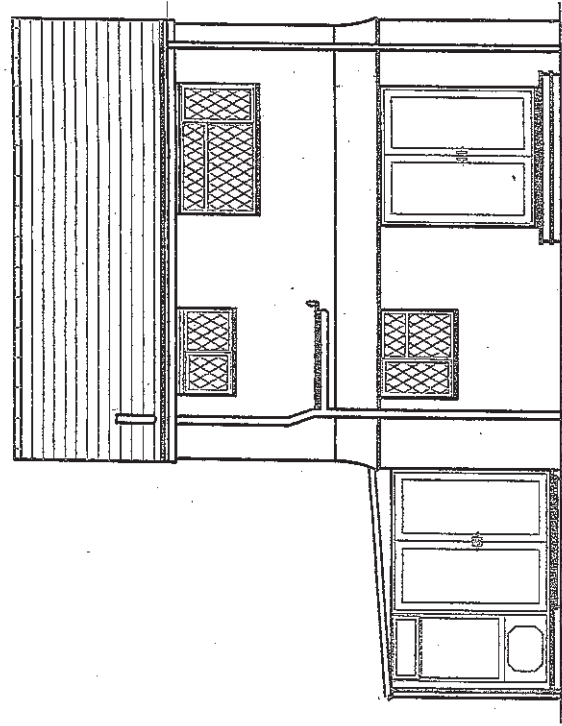


NORTH 1/100

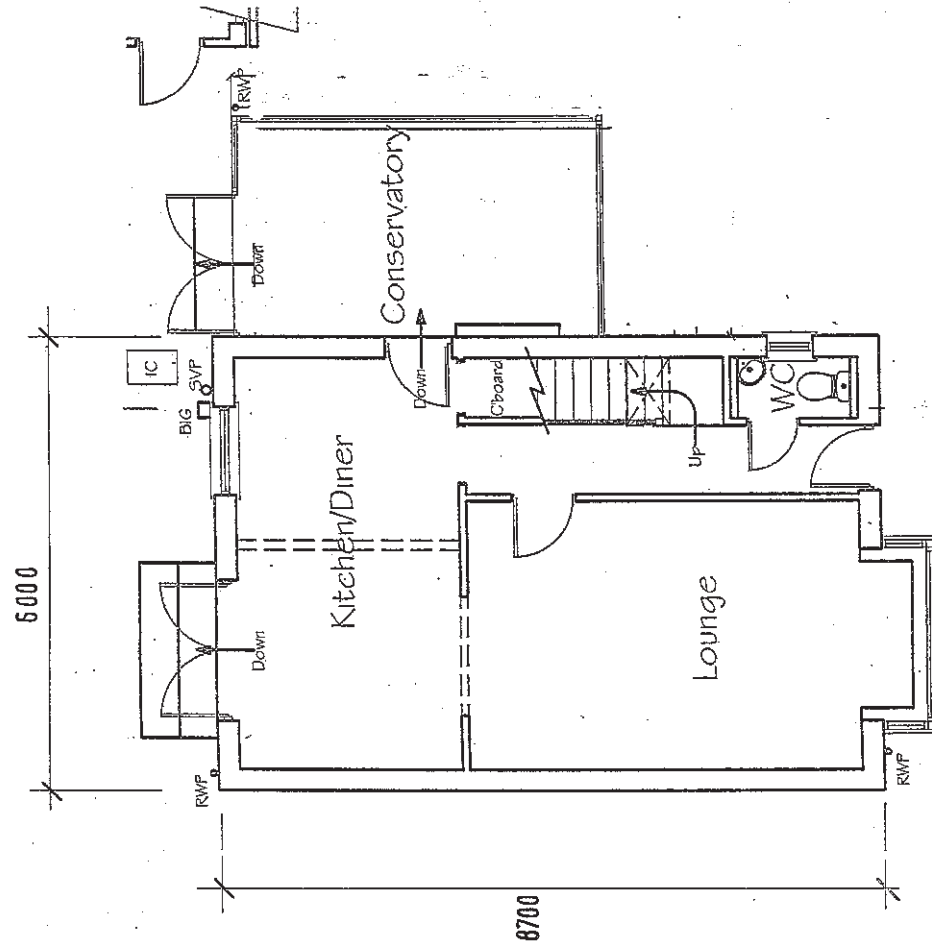

GROUND 1/100

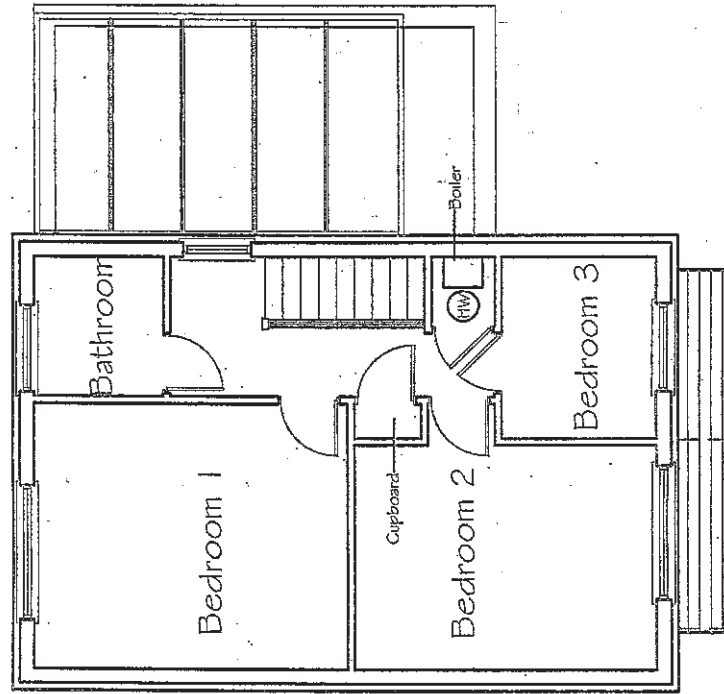

FIRST 1/100

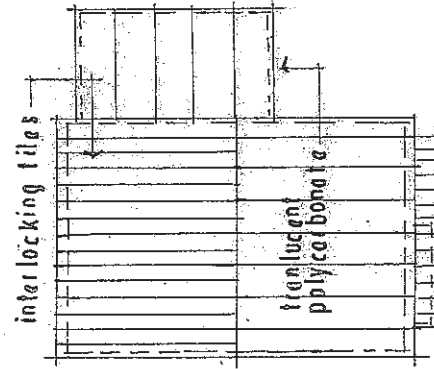

ROOF PLAN 1/200

TREVOR E. UNSTED

55-57 SEA LANE • RUSTINGTON • WEST SUSSEX • BN16 2RQ • Tel: 07486030647

Client: MR & MRS P. MARSHALL

Project: SIDE EXTENSION 23, OLIVER'S MEADOW,
WESTERGATE,
W/SUSSEX, PO20 3YA.

Drawing: EXISTING

Scale: AS SHOWN
of A3
Date: JUNE 2021

Drawing No.: 21/4826/2

Drawn: by

Revisions:

Copyright:

The contractor must check all dimensions and levels on site and no dimensions are to be scaled from drawings.

It is the contractor's responsibility to ensure compliance with all statutory authority requirements, carry out works with total regard to existing and retained structure. Works and materials to latest CP/BS.

Drawing to be read in strict accordance with engineer's information where applicable.

All structural timber C16 unless otherwise noted. All structural and external timber pressure impregnated with preservative, cut ends site swabbed with Cuprihot or similar treatment.

Local authority to witness satisfactory test on all new and affected foul/storm drainage.