


NOTE


ALL EXTERNAL
FINISHES
TO MATCH EXISTING

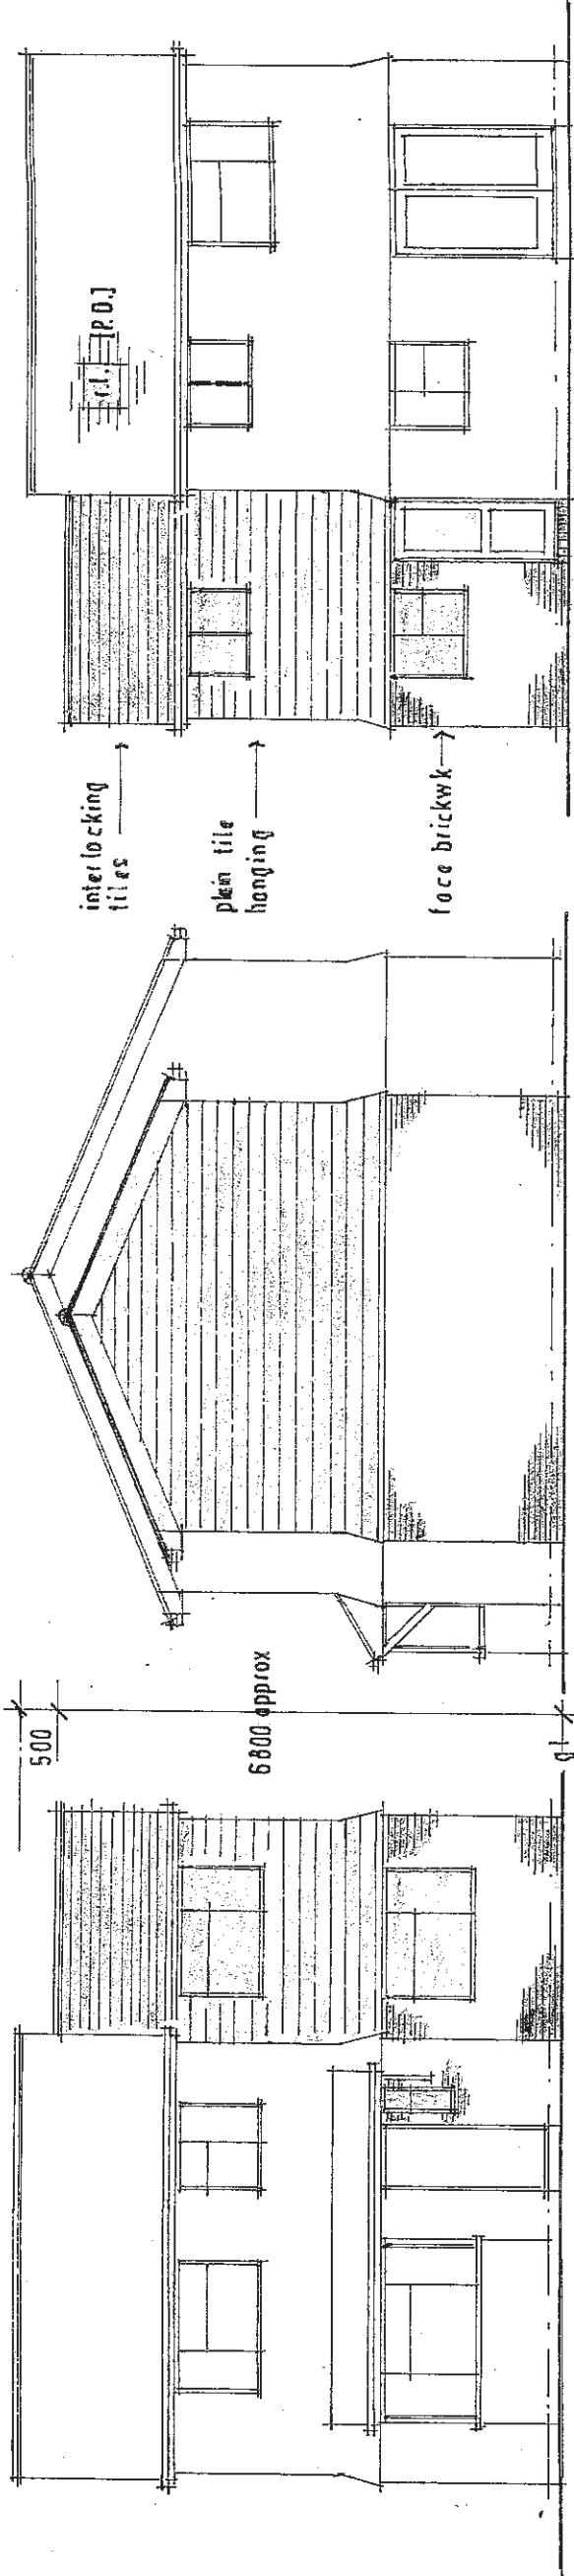



SOUTH [front] 1/100

EAST 1/100


NORTH 1/100

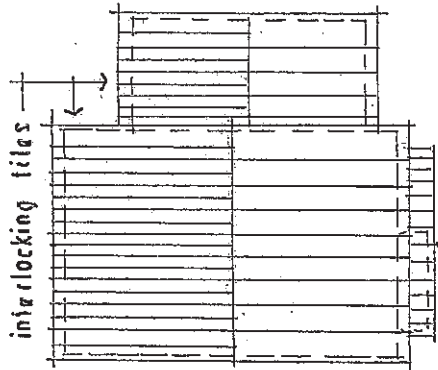

ROOF PLAN 1/200

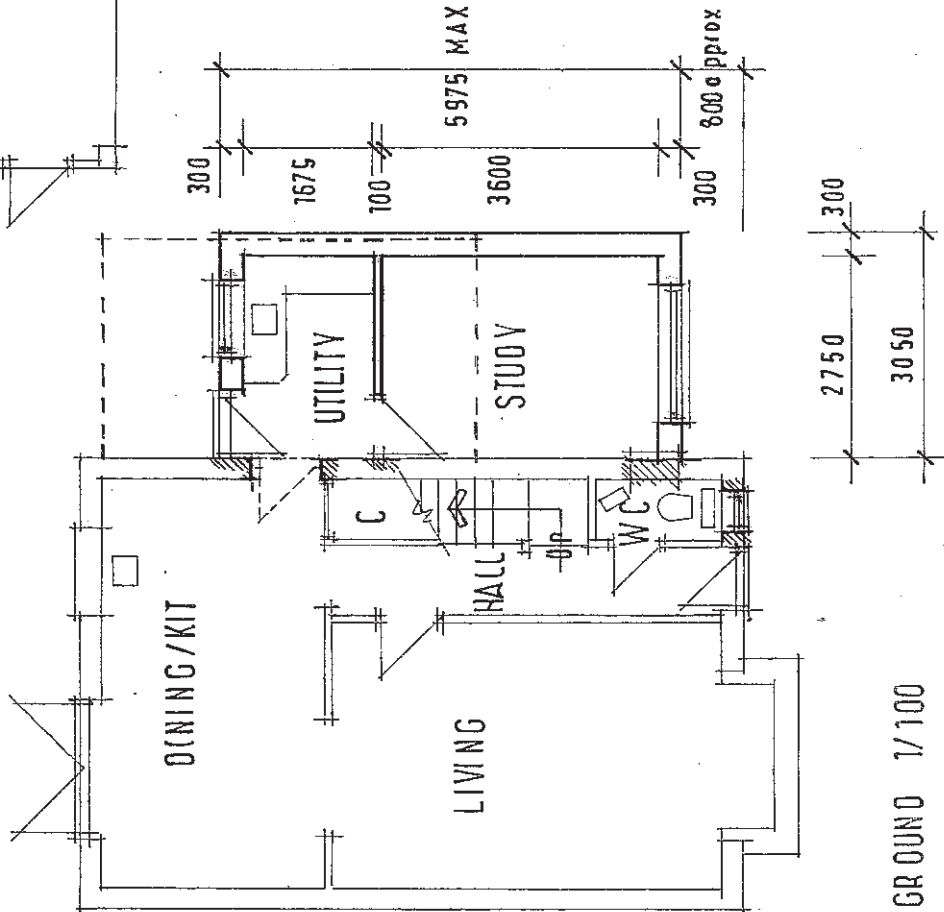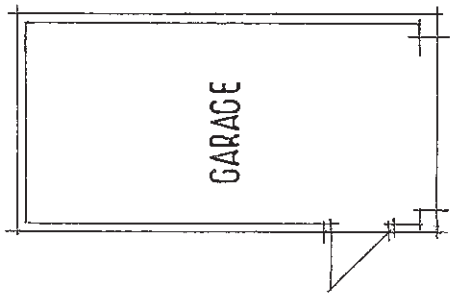

GROUND 1/100

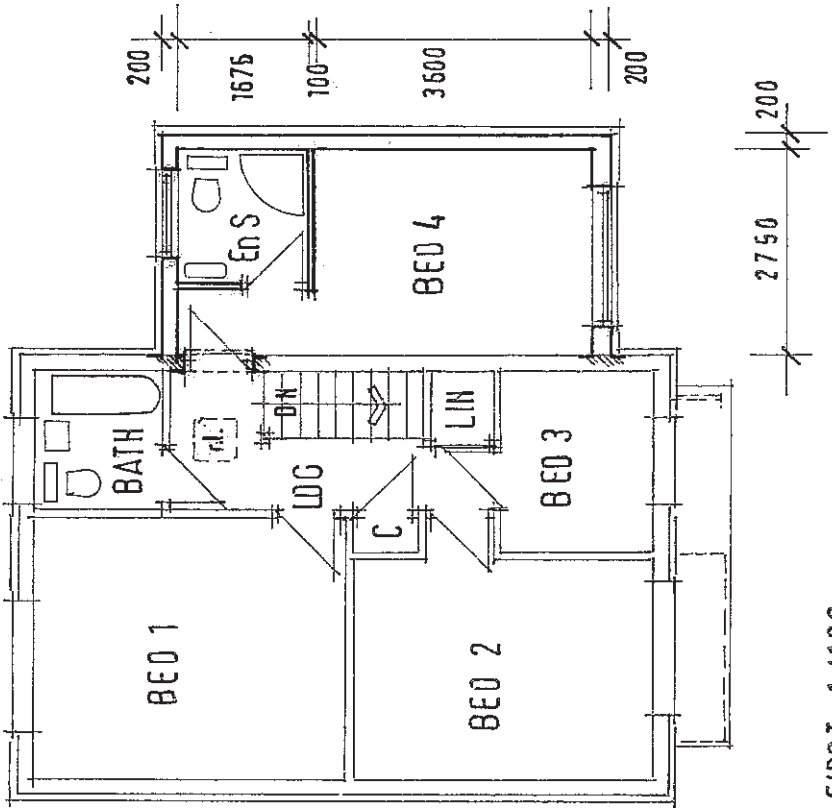

FIRST 1/100

TREVOR E. UNSTED

55-57 SEA LANE • RUSTINGTON • WEST SUSSEX • BN16 2RQ Tel: 07486030647

Client: MR & MRS P. MARSHALL

Project: SIDE EXTENSION 23, OLIVER'S MEADOW;
WESTERGATE;
W/SUSSEX; P020:3VA.

Drawing: PROPOSED

Scale: AS SHOWN
at A3

Date: JUNE 2021

Drawn: TU

Copyright:

Drawing No.:

21/4826/3

Revisions:

The contractor must check all dimensions and levels on site and no dimensions are to be scaled from drawings.
It is the contractor's responsibility to ensure compliance with all statutory authority requirements, carry out works with total regard to existing and retained structure. Works and materials to latest CPBS.
Drawing to be read in strict accordance with engineer's information where applicable.
All structural timber C16 unless otherwise noted. All structural and external timber pressure impregnated with preservative, cut ends site swabbed with Cuprinol or similar treatment.
Local authority to witness satisfactory test on all new and affected foul/storm drainage.