


Y:\CURRENT PROJECTS\BDW SOUTHAMPTON\1608 WESTERGATE-THE FURLONGS\SITE DRAWINGS\SALES ARENA\WESTERGATE DWH MARKETING SUITE

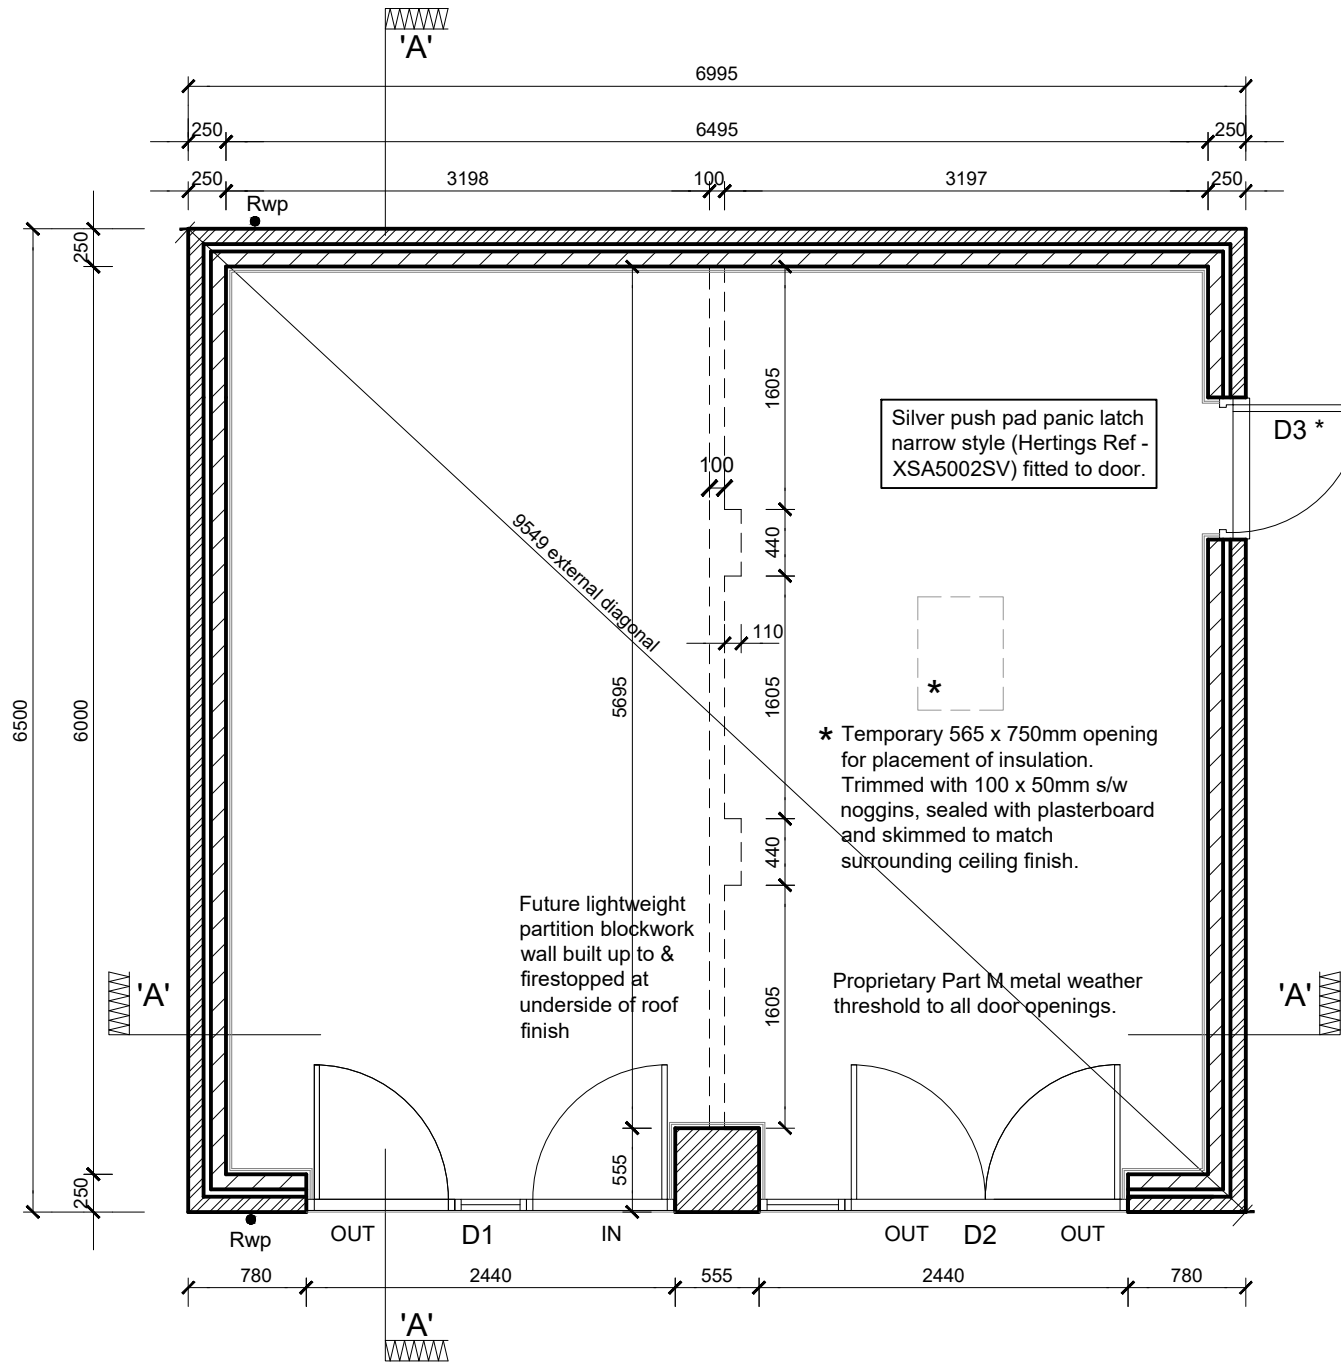

FLOOR PLAN PLOTS 78 & 79

- D3 \*
- Obscure Personnel / Escape doors.
- LINTEL SCHEDULE
- D1, D2 - I.G LINTEL - L1/E 50 (2550mm) over openings.
- D3 - IG L10 1350
- WINDOW & DOOR FRAMES
- Door & Window Frames:  
White UPVC to exterior & interior
- Glass:  
Toughened low E double glazed sealed units

|   |              |
|---|--------------|
| Drawn by : ASC   | Checked by : |
| Date: AUG 2018   |              |
| © This drawing and the works depicted contains information that is the copyright of Carlton Design Partnership Ltd. This drawing may also contain copyrighted information of third parties. This drawing or part thereof may not be reproduced, re-used or altered except with the written permission of the originators. No liability will be accepted for amendments made by third parties. Scaled measurements must not be taken from this drawing. Any discrepancy or disparity must be notified to the originator in writing. This drawing may contain Ordnance Survey Data that is subject to Crown Copyright. All Rights reserved. |              |
| Revisions   |              |
| Rev   | Date         |
| P   | 04/08/17     |
| PRELIMINARY ISSUE   |              |
| Drawn   | Checked      |
| ASC   |              |

Project:  
LAND TO EAST OF HOOK LANE  
WESTERGATE  
WEST SUSSEX

Drawing Title:  
MARKETING SUITE  
FLOOR PLAN



carlton  
design partnership

selwyn house, 32a castle way, southampton, SO14 2AW  
carlton design partnership ltd reg:7326416 registered office: 7 Trinity 161 Old Christchurch Rd BH1 1JU

|                    |        |
|--------------------|--------|
| Scale: 1:50        | @ A3   |
| Drg No: 1608/ MS-3 | Rev: P |