



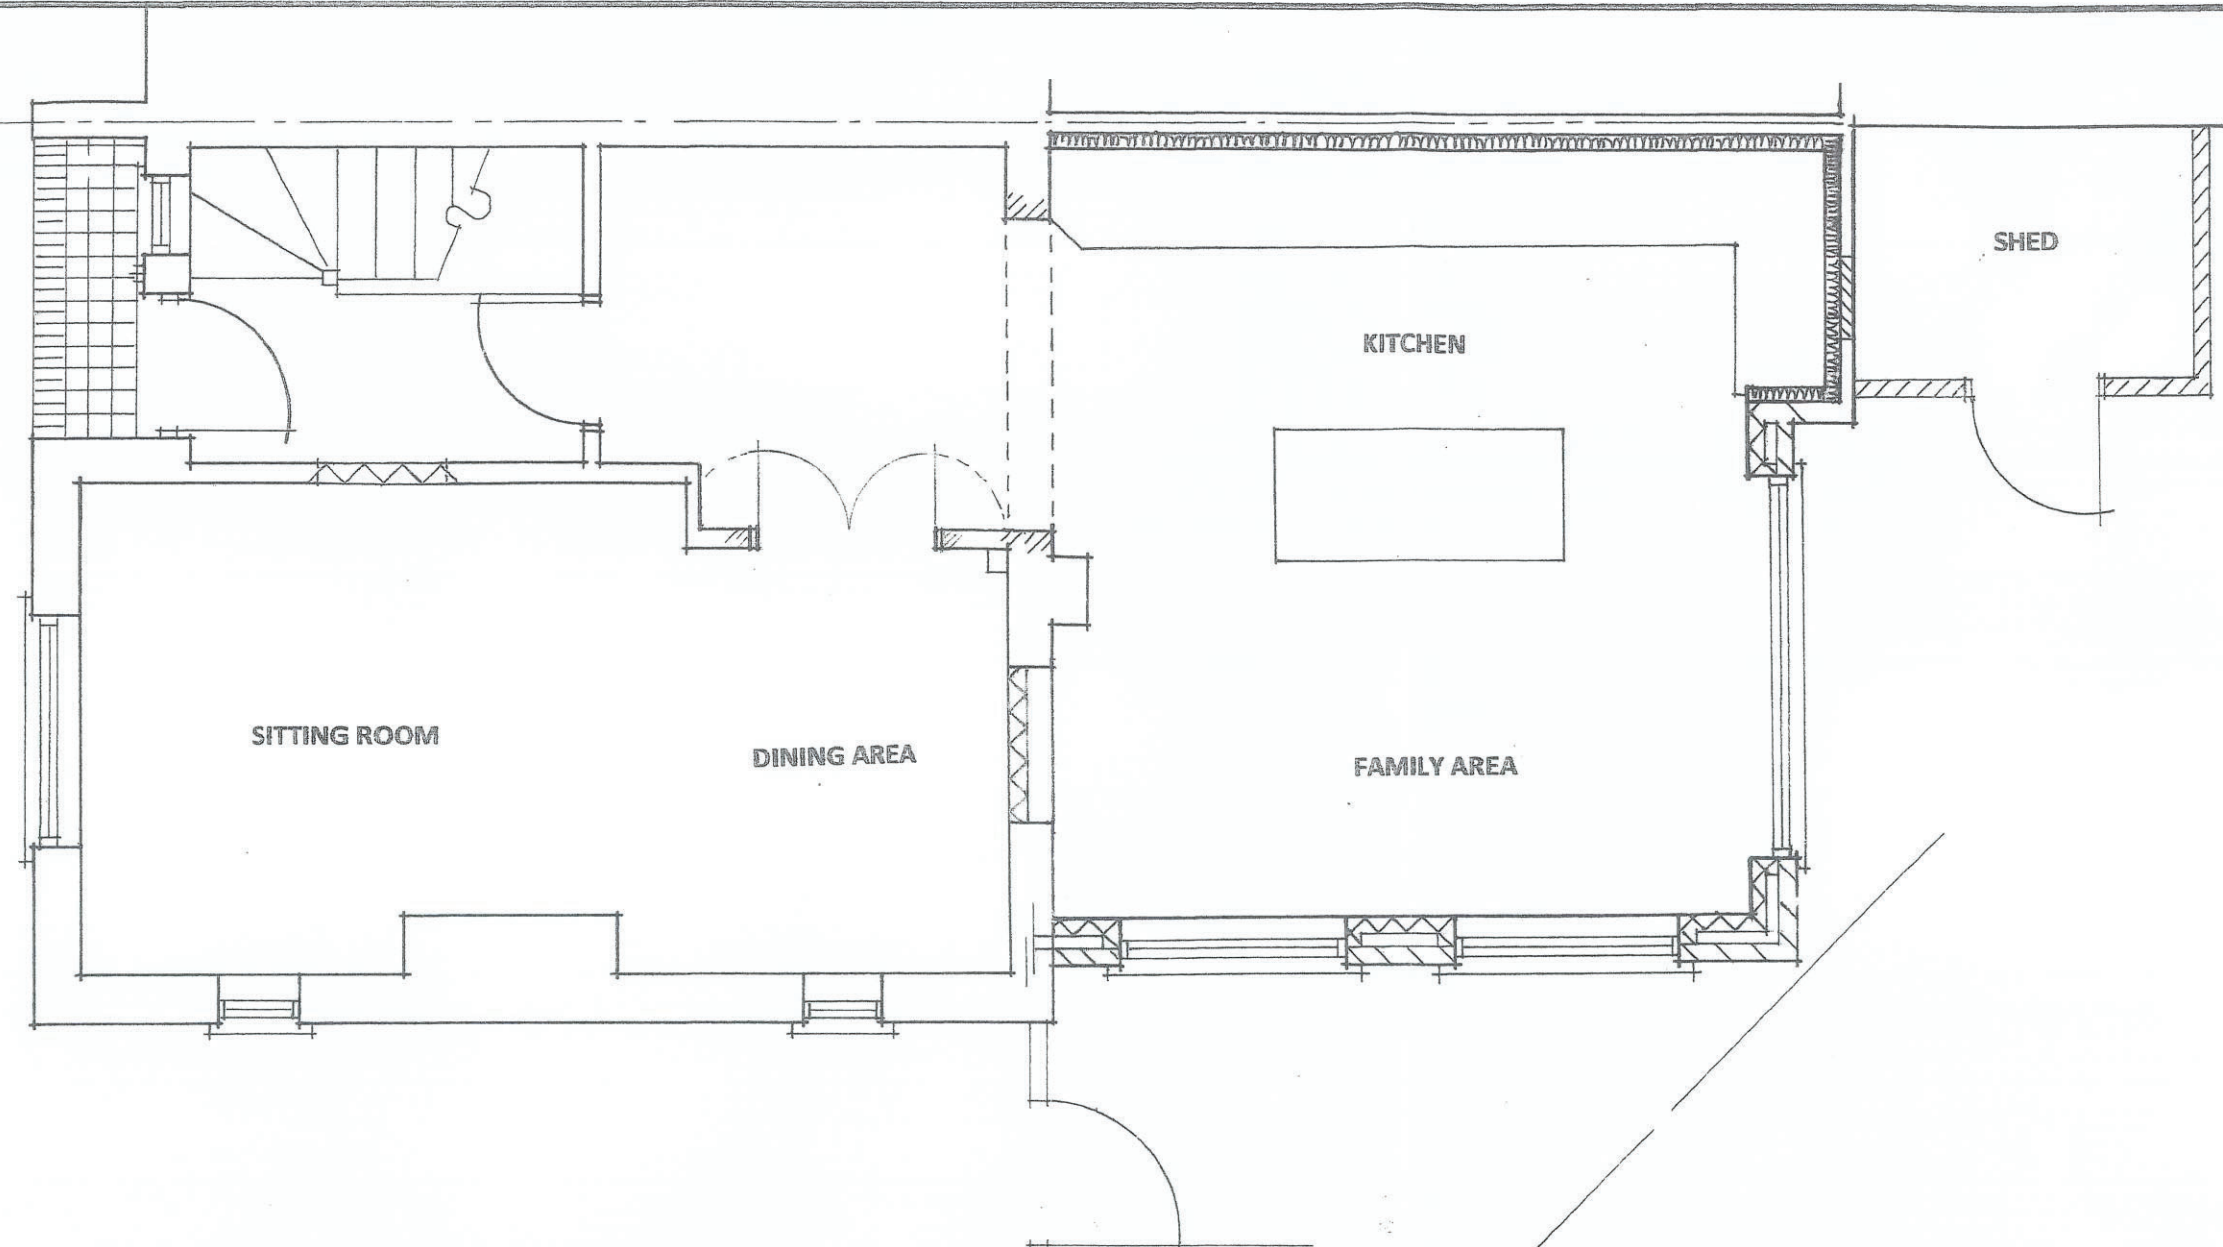

GROUND FLOOR PLAN ~ AS PROPOSED

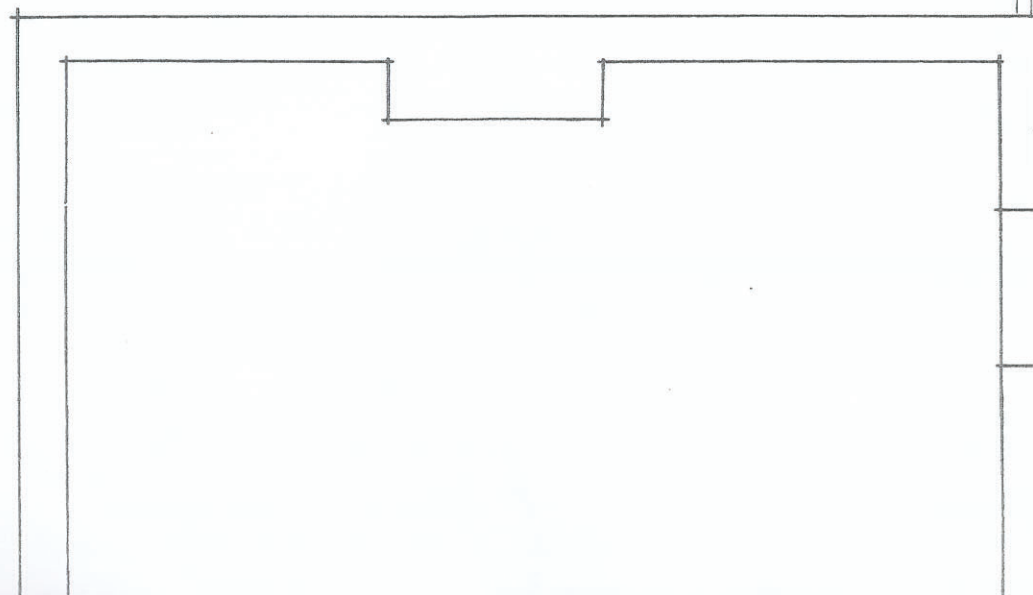

31, St. Richards Road, Westergate, West Sussex

SCALE 1 : 50 JUNE 2021 No. 5/22/05

Clive Fish ~ Building & Design Consultant

Tel ; (01903) 732942

Scale 1 : 50 @ A3 Paper Size

