


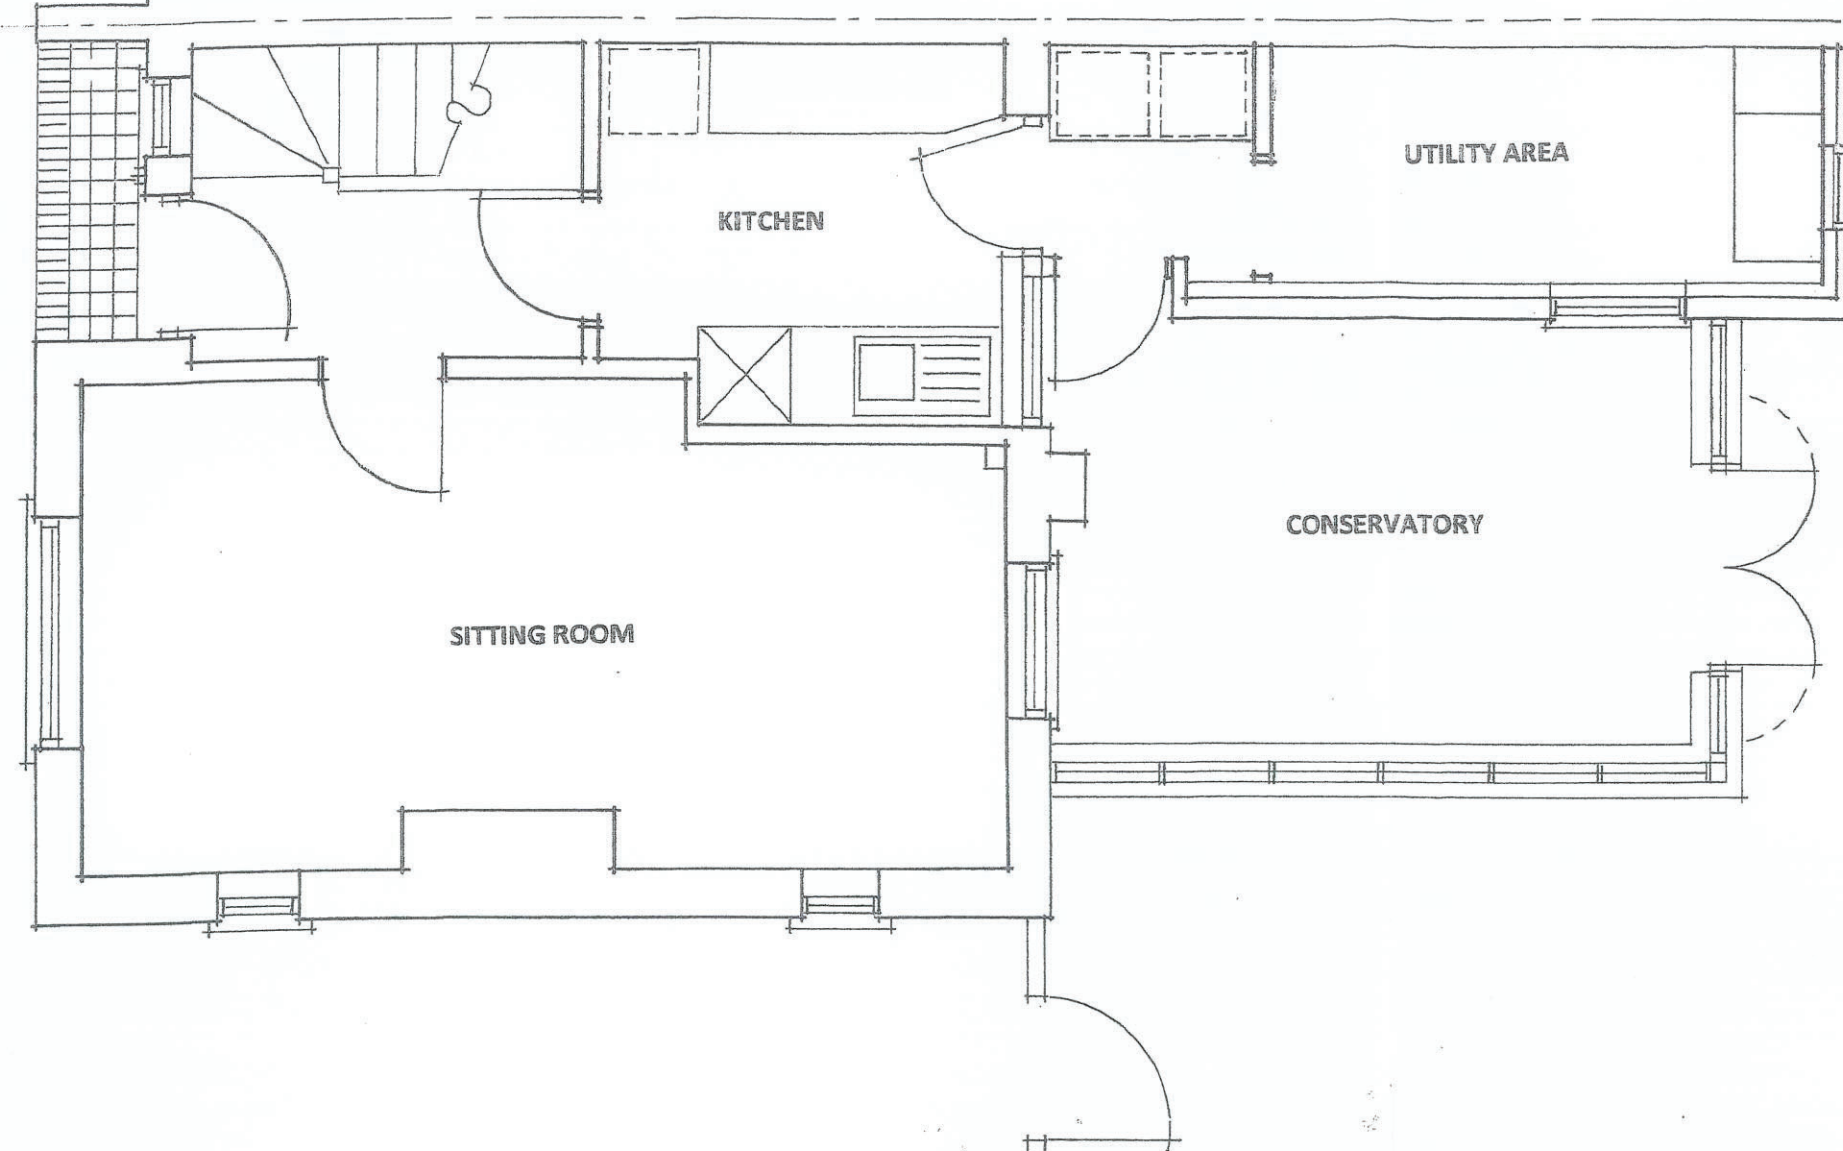

GROUND FLOOR PLAN ~ AS EXISTING

Scale 1 : 50 @ A3 Paper Size



31, St. Richards Road, Westergate, West Sussex

SCALE 1 : 50 JUNE 2021 No. 5/22/01

Clive Fish ~ Building & Design Consultant

Tel ; (01903) 732942